
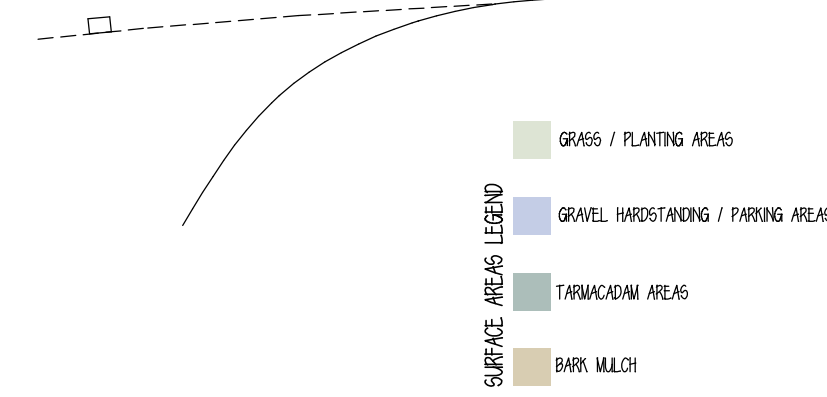


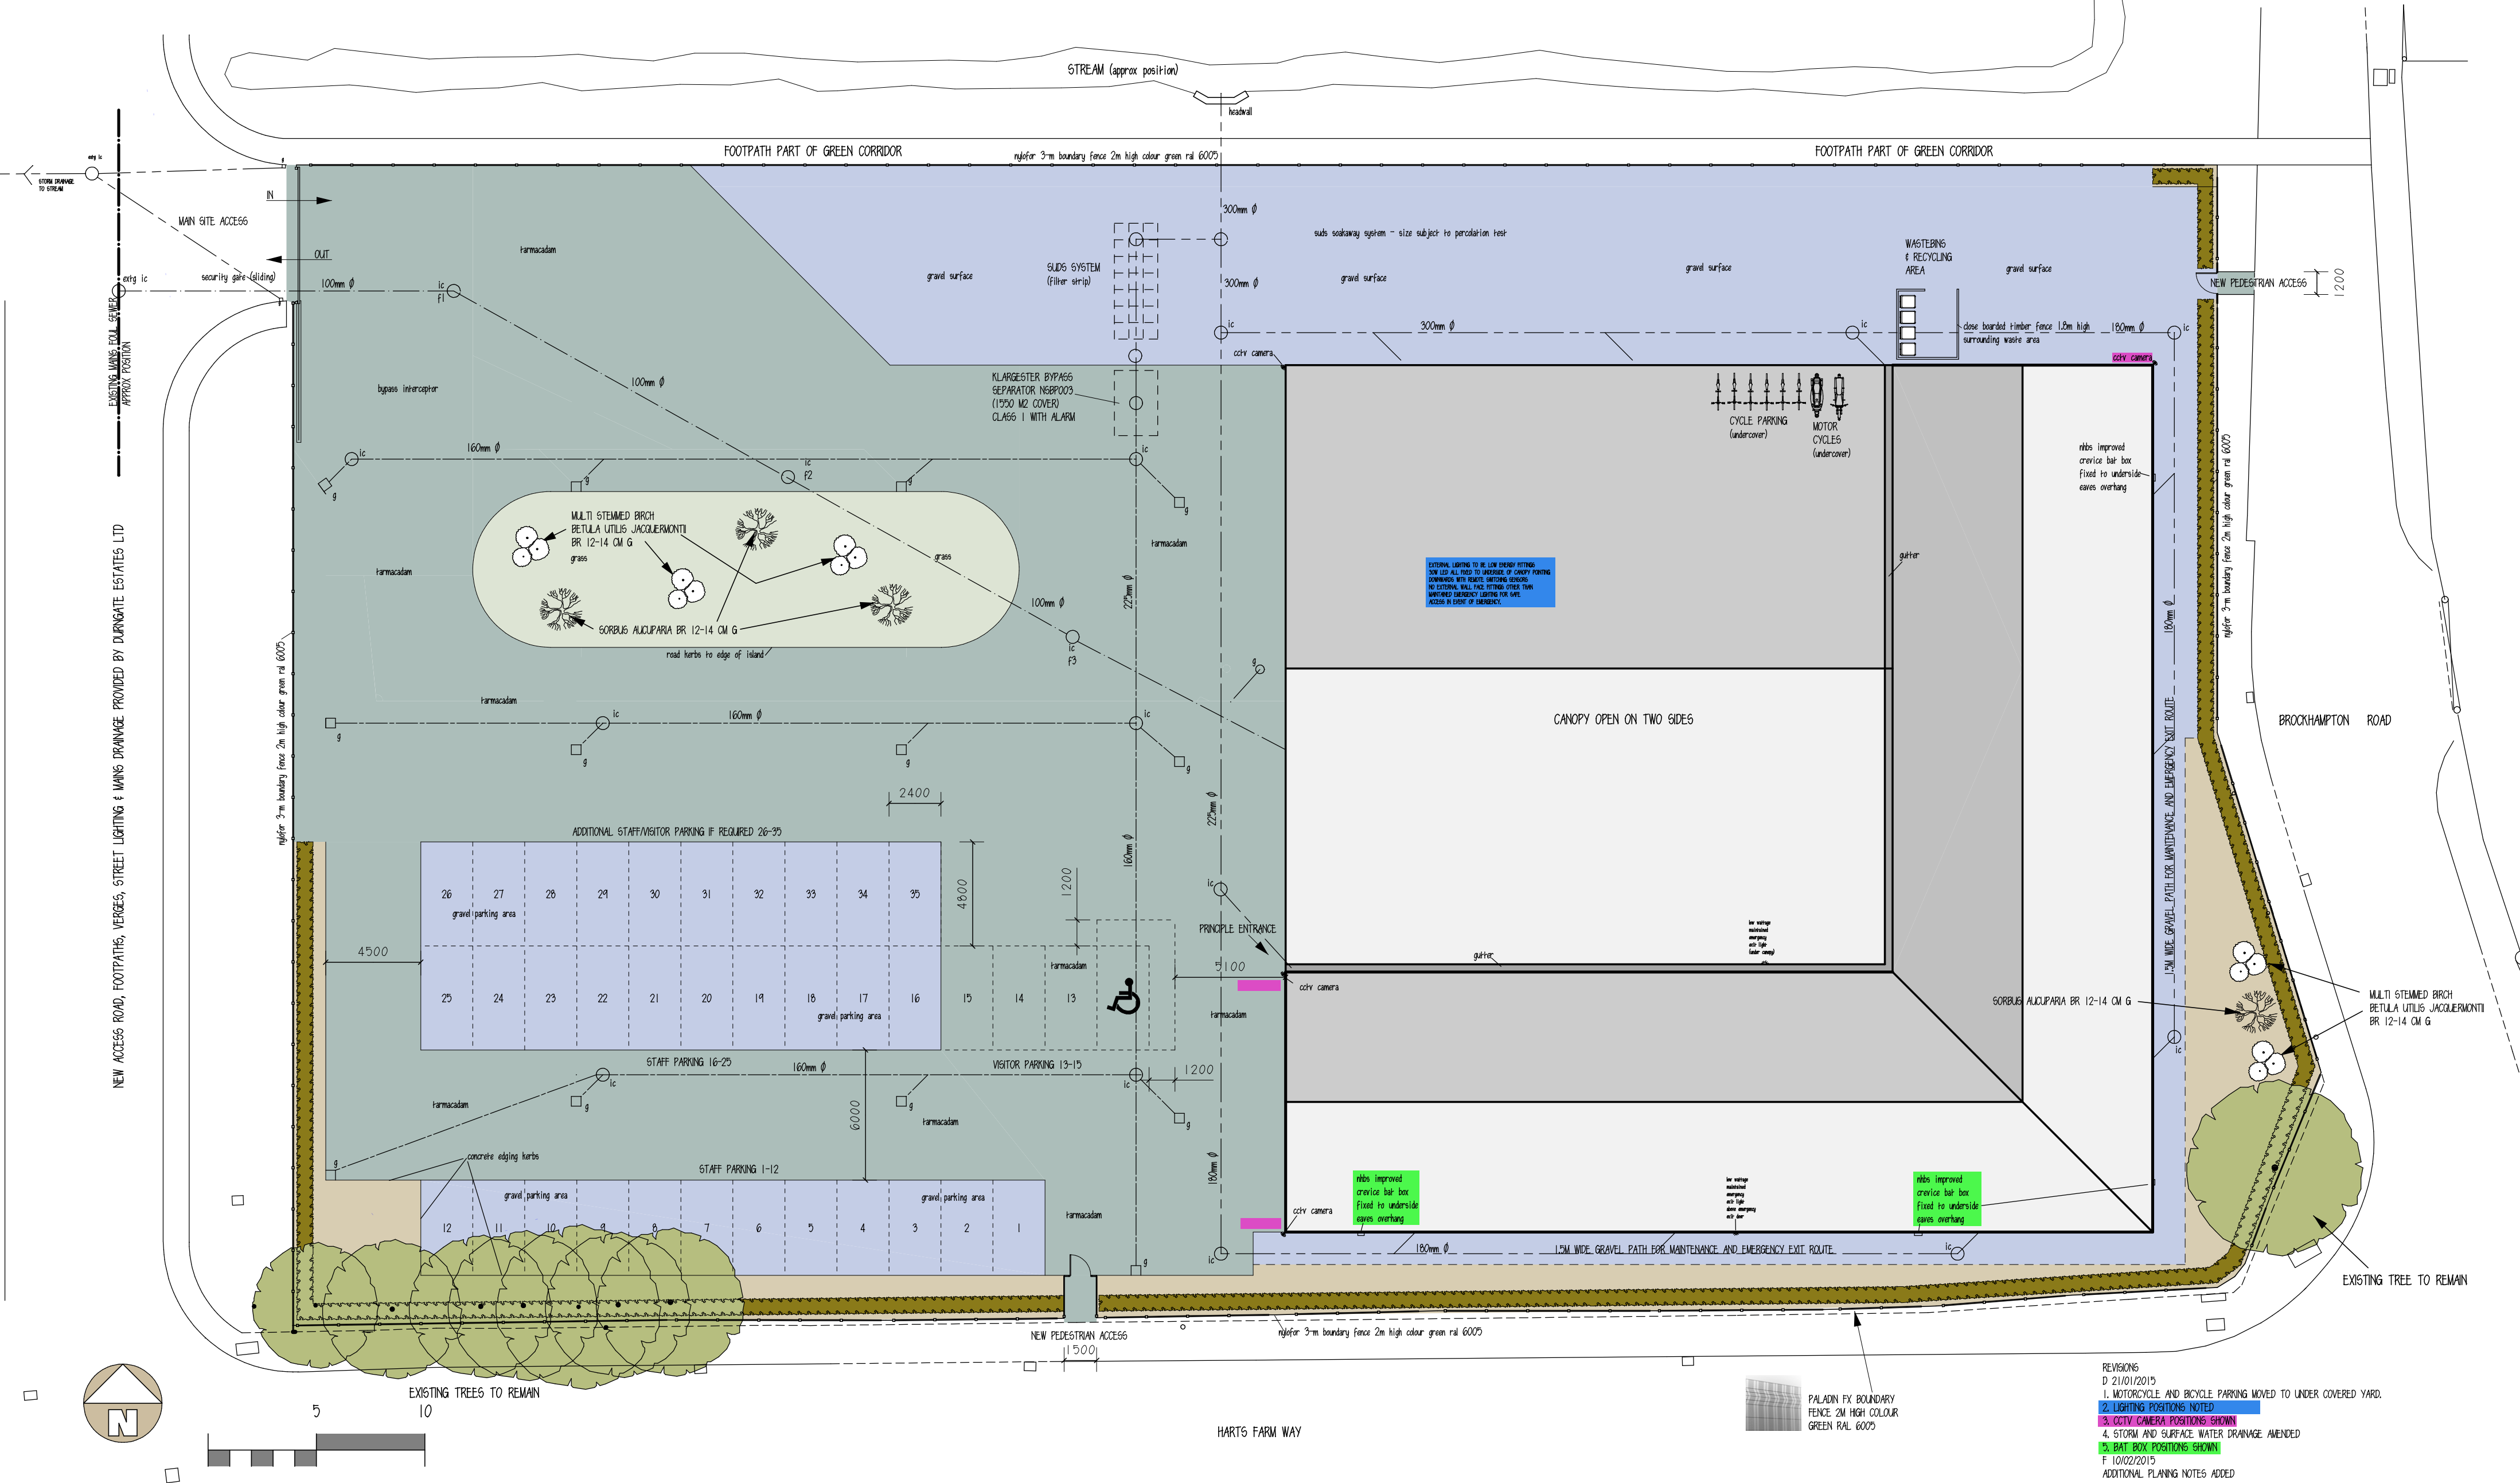

MULCHING PLANTS
HEDGING PLANTS ARE TO BE 60-80 CM HIGH, 1+1, BAREROOT, HEALTHY AND VIGOROUS TRANSPLANTS TO BE PLANTED IN A DOUBLE STAGGERED ROW, 450MM APART, WITH 7 PLANTS PER LINEAR METRE. ALL TRANSPLANTS SHALL BE PROTECTED WITH A 400MM HIGH PLASTIC SPIRAL RABBIT GUARD SUPPORTED BY A 750MM CANE. THE HEDGE IS TO BE MAINTAINED FOR A PERIOD OF 5 YEARS FOLLOWING PLANTING, ENSURING ADEQUATE WATERING AND FERTILISING IS CARRIED OUT TO ENSURE GOOD ESTABLISHMENT AND THAT ALL DEAD, DISEASED OR DAMAGED PLANTS ARE REPLACED ANNUALLY WHERE REQUIRED. SPECIES MIX TO BE AS FOLLOWS:
40% HAWTHORN (CRATAEGUS MONOGYNA)
30% HAZEL (CORYLUS AVELLANA)
10% BLACKTHORN (PRUNUS SPINOSA)
10% FIELD MAPLE (ACER CAMPESTRE)
10% HOLLY (ILEX AQUIFOLIUM)
INCLUDE ADDITIONAL CLIMBERS/SHRUBS IN HEDGEROW SUCH AS HONEYSUCKLE, GUelder ROSE, DOG ROSE, THE HEDGE IS TO BE GROWN TO A HEIGHT OF 1.8M GENERALLY, REDUCED TO 750MM IN HEIGHT IN CRITICAL AREAS (VISION SPLAYS)

MULCHED AREAS
LAY MULCH SHEETWEED BARRIER OVER MOIST SOIL AFTER REMOVING WEEDS THEN LAY MINIMUM 75MM THICK BIODEGRADABLE MULCH OVER

PLOT 3, HARTS FARM WAY
HAVANT PO9 1HU
PROPOSED NEW BUILDING FOR P & I GENERATORS LTD
BLOCK PLAN 1:200

DATE MARCH 2015
SCALE 1:200
PAPER SIZE A2
DRN BY SP

DRG NO.
989.02G

LEOMINSTER CONSTRUCTION
Building it right for you
LEOMINSTER INDUSTRIAL ESTATE,
SOUTHERN AVENUE,
LEOMINSTER,
HEREFORDSHIRE HR8 0QF
TEL: (01568) 612943 - 612909
FAX: (01568) 612910

REVISIONS
D 21/01/2015
1. MOTORCYCLE AND BICYCLE PARKING MOVED TO UNDER COVERED YARD.
2. LIGHTING POSITIONS NOTED
3. CCTV CAMERA POSITIONS SHOWN
4. STORM AND SURFACE WATER DRAINAGE AMENDED
5. BAT BOX POSITIONS SHOWN
F 10/02/2015
ADDITIONAL PLANNING NOTES ADDED