


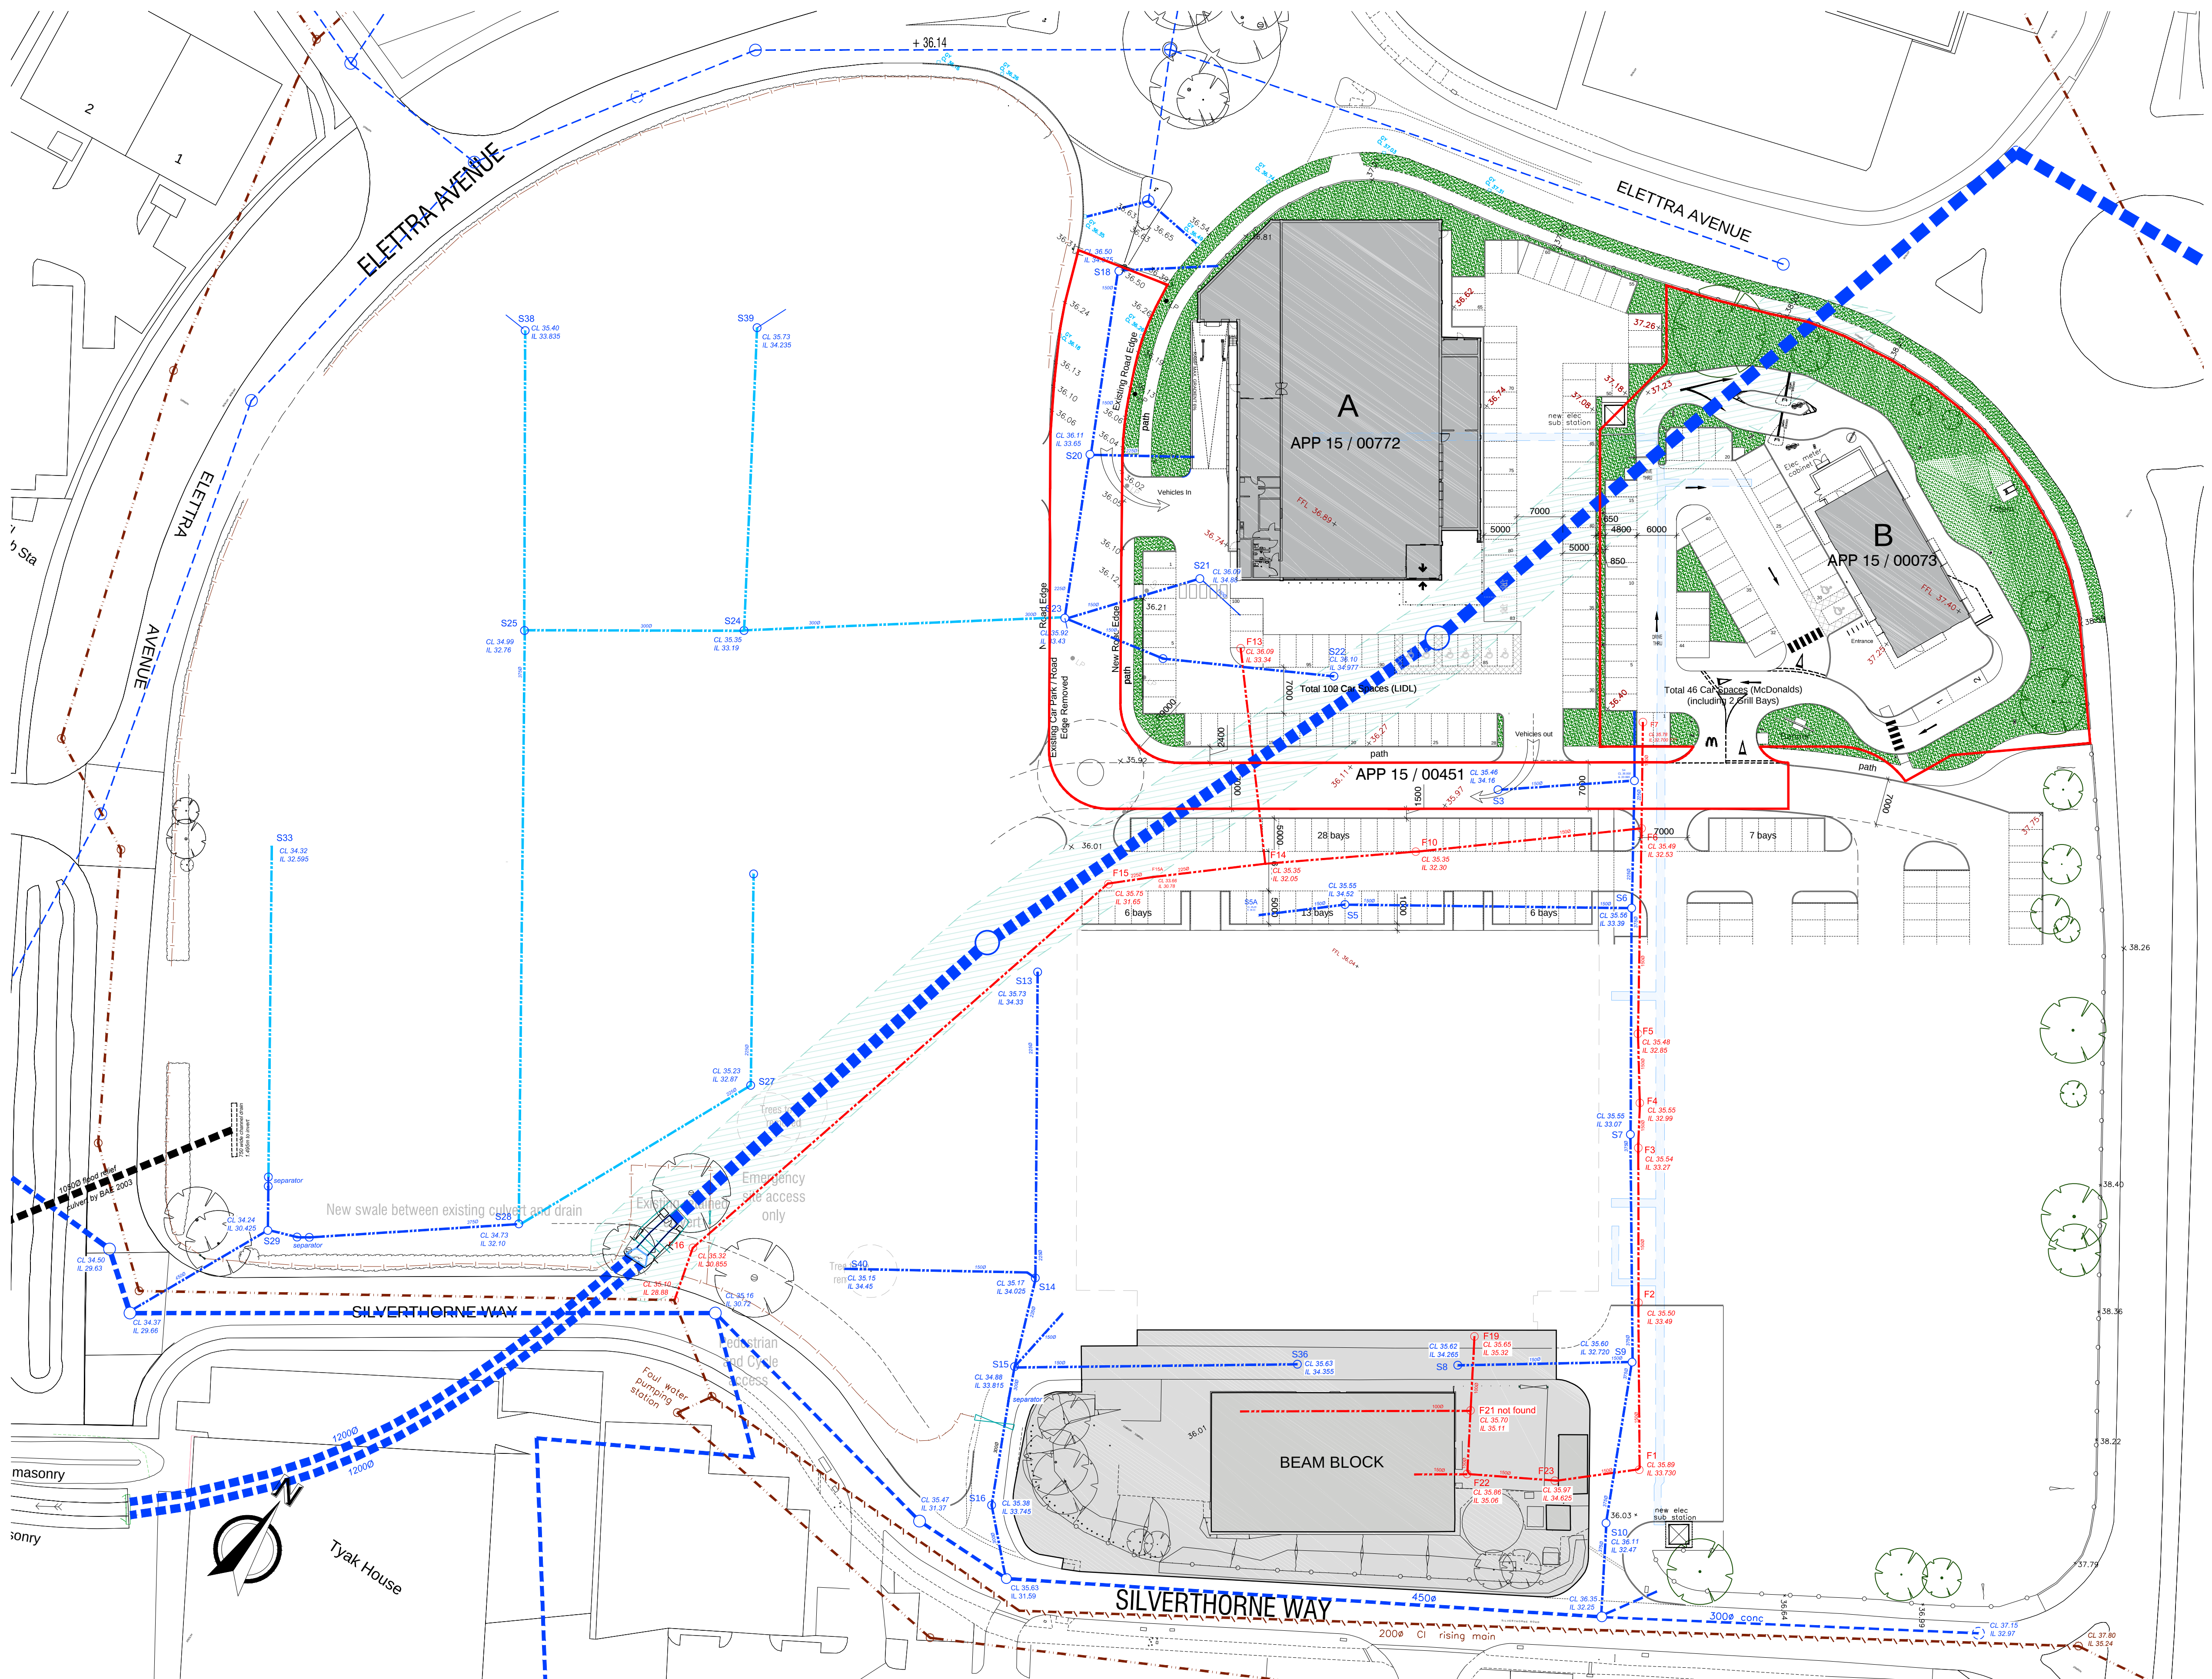

- KEY**
- Existing public foul gravity sewer
 - Existing public foul pumping main
 - Existing private foul drainage to remain
 - Proposed new foul water drainage
 - Existing public surface water sewer
 - Existing private surface water drainage to remain
 - Existing private surface water drainage to be utilised until replaced as site is developed further
 - Proposed new surface water drainage
 - Existing Lamp Post position to be reused
 - New Lamp Post position
 - Abandoned Lamp Post position
 - Existing Site Levels
 - Proposed Site Levels

NOTE:
All building sizes are shown are indicative and subject to scheme development.

REV	DESCRIPTION	DATE
REVISION		

**WATERLOO PARK
WATERLOOVILLE
HAMPSHIRE**

**RETAIL SITE DEVELOPMENT
PLOT B RESERVED MATTERS**

job no.	drawing no.	rev.
STP-WA-H	P/B 100	.

scale	drawn	date
1:500 @ A1 / 1:1000 @ A3	KC	24/02/2016

Hargreaves

Rustington House, Worthing Road, Rustington, West Sussex, BN16 3PS
Tel No: (01903) 777777 Fax No: (01903) 777700