


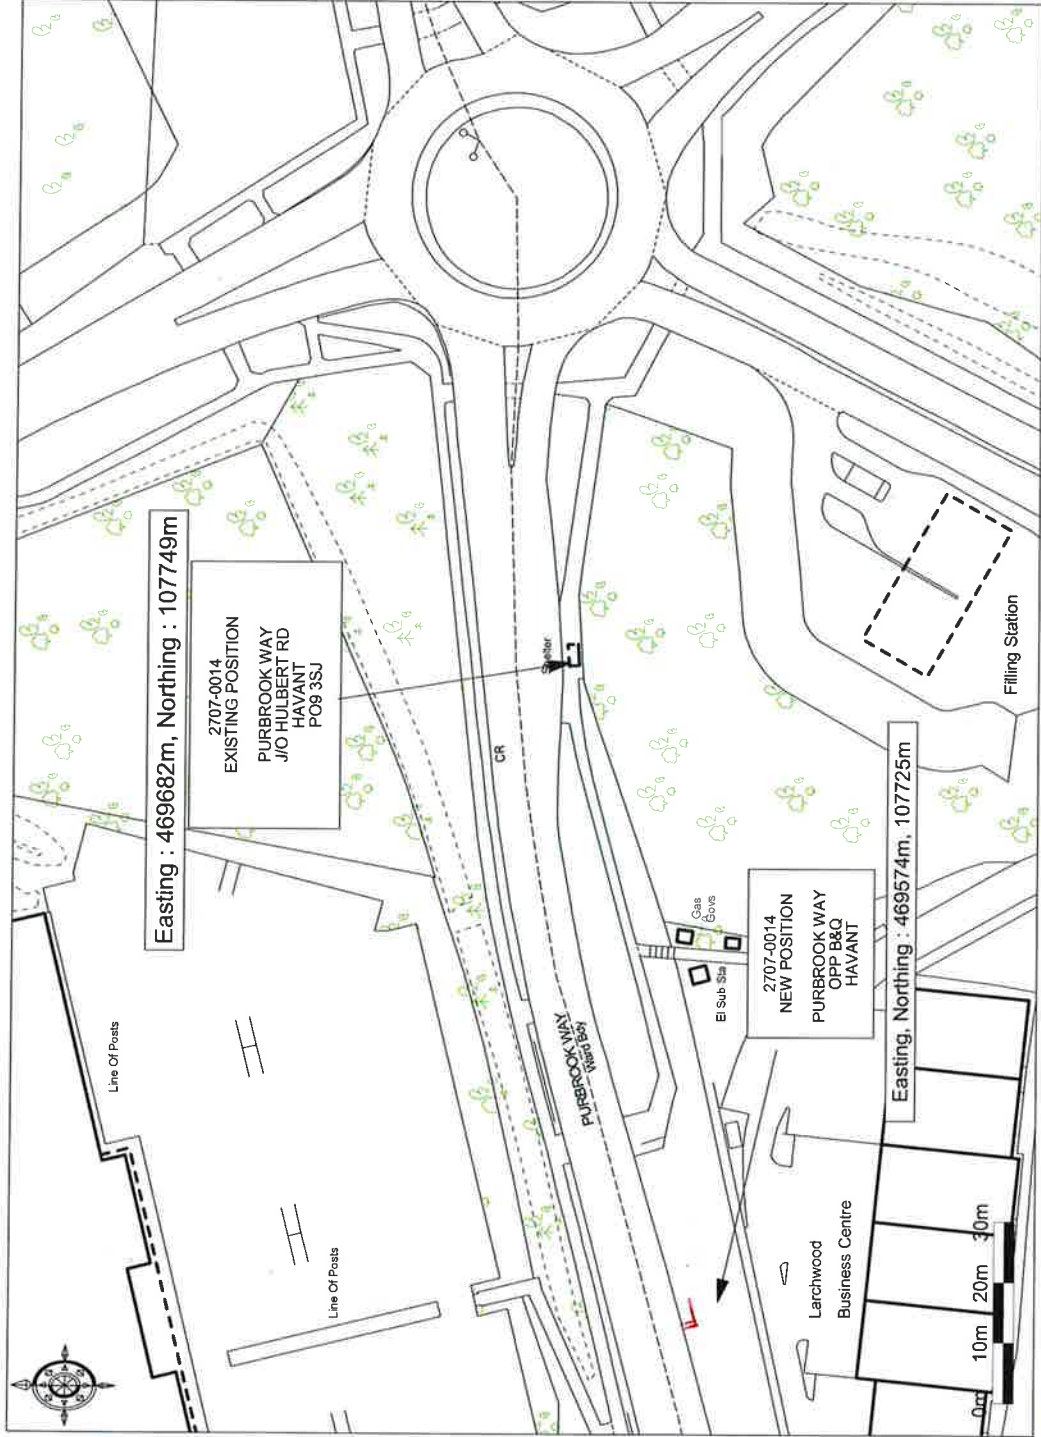

Easting : 469682m, Northing : 107749m

2707-0014  
EXISTING POSITION  
PURBROOK WAY  
J/O HULBERT RD  
HAVANT  
POS 3SJ

2707-0014  
NEW POSITION  
PURBROOK WAY  
OPP B&Q  
HAVANT


Easting, Northing : 469574m, 107725m

Ordnance Survey © Crown Copyright 2015 All rights reserved. Licence number 100022432. Printed Scale - 1:1250



# INSIGNIA RANGE

## MARK 1

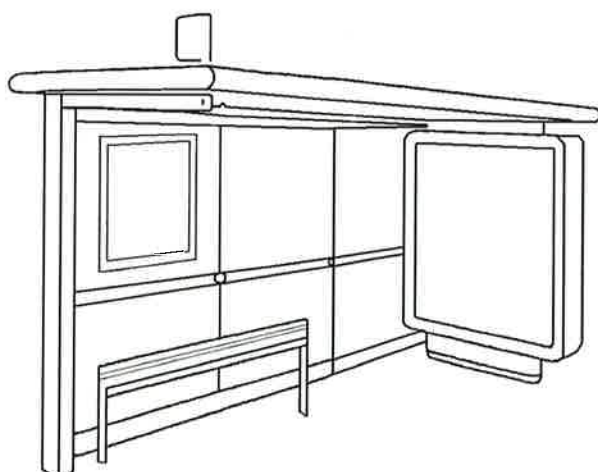


**Advertisement Area:**  
 1160mm wide X 1760mm high display area

| Shelter Dimensions                                |        |        |
|---------------------------------------------------|--------|--------|
|                                                   | Length | Width  |
| Standard                                          | 4116mm | 1420mm |
| Extended                                          | 5320mm | 1420mm |
| Double<br>(1 double sided<br>advertisement panel) | 8220mm | 1420mm |

PLAN



FRONT ELEVATION

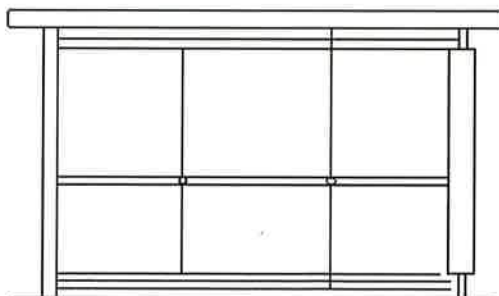

**Additional Features:**  
 Seating: Information Panel:  
 End Panel: Bus Flag:  
 Real Time Compatible