

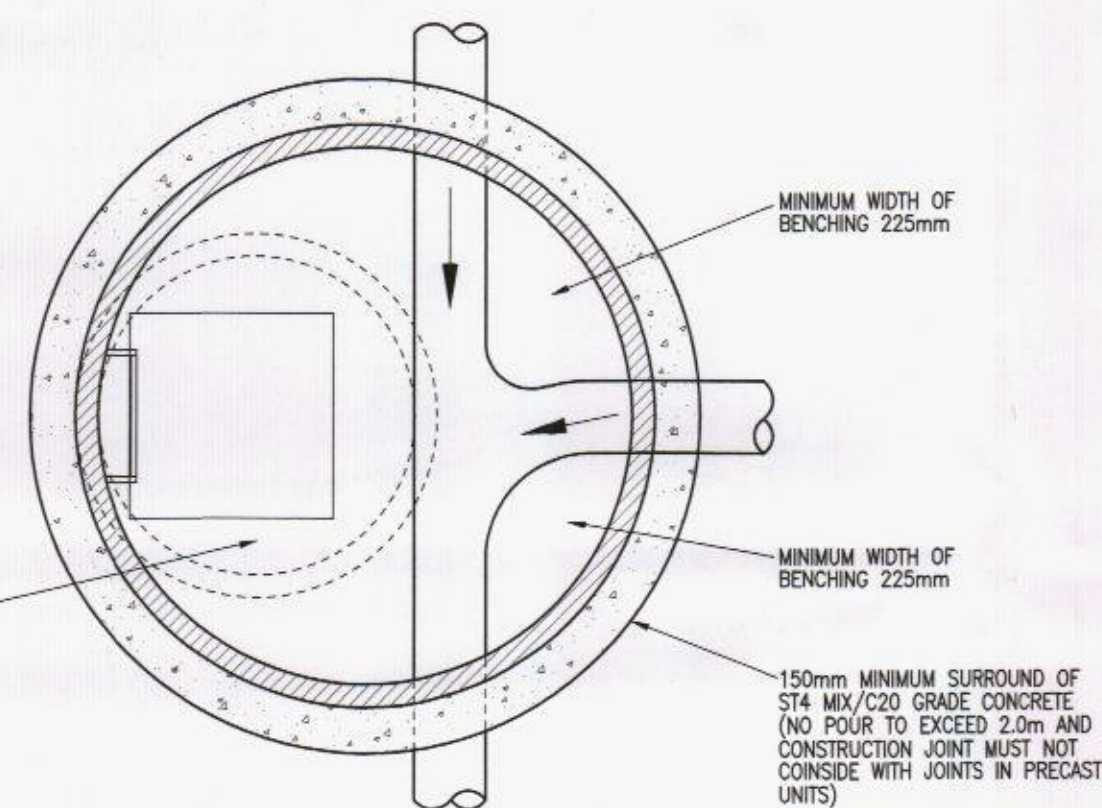


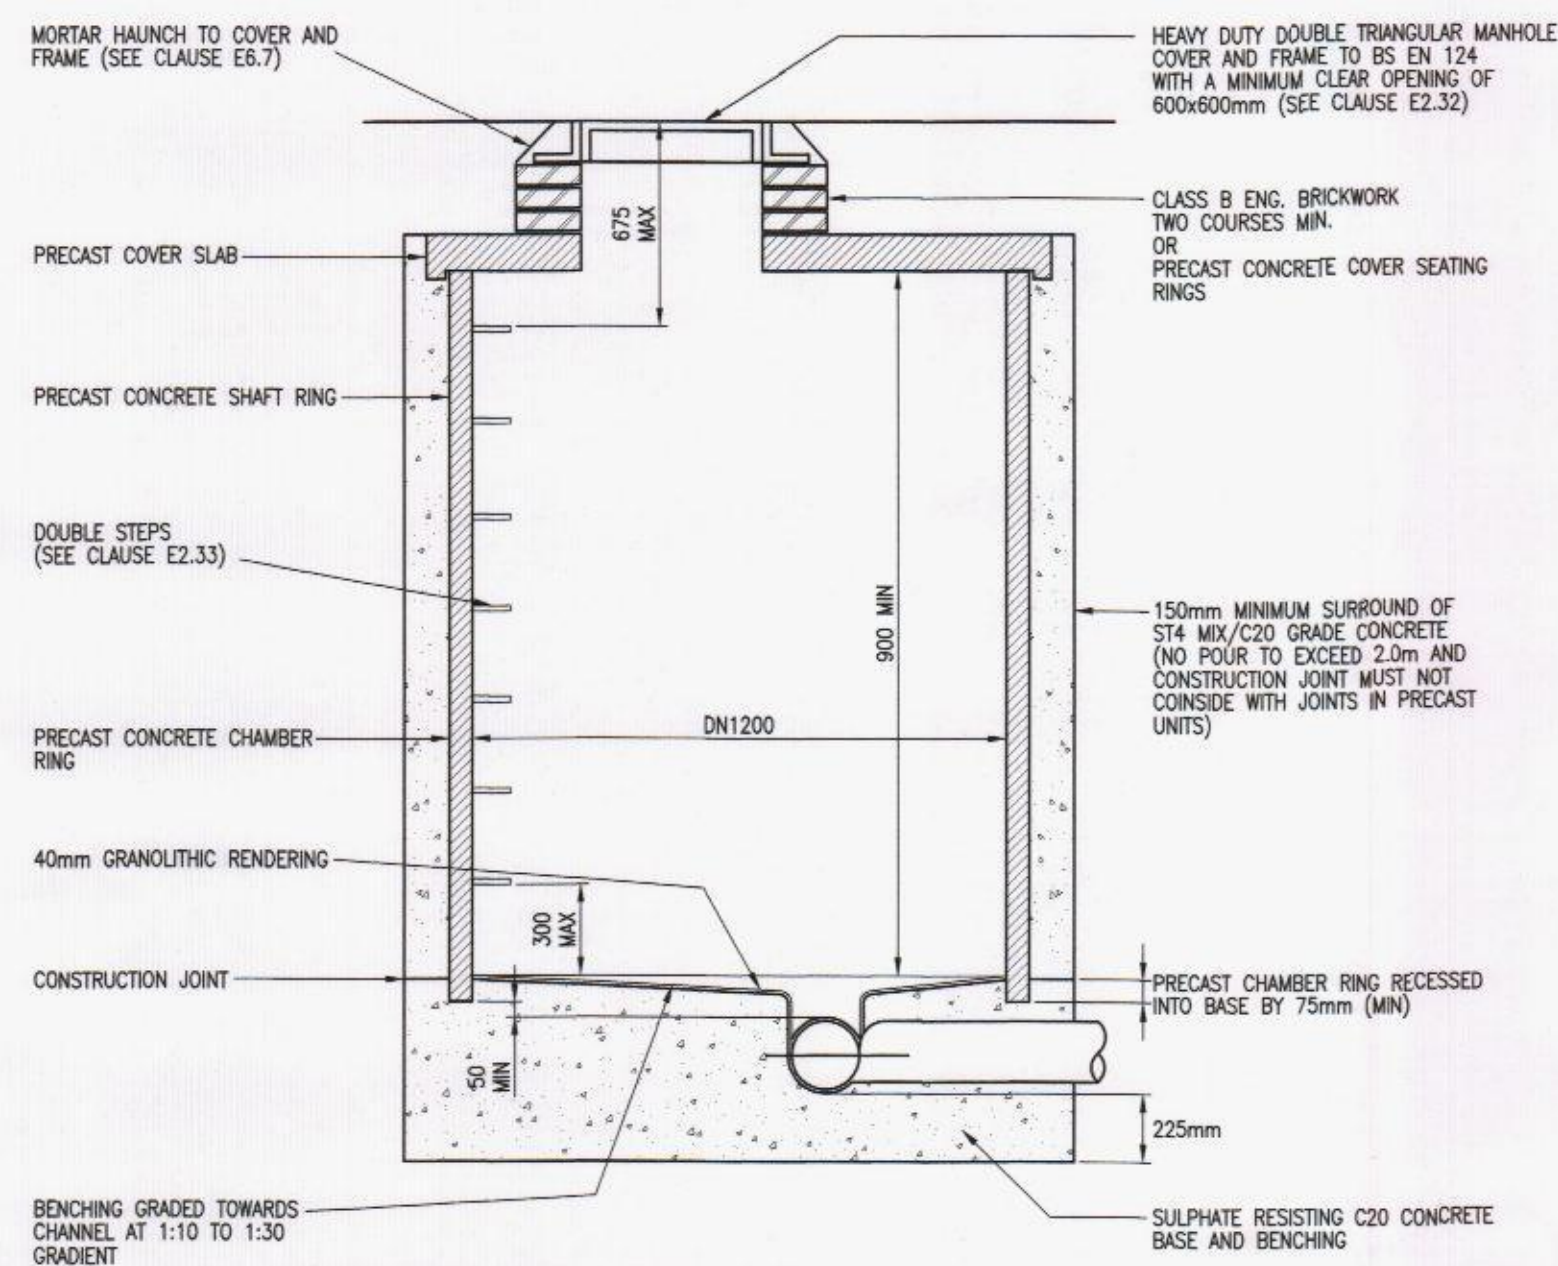


MANHOLE TYPE 2 UPTO 3.0m DEPTH

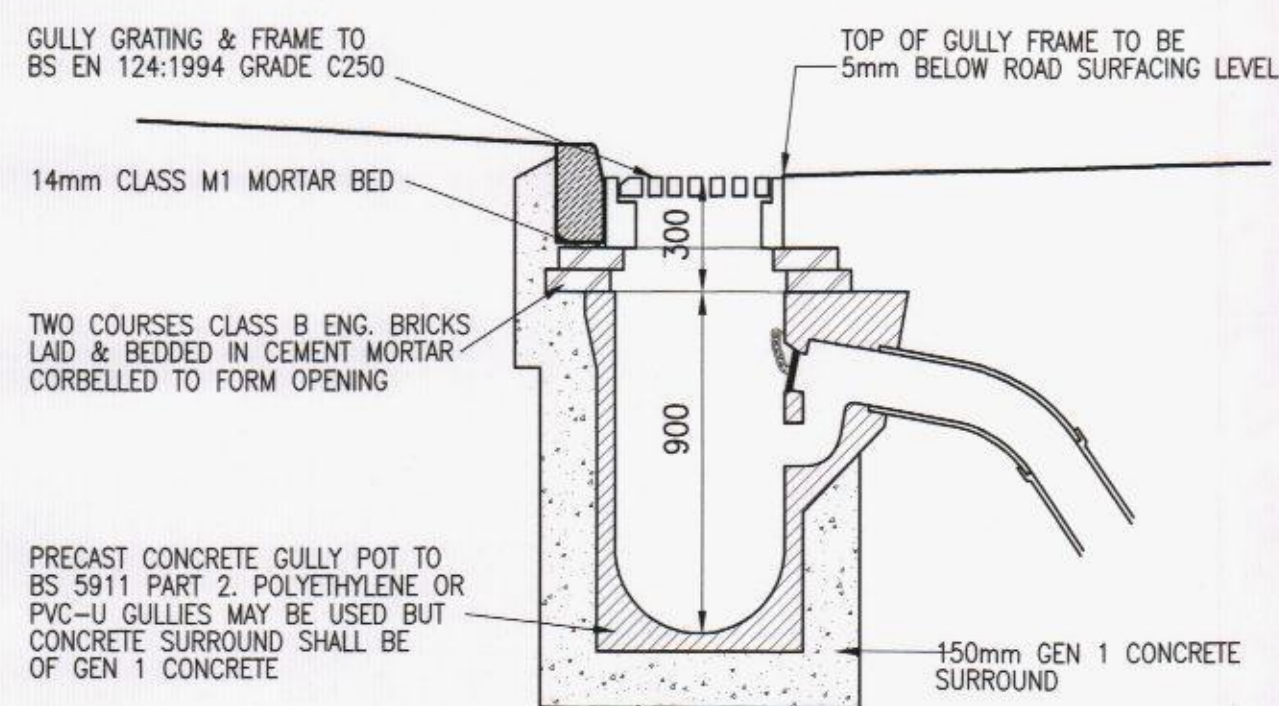


KERBSIDE ROAD GULLY

ALL GULLIES TO BE FITTED WITH 'SMART SPONGE'

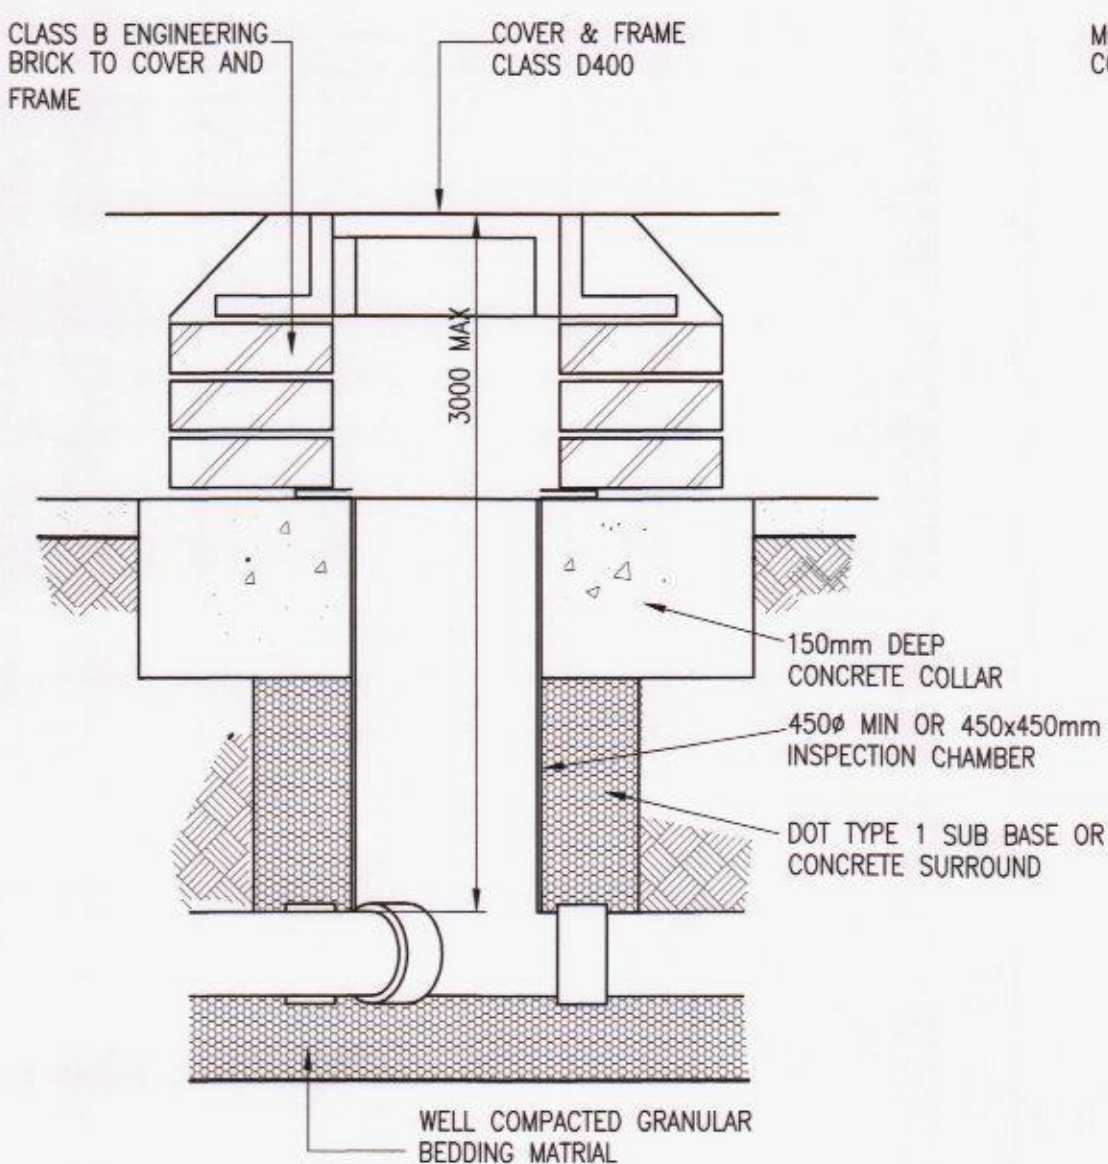


SITED IN ROADS/FOOTWAY AREAS

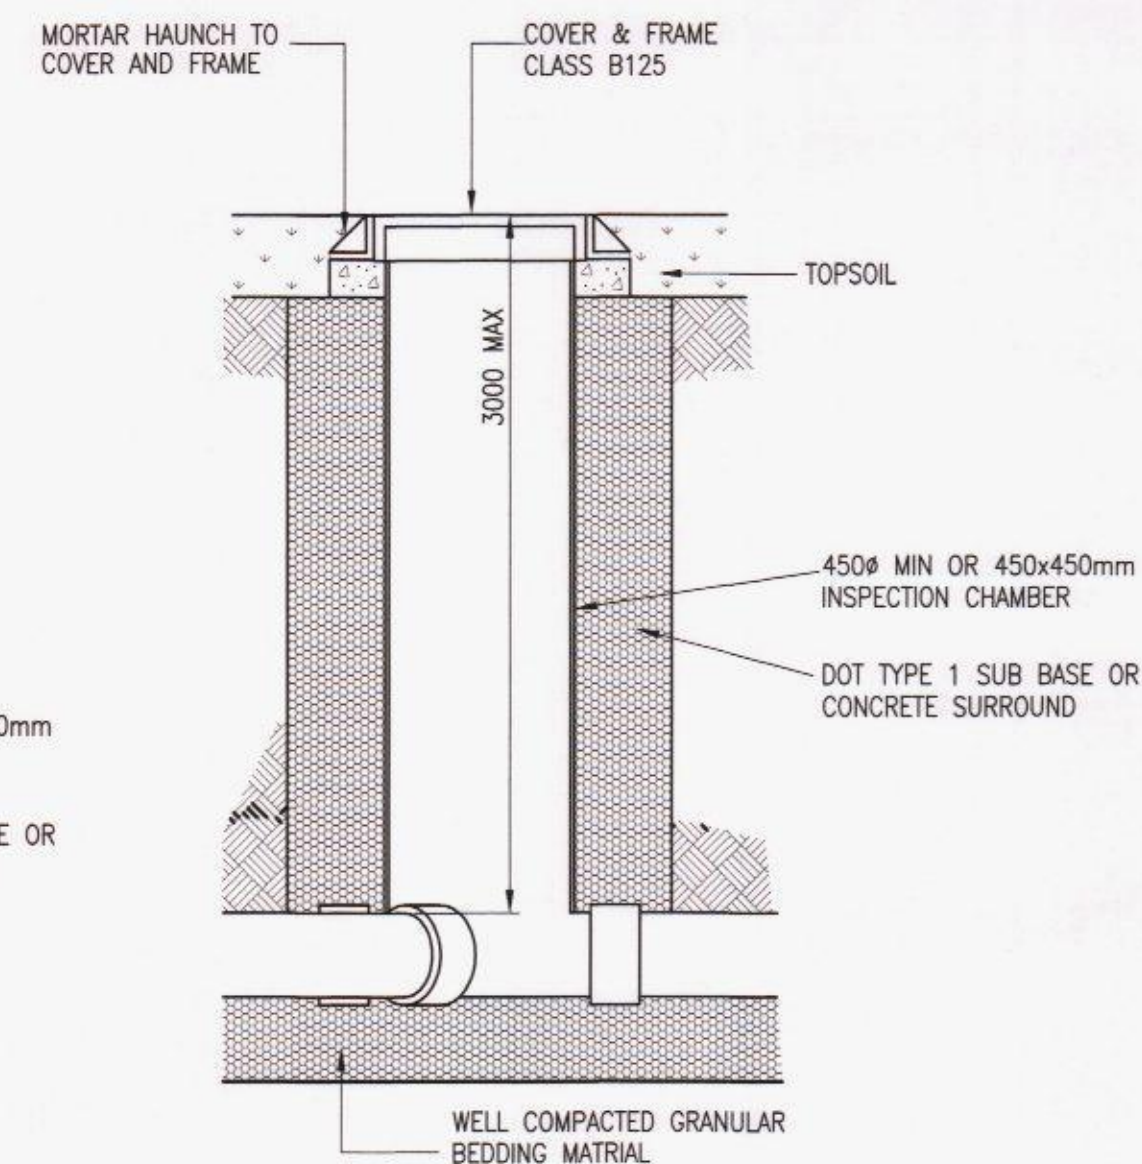


SITED IN LANDSCAPED AREAS

INSPECTION CHAMBER TYPE 3 (FLEXIBLE) MAXIMUM 3.0m DEPTH

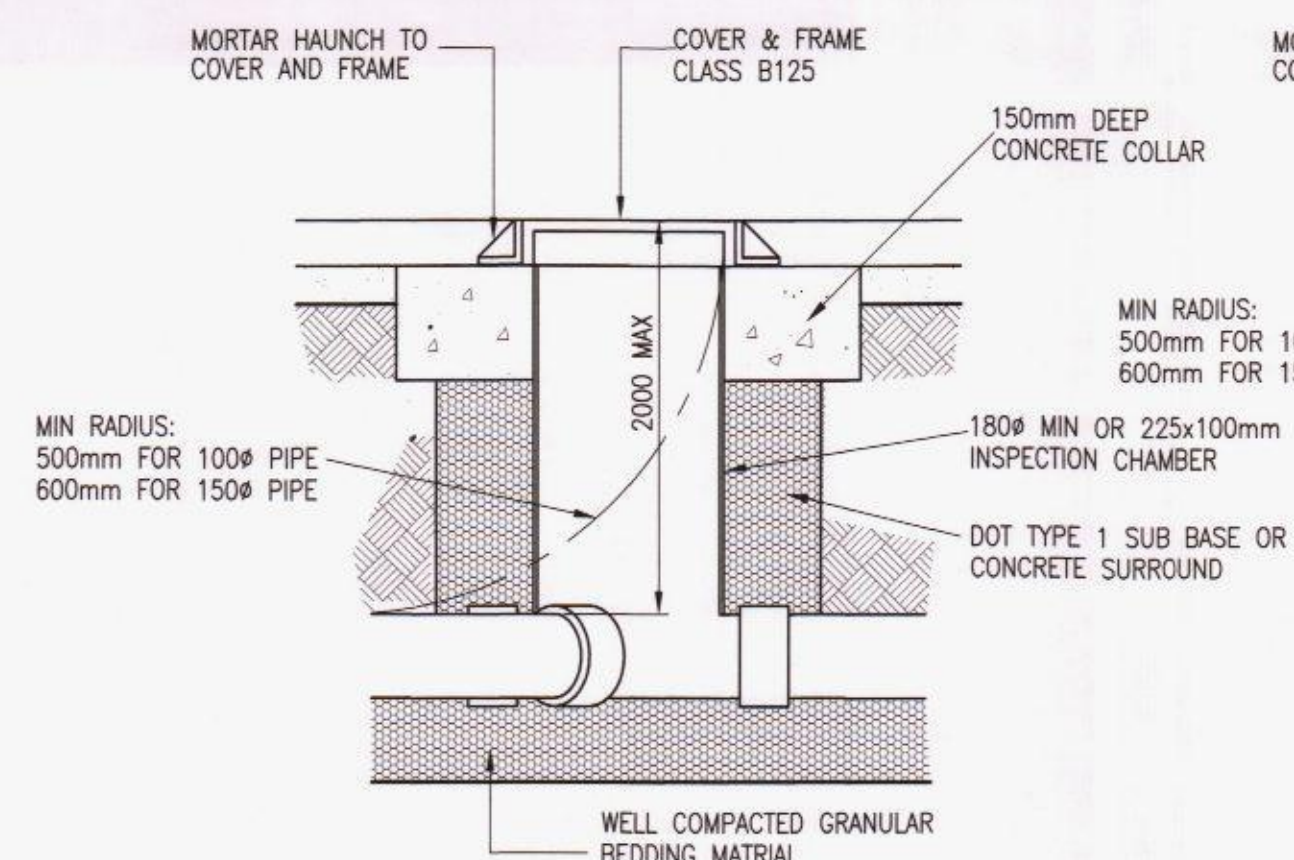

SITED IN DRIVEWAYS/PAVED AREAS

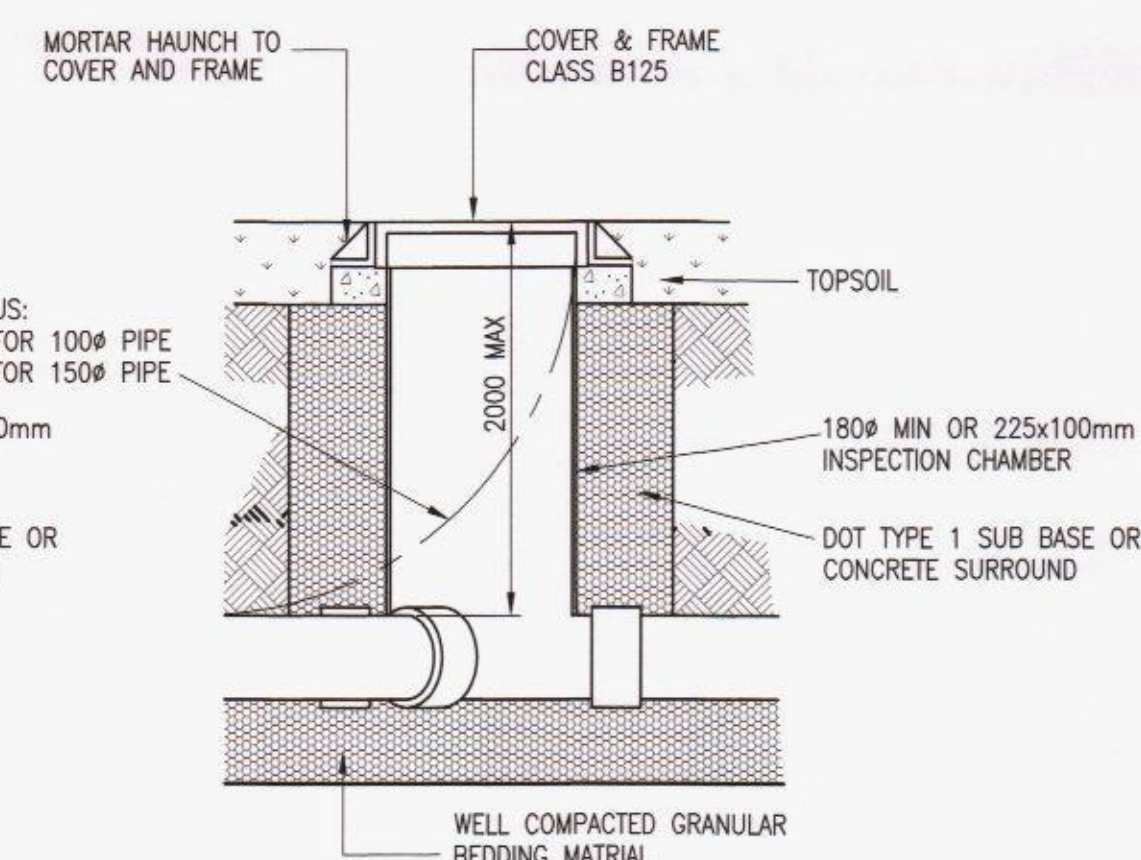

SITED IN LANDSCAPED AREAS

INSPECTION CHAMBER TYPE 4 (FLEXIBLE) MAXIMUM 2.0m DEPTH

Notes

1. THIS DRAWING IS COPYRIGHT & MUST NOT BE DISCLOSED TO THIRD PARTIES WITHOUT OUR PERMISSION.
2. SCALED DIMENSIONS ARE NOT TO BE USED FOR CONSTRUCTION.
3. ALL WORKS TO BE CONSTRUCTED IN ACCORDANCE WITH HCC SPECIFICATION FOR THE CONSTRUCTION AND DRAINAGE OF NEW STREETS.



P1	05.06.15	MRP	PRELIMINARY FOR DISCUSSION
rev.	date	dm	description

Project
PROPOSED REDEVELOPMENT
59-61 WEST STREET
HAVANT PO9 1LA

DRAINAGE CONSTRUCTION
DETAILS

PRELIMINARY - NOT TO BE
USED FOR CONSTRUCTION

RJWatkinson
 Consulting Civil and Structural Engineers
 12 High Street, Lyndhurst,
 Hampshire SO43 7BD
 t: 023 8028 3794
 e: rjwptrs@rjwatkinson.co.uk
 www.rjwatkinson.co.uk

Drawn MRP	Date JUN 2015	Scale AS SHOWN	Size A1
Drawing No. 9785-108	Revision P1		

