



Street Scene As Proposed (1:100)

Proposed conversion of existing bungalow will be subject to a future planning application




Location Plan 1:1250




Block Plan 1:500



62a As Existing (1:100)

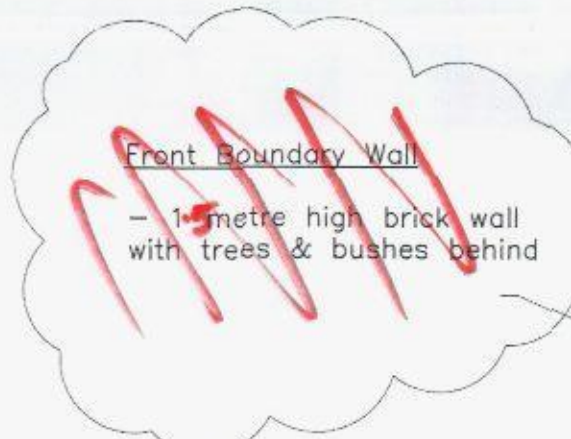

Front Boundary Wall
- 1.5m high brick wall with trees & bushes behind

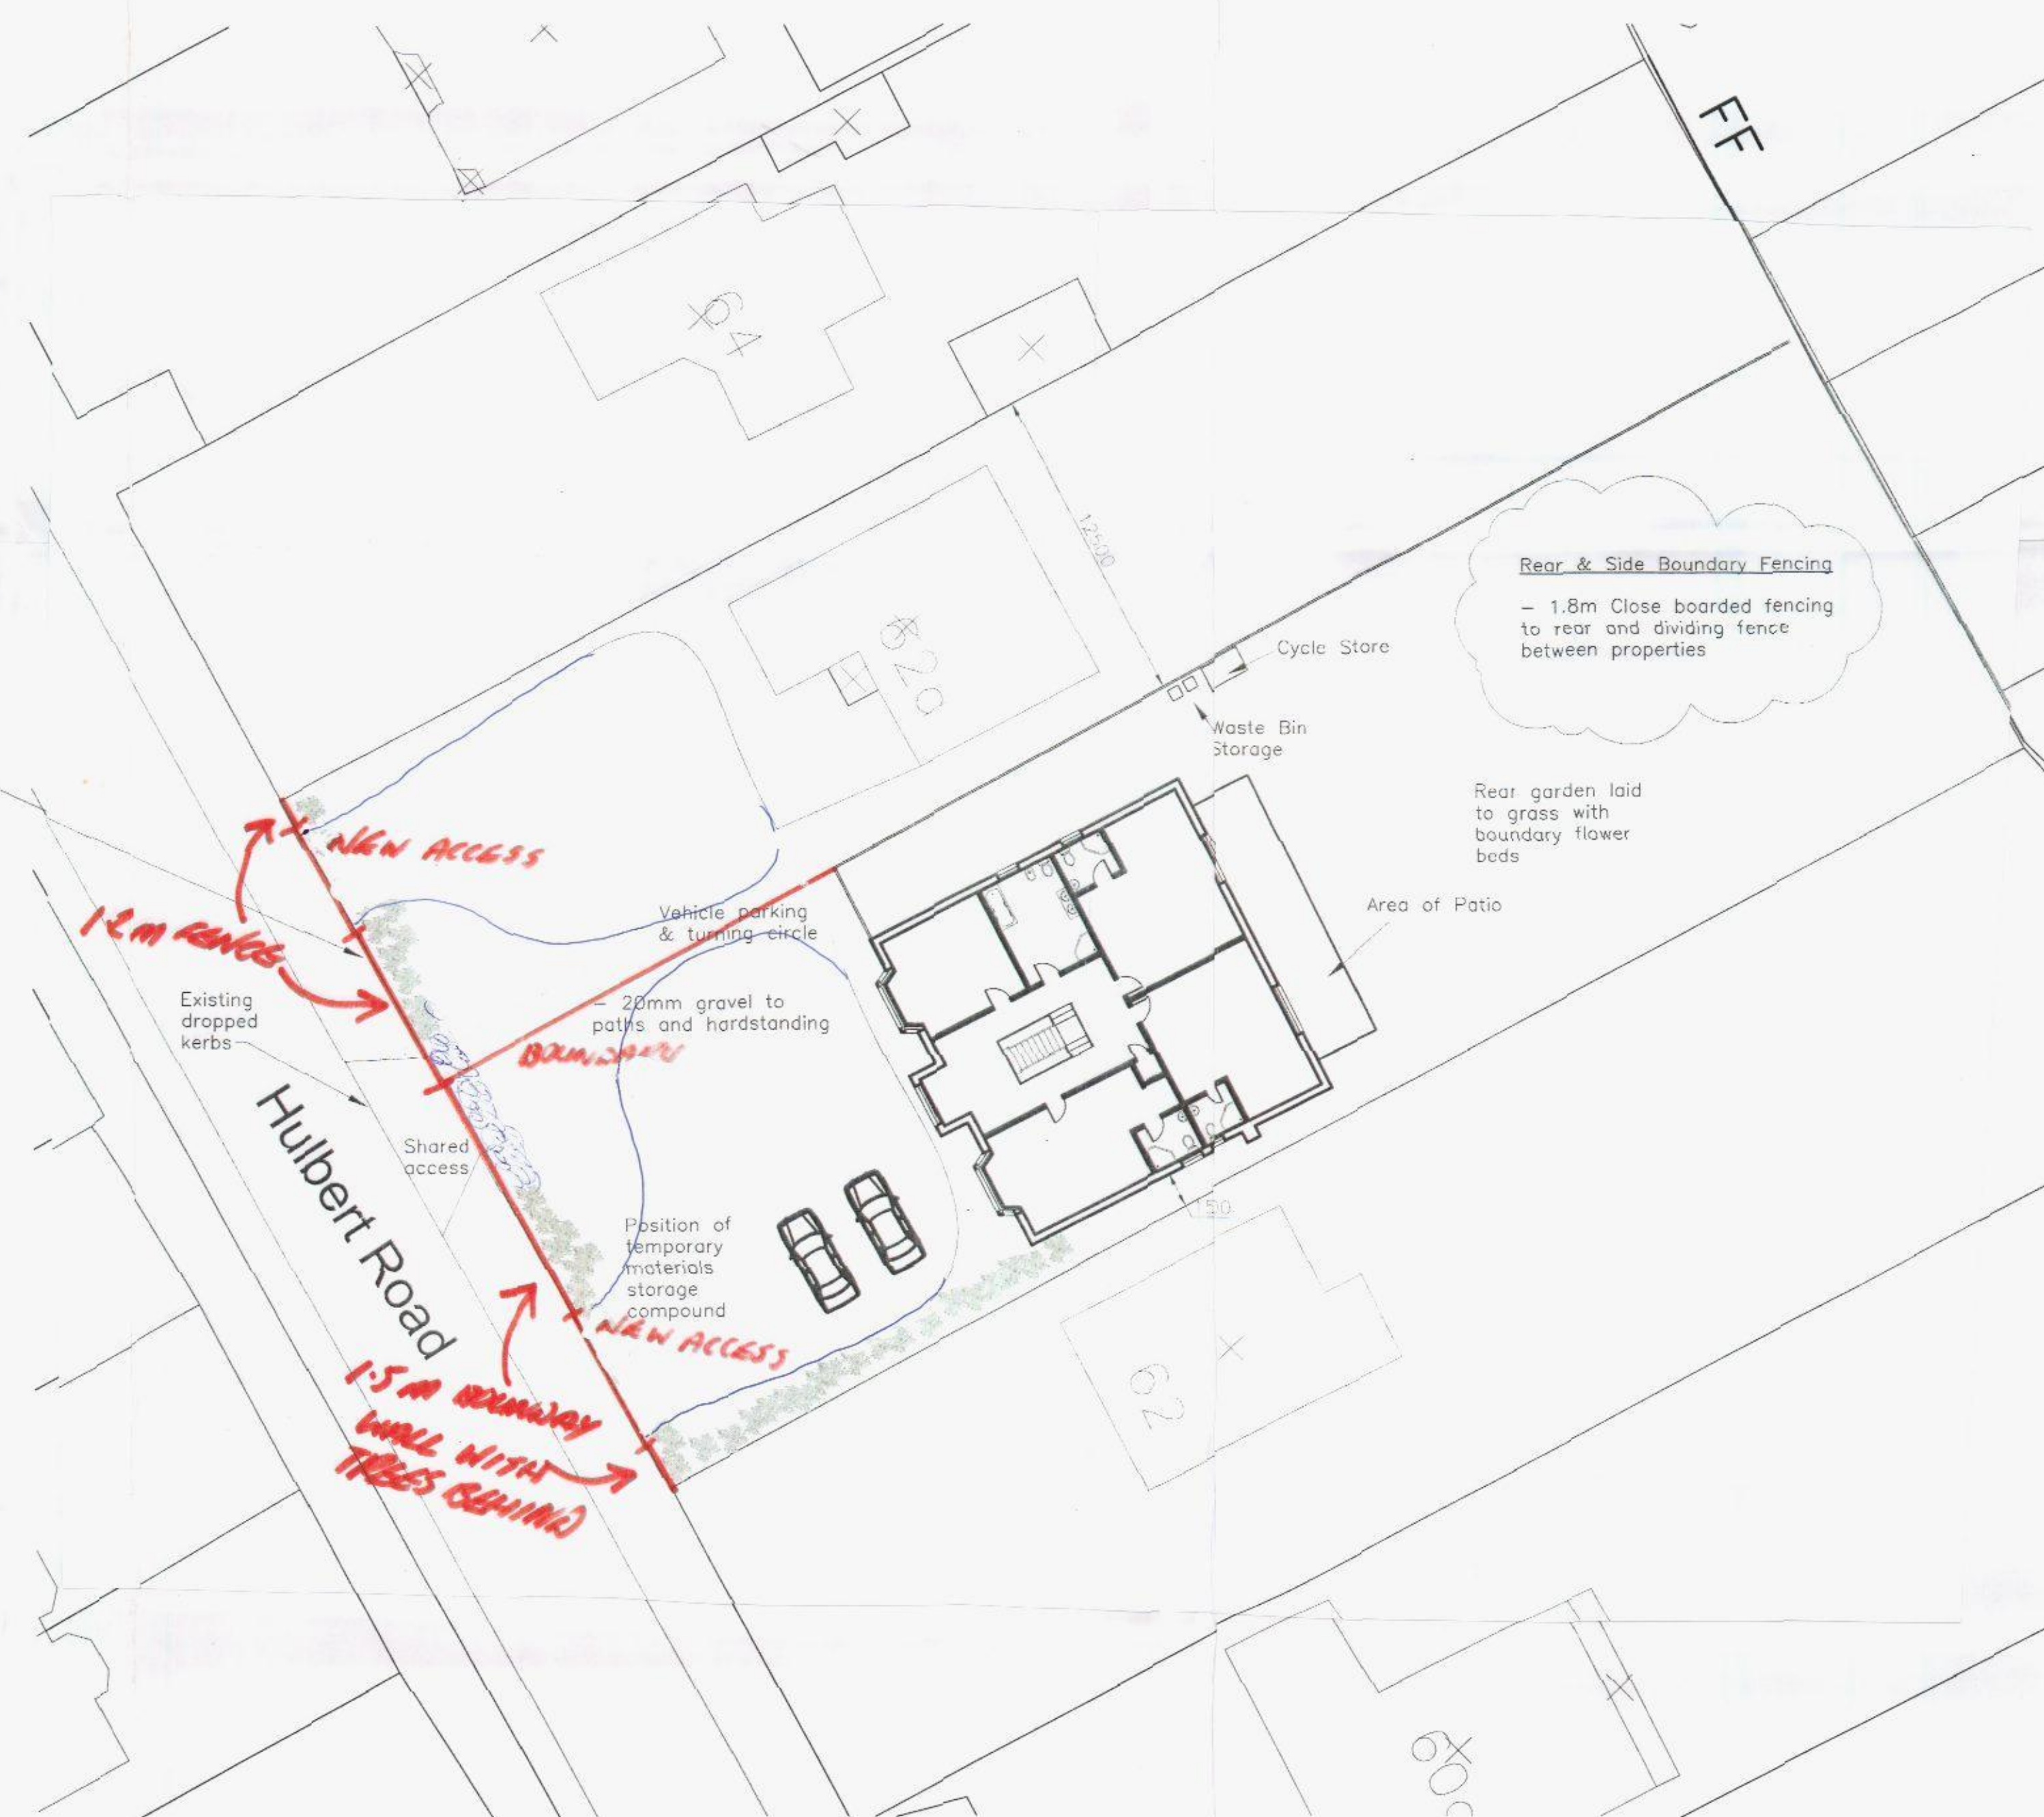

Layout Plan (1:200)

Serial Number: 02293800
Supplied by: www.ukmapcentre.com
Centre coordinates of this map: 470114
Produced 19 Mar 2011 from the Ordnance Survey
National Geographic Database and 01 SEP 2013
surveyed revision available at this date.
© Crown Copyright 2011

HAVANT BOROUGH COUNCIL
RECEIVED

WildCry Technical Services
1 Boaling Close
Southampton
SO16 3AW
email: admin@wildcry.co.uk
Web: www.wildcry.co.uk

SCHEME TITLE
**62a Hulbert Road
Havant PO9 3TG**

DRAWING TITLE
**Layout & Landscaping
Plan**

CREATED MAH	DATE Mar 2011	CHECKED	APPROVED
DRAWING NUMBER Hul003		PROJECT NO.	SCALE As Shown
REVISION REV B		DWG. SHEET 1_OF_1	