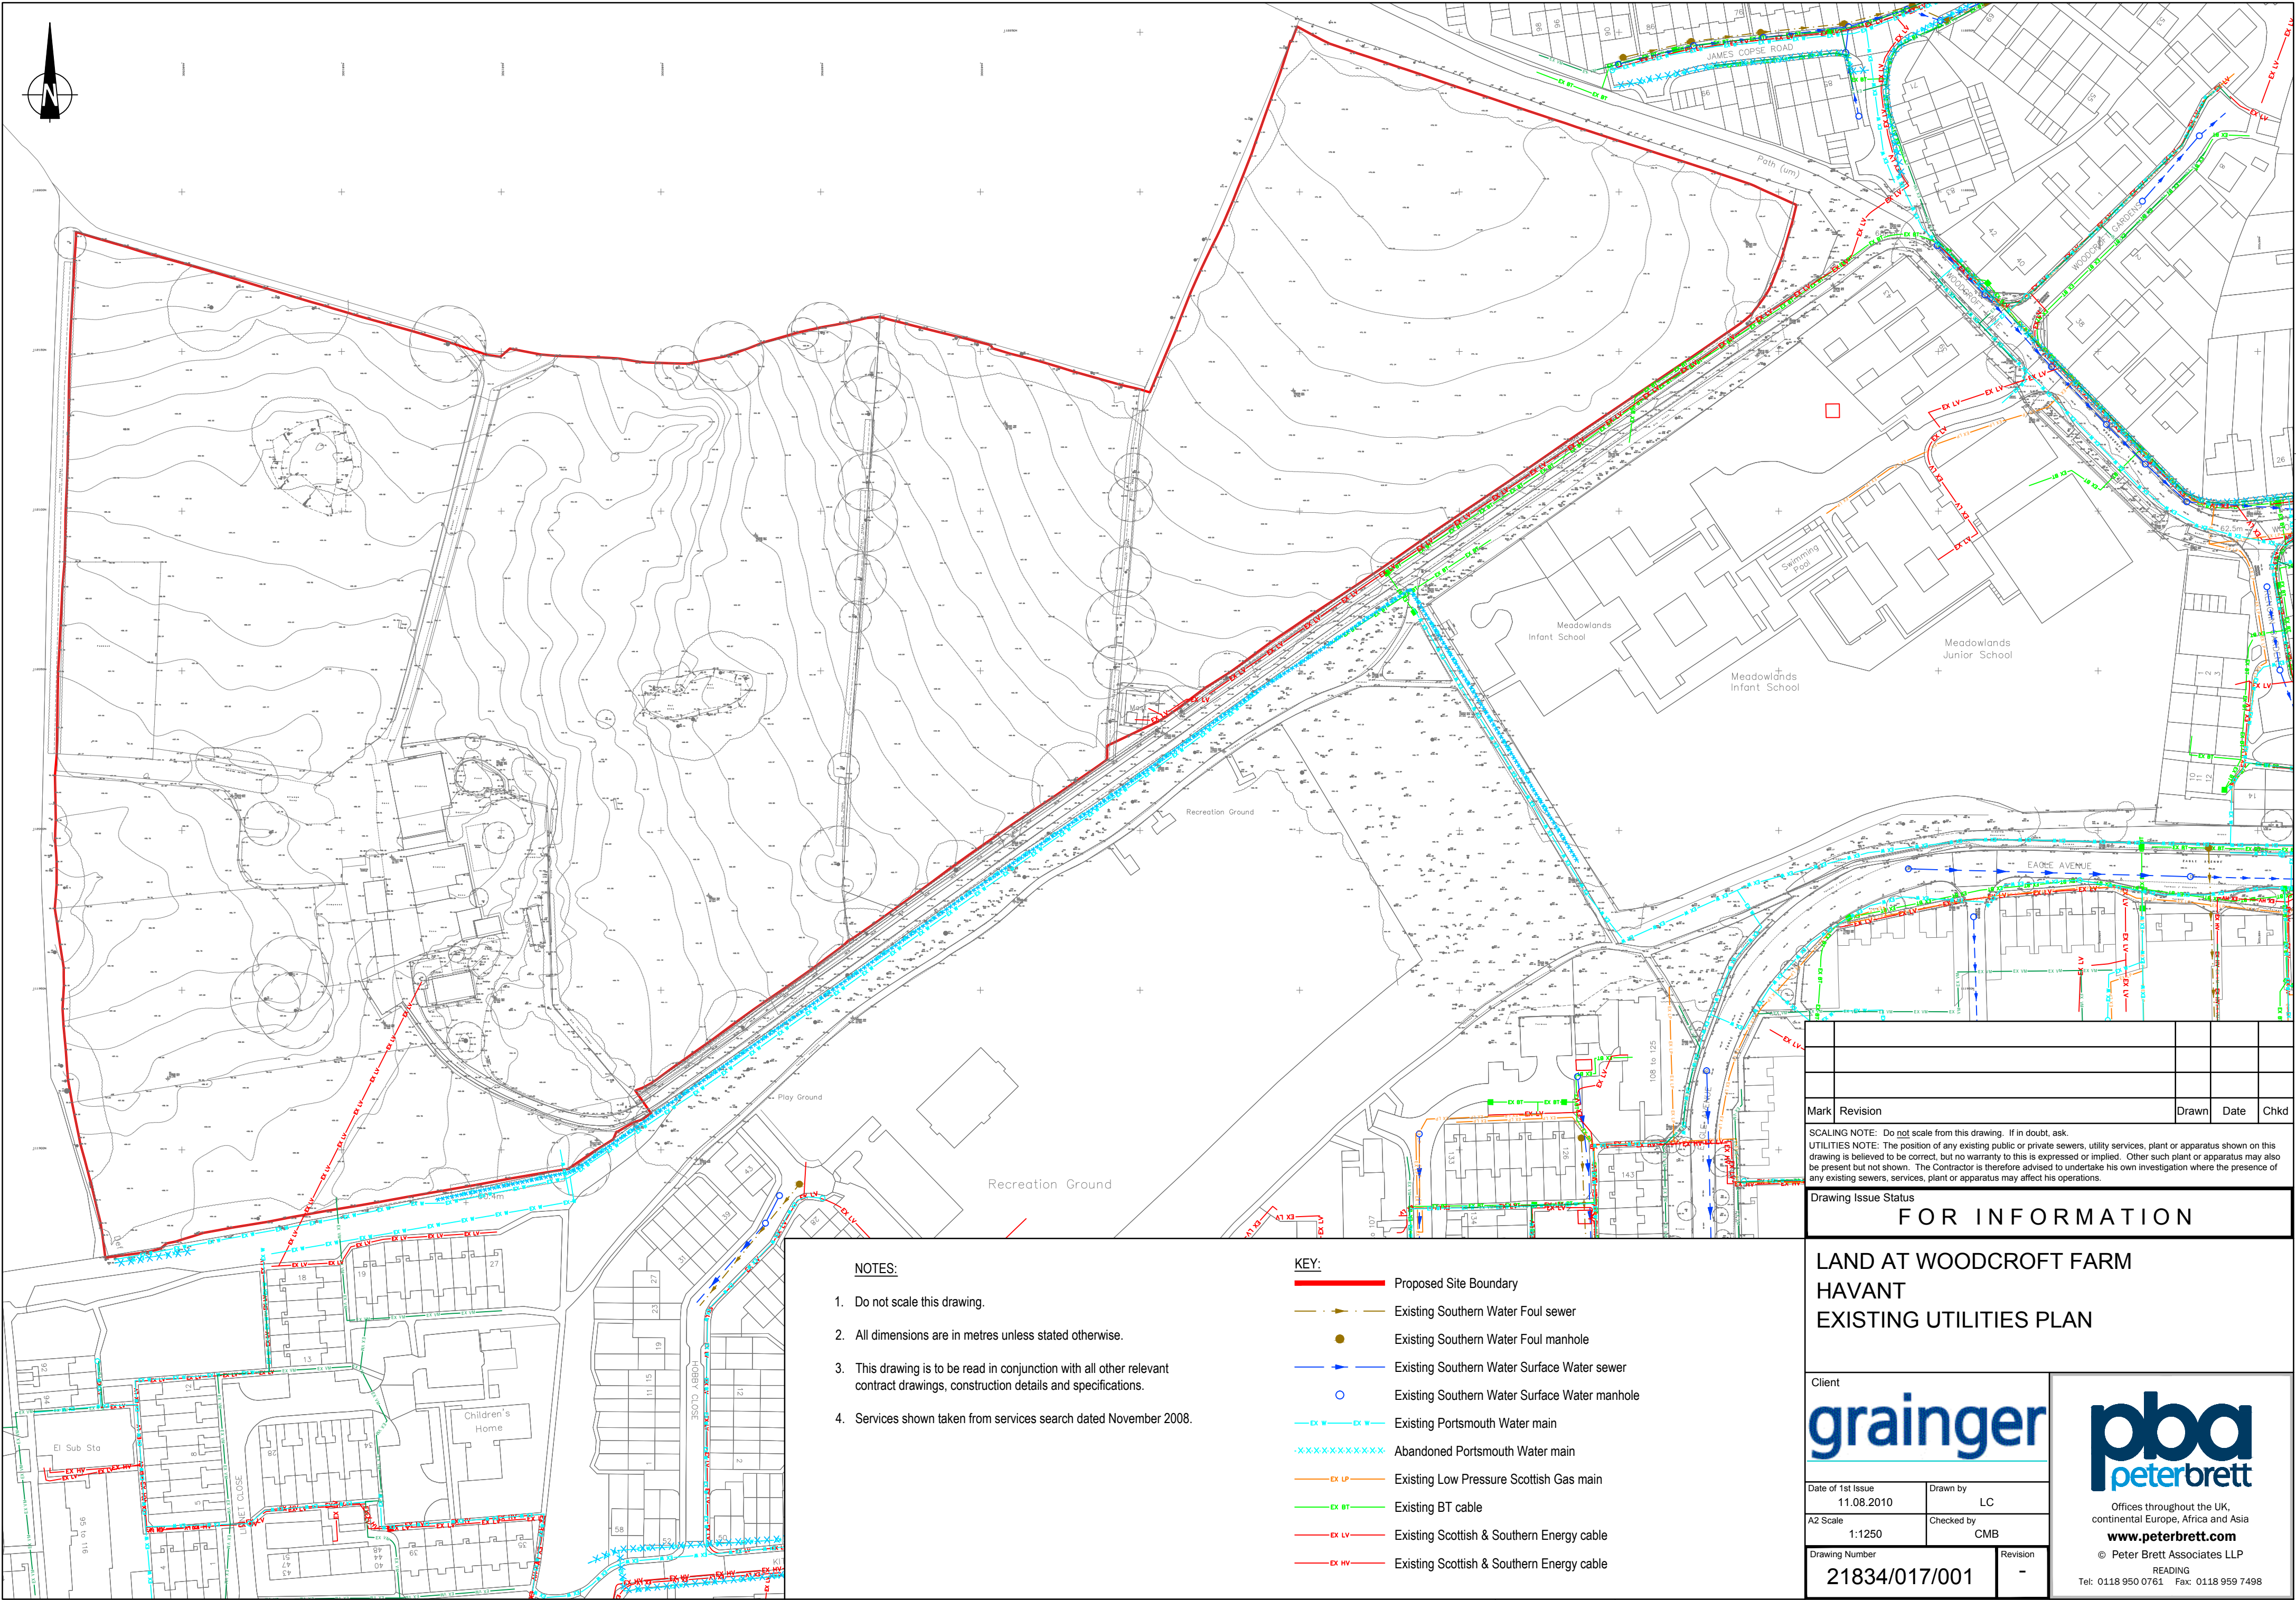


NOTES:

- 1. Do not scale this drawing.
- 2. All dimensions are in metres unless stated otherwise.
- 3. This drawing is to be read in conjunction with all other relevant contract drawings, construction details and specifications.
- 4. Services shown taken from services search dated November 2008.

KEY:

- Proposed Site Boundary
- Existing Southern Water Foul sewer
- Existing Southern Water Foul manhole
- Existing Southern Water Surface Water sewer
- Existing Southern Water Surface Water manhole
- Existing Portsmouth Water main
- Abandoned Portsmouth Water main
- Existing Low Pressure Scottish Gas main
- Existing BT cable
- Existing Scottish & Southern Energy cable
- Existing Scottish & Southern Energy cable

Mark	Revision	Drawn	Date	Chkd

SCALING NOTE: Do not scale from this drawing. If in doubt, ask.
UTILITIES NOTE: The position of any existing public or private sewers, utility services, plant or apparatus shown on this drawing is believed to be correct, but no warranty to this is expressed or implied. Other such plant or apparatus may also be present but not shown. The Contractor is therefore advised to undertake his own investigation where the presence of any existing sewers, services, plant or apparatus may affect his operations.

Drawing Issue Status
FOR INFORMATION

LAND AT WOODCROFT FARM
HAVANT
EXISTING UTILITIES PLAN

Client
grainger



Offices throughout the UK,
continental Europe, Africa and Asia
www.peterbrett.com

Date of 1st Issue 11.08.2010	Drawn by LC
A2 Scale 1:1250	Checked by CMB

Drawing Number 21834/017/001	Revision -
--	---------------

© Peter Brett Associates LLP
READING
Tel: 0118 950 0761 Fax: 0118 959 7498