



SCALE 1:10@A3

ITEM 1

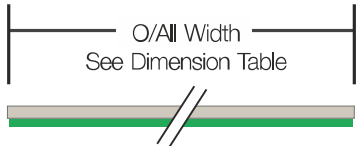


	O/All Width External
A	11550mm
B	15920mm (Curve)

Keyline light strip housing colour options

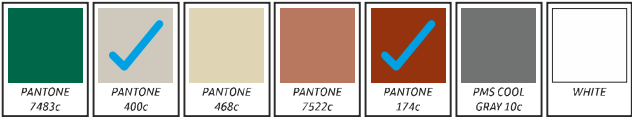


SCALE 1:50@A3

ITEM 2

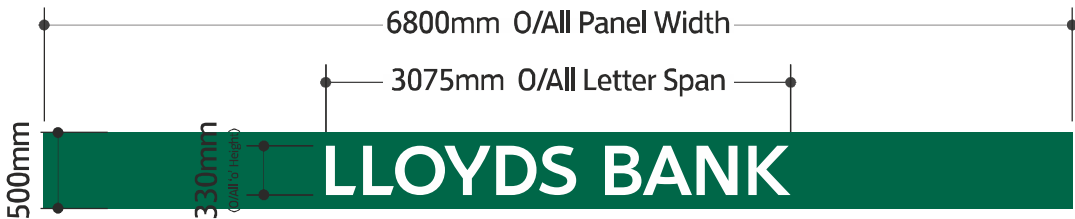


SCALED ELEVATION 1:100@A3

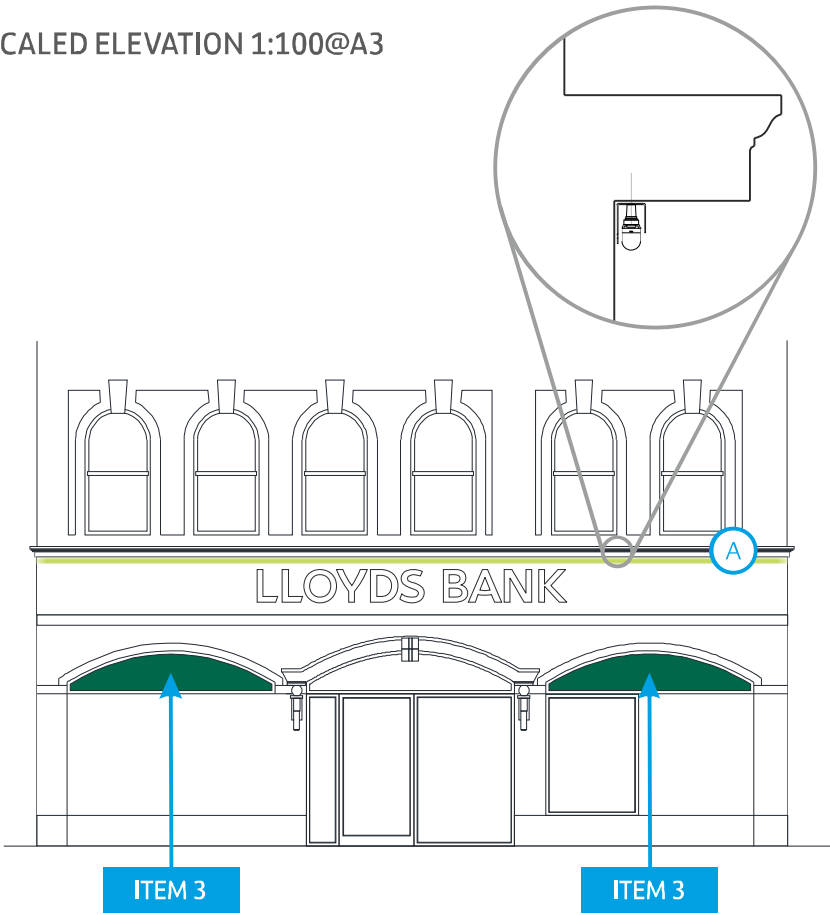


SCALE 1:50@A3

ITEM 3

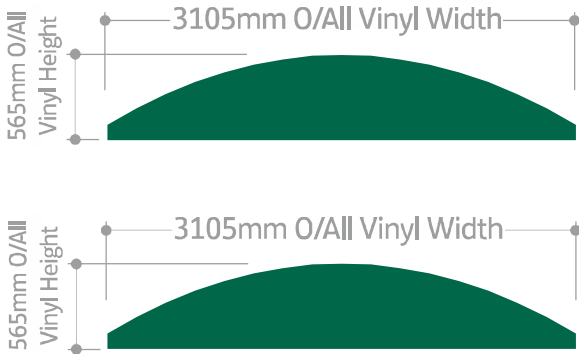


ITEM 1

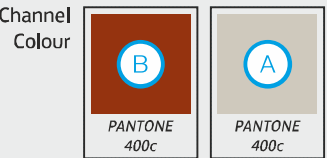

LED Light Strips

ITEM 3B Curved, Housing Built Up

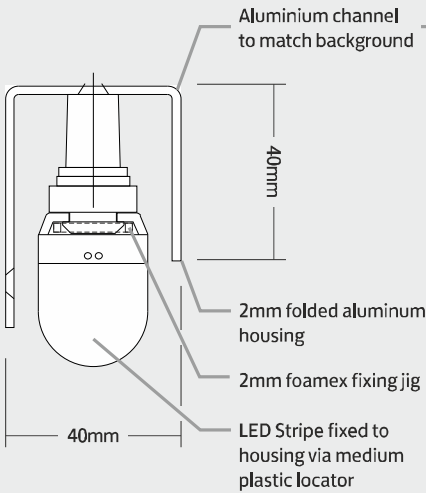


ITEM 2

Built-up Letters

Non Illuminated

Letter Faces	White
Letter Returns	Darker Core Green (Pantone 7483c)
Background Panel	Darker Core Green (Pantone 7483c)

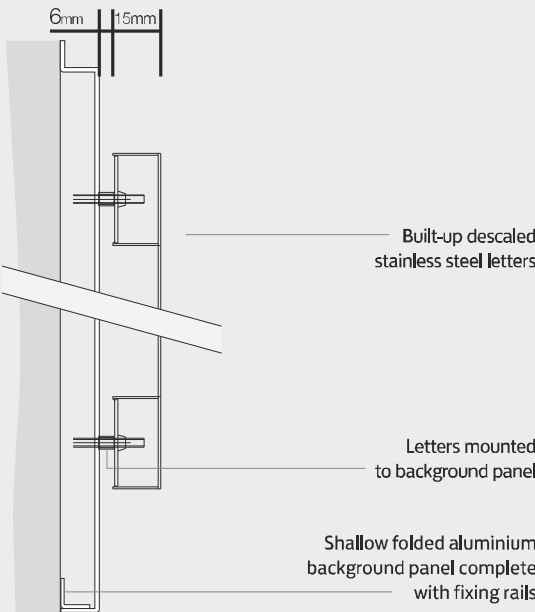

BLAZE NEON LTD
5 Patricia Way, Pysons Road,
Broadstairs, Kent. CT10 2XZ
T +44 (0) 1843 601075 F +44 (0) 1843 867924
www.blaze-signs.com
DRAWING SHOWN FOR VISUAL PURPOSES ONLY. ACTUAL SIGNAGE
CONSTRUCTION (MANUFACTURE, MATERIALS & TECHNIQUES) MAY
DIFFER TO THOSE SHOWN & ARE SUBJECT TO FINAL SITE CONDITIONS

Address:
4 West Street,
Havant,
Hampshire,
PO9 1PE

Drawn By:
R.Upson
Drawing Number:
105104
Date:
26/11/15

Revision Notes:
Rev A: Revised to clients comments
REV B: Items revised to clients comments
Rev C: XXXXXXXXXX
Rev D: XXXXXXXXXX

Drawn: Date:
BS 04/12/15
GC 27/01/16
XX XX
XX XX

Revision Notes:
Rev E: XXXXXXXXXX
Rev F: XXXXXXXXXX
Rev G: XXXXXXXXXX
Rev H: XXXXXXXXXX

Drawn: Date:
XX XX
XX XX
XX XX
XX XX

Version:
B

Sheet Size:
A3
Sheet Number:
1