


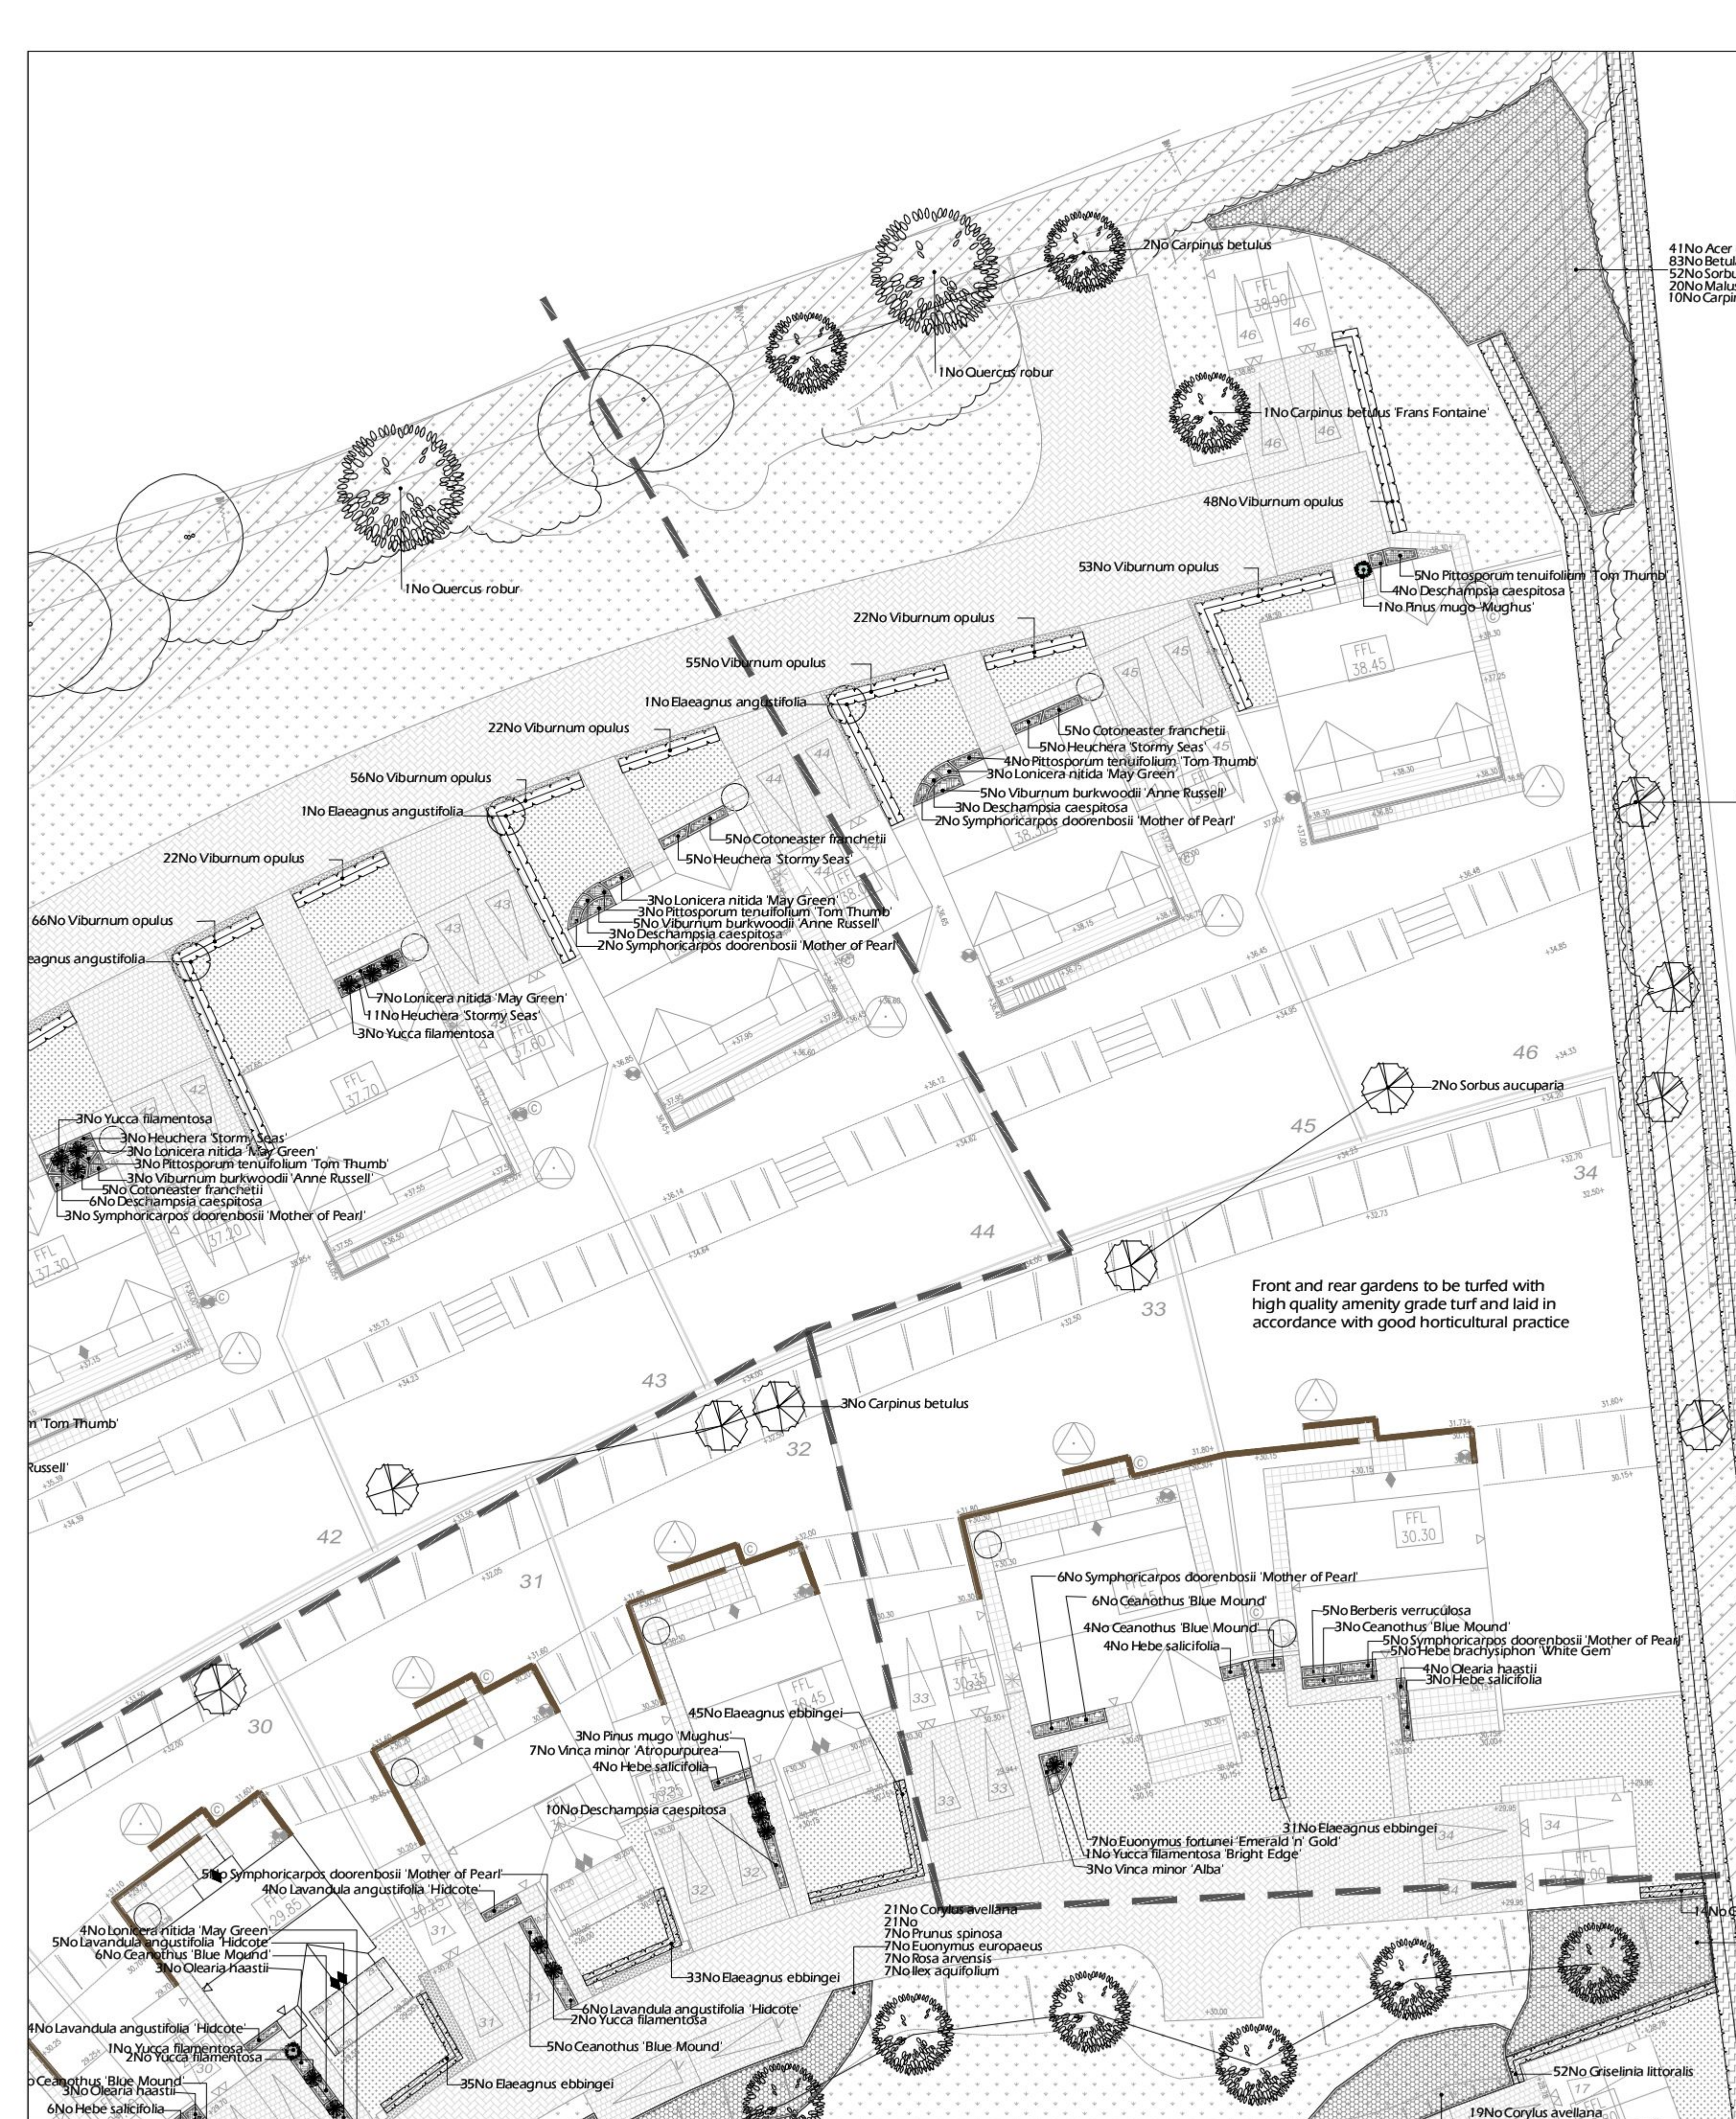

Planting Schedule dwg. 13

Trees						
No.	Species Name	Common Name	Girth	Height	Specification	Density
41No	Acer campestre	Common Maple		100-125cm	Transplant BR	1/m ²
83No	Betula pubescens	Downy Birch		100-125cm	Transplant BR	1/m ²
10No	Carpinus betulus	Common Hornbeam		100-125cm	Transplant BR	1/m ²
4No	Carpinus betulus	Common Hornbeam		20-25m	Feather BR	Counted
2No	Carpinus betulus	Common Hornbeam	14-16cm	12-500cm	Extra Heavy Standard Clear Stem min. 200 RB	Counted
1No	Carpinus betulus	Frans Fontaine	20-25cm	450-625cm	Semi-Mature Clear Stem min. 200 RB	Counted
20No	Malus sylvestris	Common Crab Apple		100-125cm	Transplant BR	1/m ²
1No	Quercus robur	Common Oak	30-35cm	600-650cm	Extra Heavy Standard Clear Stem min. 200 RB	Counted
52No	Sorbus aucuparia	Rowan		100-125cm	Transplant BR	1/m ²
2No	Sorbus aucuparia	Rowan		200-250cm	Feather BR	Counted
Total : 216No						

Conifers						
No.	Species Name	Common Name	Height	Pot Size	Specification	Density
1No	Pinus mugo	Mughus Dwarf Mountain Pine	Mughus 40-60cm	5-20L	Bushy and rounded	Counted
Total : 1No						

Hedging						
Number of Plants	Species Name	Common Name	Height	Pot Size	Specification	Density
31No	Elaeagnus ebbingei	Ebbinge's silverberry	80-100cm	5L-7.5L	Branched	0.5ctr Double Staggered at 0.5m offset
178No	Viburnum opulus	Gelder Rose	60-80cm		Bushy BR	0.5ctr Double Staggered at 0.5m offset
Total : 209No						

Shrubs						
No.	Species Name	Common Name	Height	Pot Size	Specification	Density
5No	Berberis verruculosa	Barberry	60-80cm	5L	Bushy	4/m ²
13No	Ceanothus Blue Mound	California Lilac Blue Mound	40-60cm	5L-7.5L	Bushy	4/m ²
5No	Cotoneaster franchetii	Orange Cotoneaster	30-40	5L-7.5L	Bushy	4/m ²
1No	Elaeagnus angustifolia	Cleaster	250-300cm		Clear Stem 150-175 RB	Counted
7No	Euonymus fortunei Emerald n' Gold	Euonymus Emerald n' Gold	40-60cm	5L	Bushy	4/m ²
5No	Hebe brachysiphon White Gem	Shrubby Veronica White Gem	30-40	5L-7.5L	Bushy	4/m ²
7No	Hebe salicifolia	Shrubby Veronica	40-60cm	5L-7.5L	Bushy	4/m ²
3No	Lonicera nitida May Green	Box Honeysuckle Maygreen	30-40cm	5L-7.5L	Bushy	4/m ²
4No	Olearia haastii	Daisy Bush	40-60cm	5L-7.5L	Bushy	4/m ²
9No	Pittosporum tenuifolium Tom Thumb	Kohuhu Tom Thumb	30-40cm	5L-7.5L	Bushy	4/m ²
13No	Symphoricarpos doorenbosii Mother of Pearl	Snowberry Mother of Pearl	40-60cm	5L-7.5L	Bushy	4/m ²
5No	Viburnum burkwoodii Anne Russell		40-60cm	5L-7.5L	Bushy	4/m ²
3No	Vinca minor Alba	Lesser Periwinkle	20-30cm	3L	Bushy	4/m ²
1No	Yucca filamentosa Bright Edge	Needle Palm Bright Edge	10L		Strong crown and several shoots	Counted
Total : 81No						

Herbaceous						
No.	Species Name	Common Name	Height	Pot Size	Specification	Density
5No	Heuchera Stormy Seas		3L	Full Pot	5/m ²	
Total : 5No						

Grasses						
No.	Species Name	Common Name	Height	Pot Size	Specification	Density
12No	Deschampsia caespitosa	Tufted hair grass	12L	Full Pot	16/m ²	
Total : 12No						

4No Carpinus betulus

Front and rear gardens to be turfed with high quality amenity grade turf and laid in accordance with good horticultural practice

SPECIFICATION
Forestry Commission Practice note 8.
All native species should be of local stock. Native trees and shrubs certified as British National Plant stock.

All planting stock should comply with the Horticultural Trade Association National Plant specification.
All planting preparation, handling, planting & maintenance should be in accordance with CPSE Code for Handling and Establishing plants.
All trees and shrubs to comply with BS 3936 Part 1 1992, planted to BS 4043:1989 and BS 4428:1989.
All works generally, to comply with the written Soft Landscape Specification.

Topsoil incorporated into planting beds to be gently mounded towards the centre of each bed to allow for settlement.
Before planting the shrub bed shall be covered with a weed proof membrane and afterwards mulched with a large round gravel top dressing. For beds with native plants and hedgerows bark mulch should be applied with 75mm consolidated thickness of medium textured decorative grade natural pine bark having first been prepared in accordance with the specification.
Free standing hedges shall have a 3 strand galvanised wire and tanalised softwood timber post fence, to BS 1722 Part 2:2000, erected along a line between the two rows of hedge plants.
All existing trees and hedges to be protected in accordance with BS5837:2012 for the duration of the construction period.

NOTE: DO NOT SCALE FROM DRAWING

Legend

- Existing trees and vegetation to be retained and protected during construction, transplants and invasive species to be removed. Refer to Tree Survey.
- Proposed semi mature and extra heavy standard tree planting within soft landscape. See detail on BSH18849 17
- Proposed conifer tree planting within soft landscape. See detail on BSH18849 17
- Proposed feathered tree planting within soft landscape. See detail on BSH18849 17
- Proposed specimen shrub planting with clear stem
- Proposed specimen shrub planting to receive short angular staking on half standards with expandable tree ties.
- Proposed specimen plant in container
- Proposed hedge planting to be planted in a double staggered row 300mm apart and at 500mm centres in each row. To be maintained at 1.2m height and 1.8m height adjacent to site boundaries
- Proposed mixed native hedge planting to be planted in a double staggered row 500mm apart and at 500mm centres in each row. To be maintained at a 1.8m height
- Proposed shrub planting to be planted into a weed proof membrane to receive 50mm of grey eco aggregate - 20mm
- Proposed native shrub mix planting to receive 75mm bark mulch
- Proposed amenity grass areas to receive good quality amenity grass turves laid in line with good horticultural practices
- Proposed Saline Coastal and Road verges grassland mix (A21) by Geminal Seeds or similar and approved
- Proposed long grass areas
- Proposed narrow areas of grey eco aggregate - 20mm for top dressing. Laid over a weed proof membrane
- Proposed front garden areas to be paved with concrete slabs.
- Cut lines

Rev	Date	Details	Drawn
D	22.10.2015	Additional tree planting to northern boundary	AE
C	06.07.2015	Client comments	AE
B	08.05.2015	Mixes revised in line with foundation details	AK
A	29.01.2015	Open space details added	AK

ACD Ecology
Arboriculture
Landscape Architecture

ACD Landscape Architect & ACD Ecology
Rodbourn Rail Business Centre, Grange Lane,
Malmesbury, SN16 0ES
Tel: 01666 825646

ACD Arboriculture
Courtyard House, Mill Lane, Godalming, GU7 1EY
Tel: 01483 425714

ACD (Landscape Architects) Southampton
12 Southgate Street, Winchester, SO23 9EF
Tel: 01965 855604

www.acdlandscape.co.uk

BARRATT HOMES

scheme: Portsdown Hill
Bedhampton
client: Barratt Southampton
drawing: Landscape Proposals
date: November '14
scale: 1:200@A1
drawing no: BSH18849 13
drawn: AK checked: AW

Copyright of ACD Landscape Architects Ltd. All rights described in Chapter IV of the Copyright, Designs and Patents Act 1988 have been generally asserted: 2011. Copyright of this plan remains with ACD until all fees have been paid in full.