

PROPOSED SINGLE STORY REAR ADDITION,
71 LOSTOCK AVENUE, HAYLING ISLAND, HANTS,
PO12 9AN & MRS G. KOPINSKI.

PROPOSED REAR ADDITION TO THE HOUSE



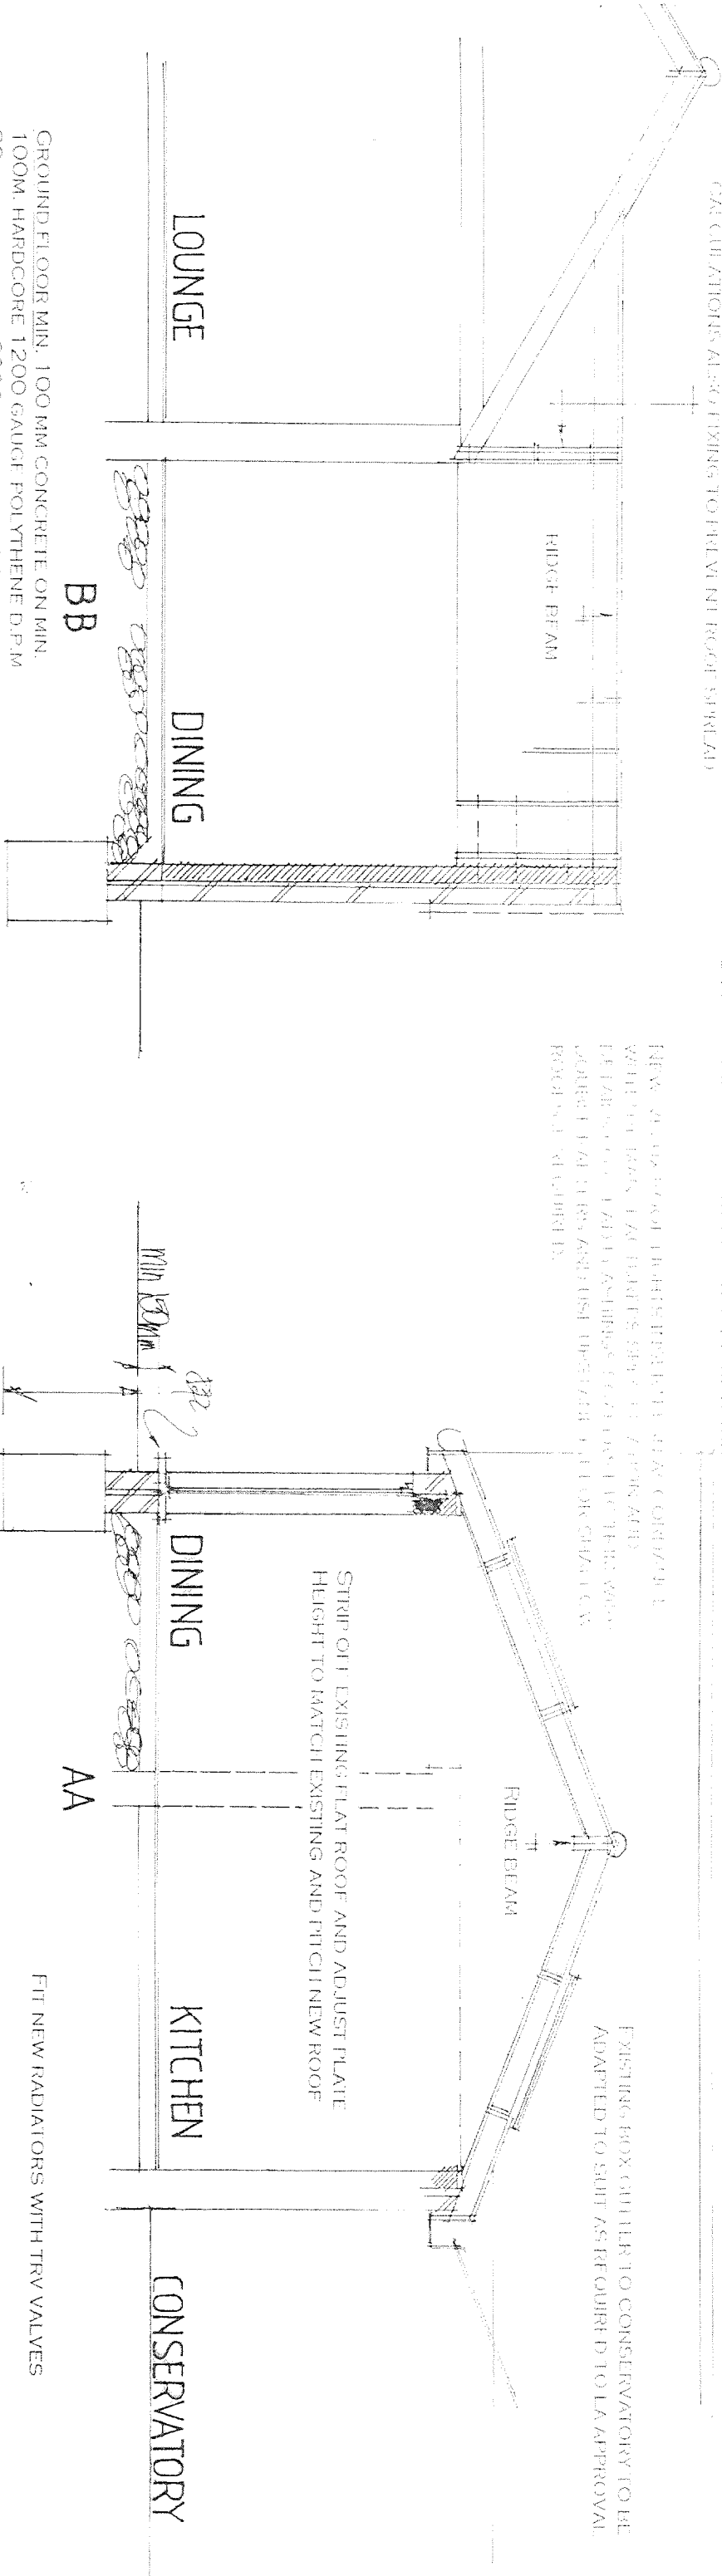

DATE AUG 15
SCALE 1:50

SECTION DRAWING

PETER J. WALKER MRICS
CHARTERED SURVEYOR
182 SEAFRONT, HAYLING ISLAND, HANTS
PO12 9AN

TEL: 02392467571