


Pacemaker161 MK8

Scale 1:50

Scale is for design purposes ONLY

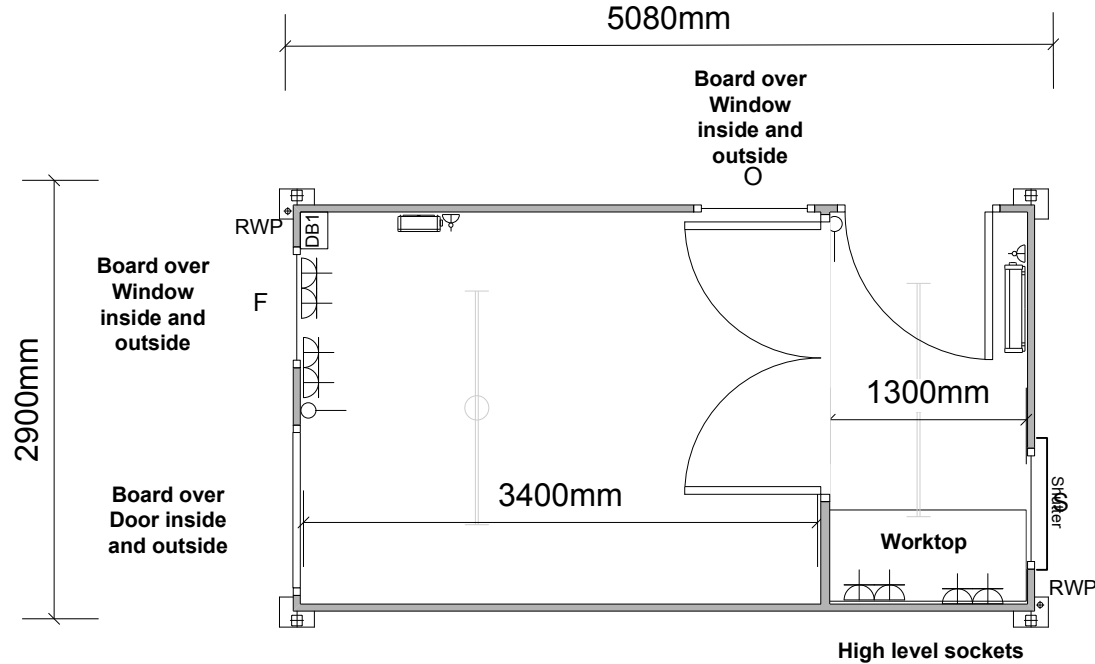

KEY

- Cat 2 Lighting - Cat 1 Lighting - Consumer Unit - Double Socket - Single Socket - Heater With Spur - Wall Light Switch	- Window Blinds - Window Shutter - Coat Hooks - Background Vent - Std Partition - 30min Fire Partition	- Opening Window - Fixed Window - Sliding Window - Rain Water Pipe - Wire Mesh Guards - Obscure Window
--	---	---

Title:- Asda Car Valeting		Client:- Car Park Valeting Ltd		Drawing Provided By :- Cambridge Hire Centre 01223 425236	 Quality this time - next time – every time
Date:- 09.06.15	Scale:- NTS	Drawn By:- NA			
Revision:- XXXX	Drawing Number:- XXXXXXXXXX	Unit Number:- HDB0544351			
				DO NOT SCALE OFF THIS DRAWING	