
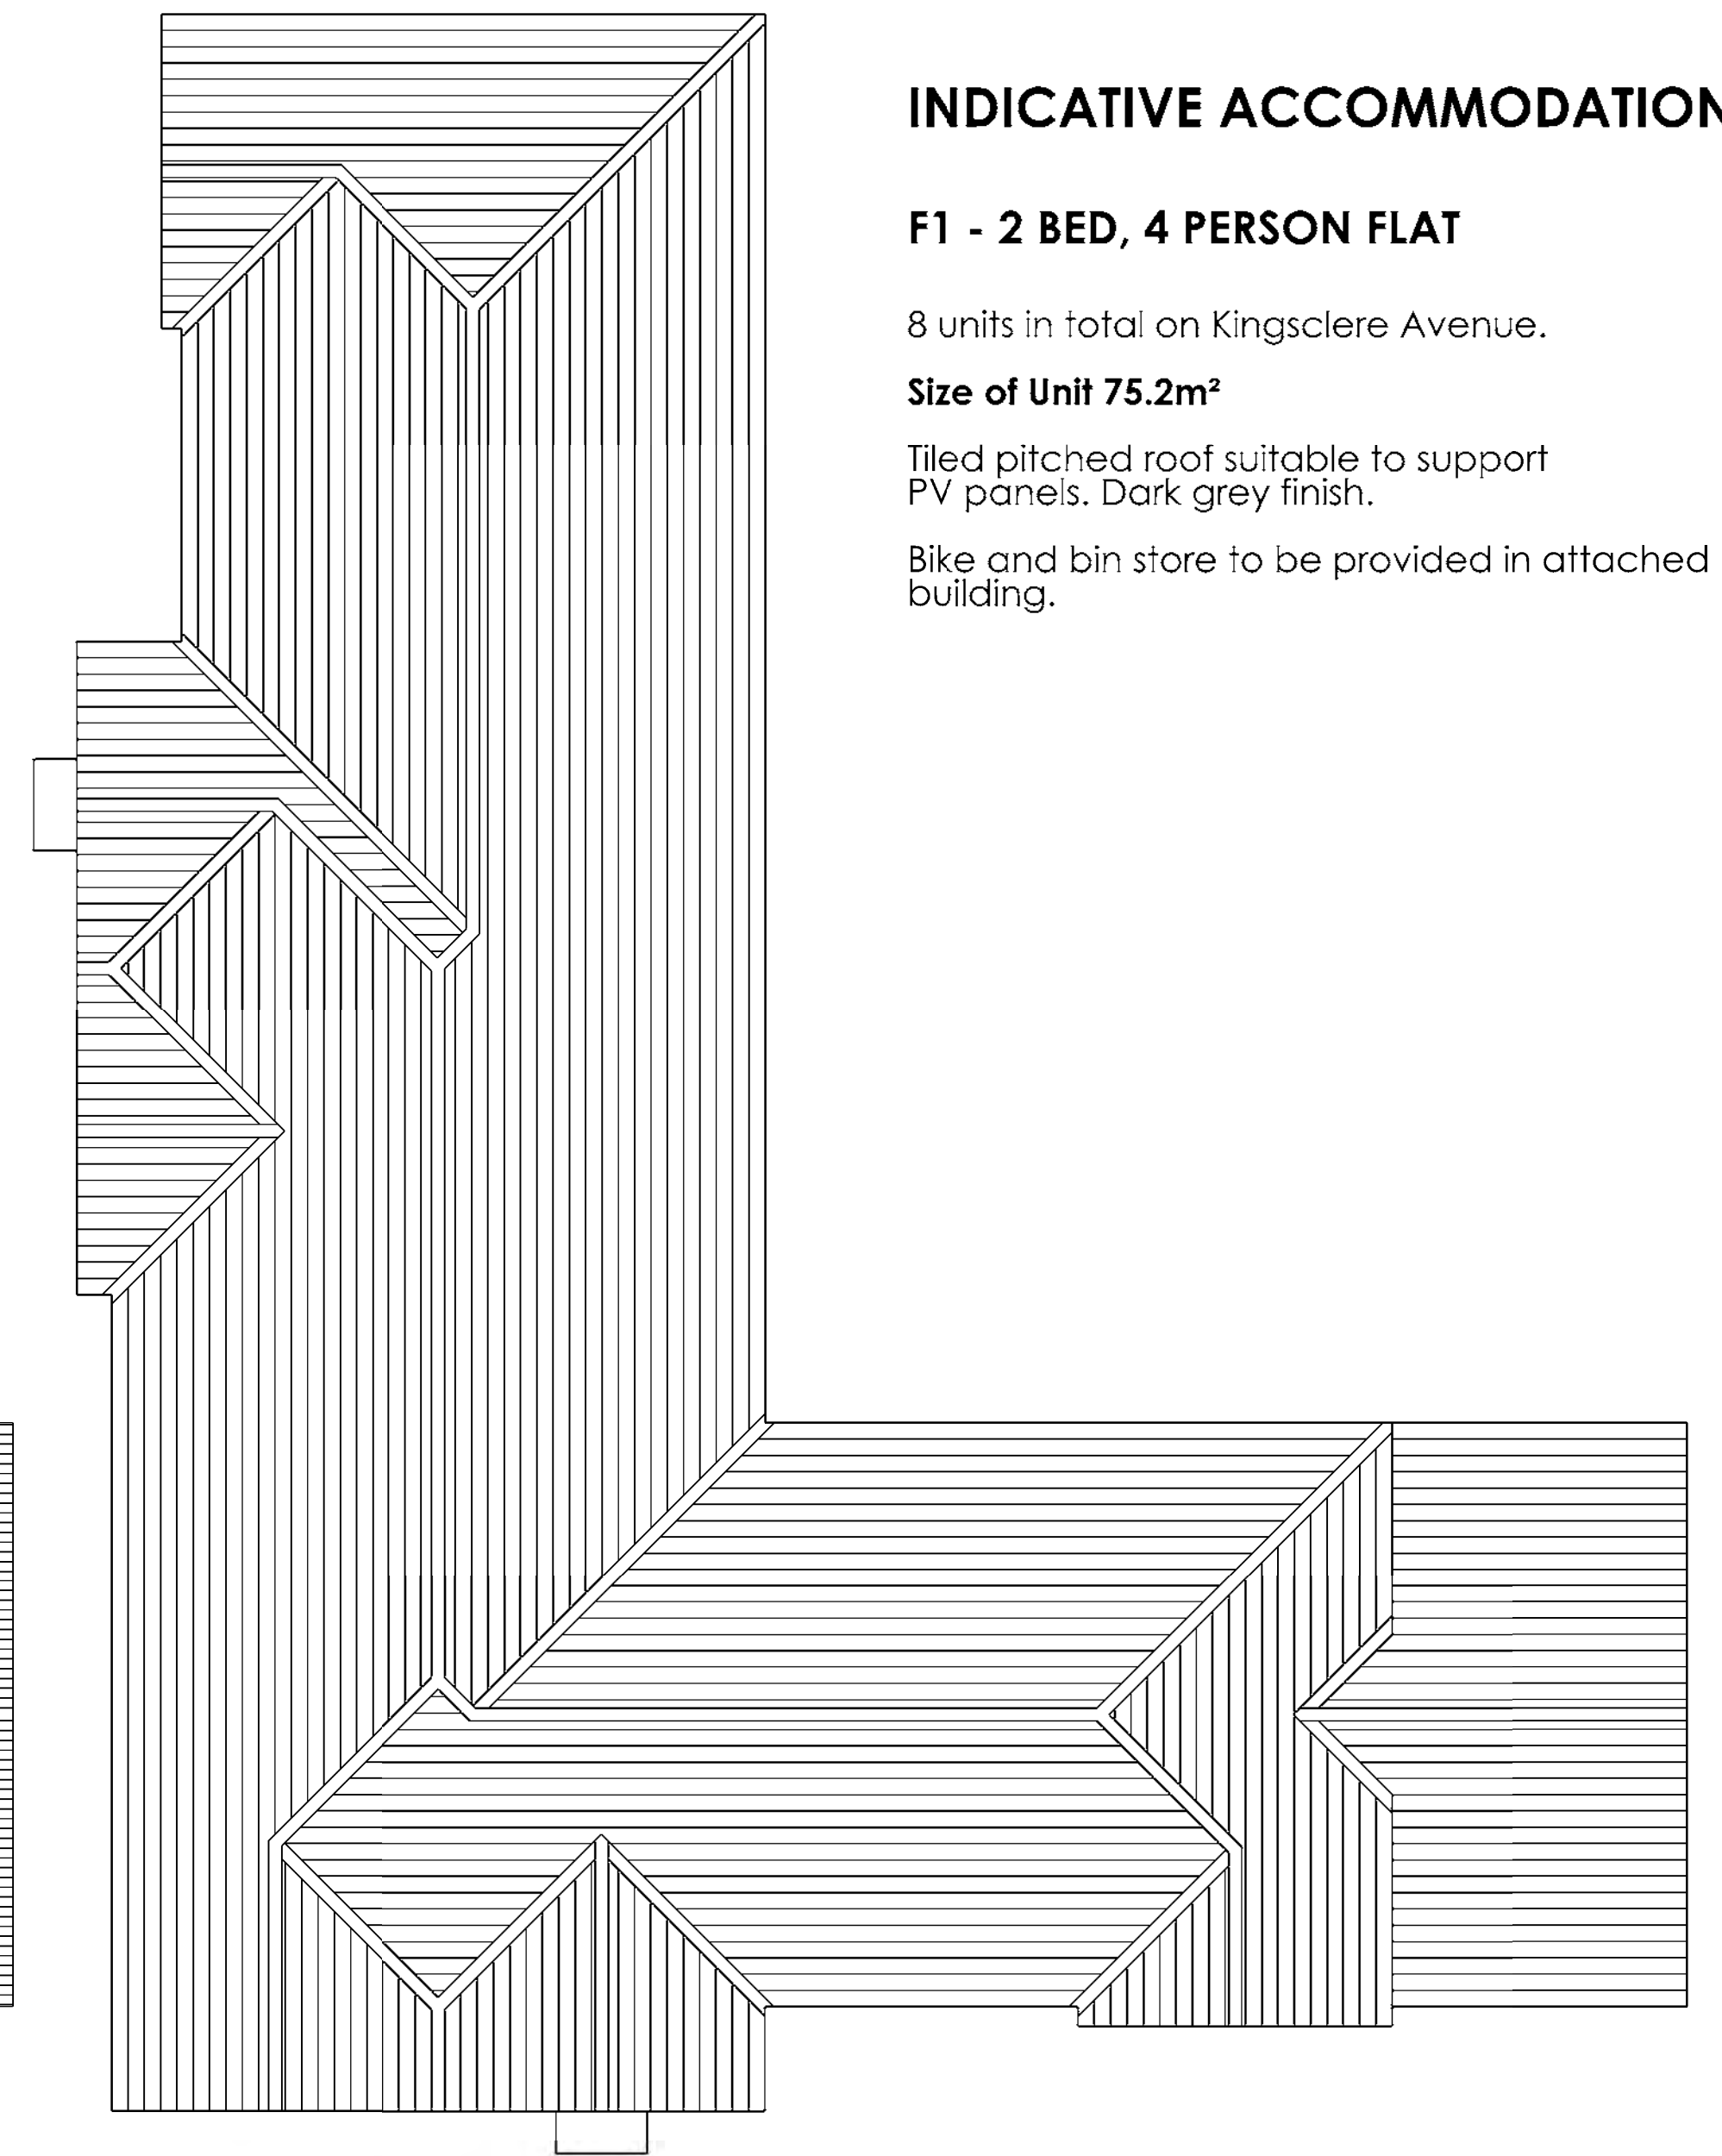


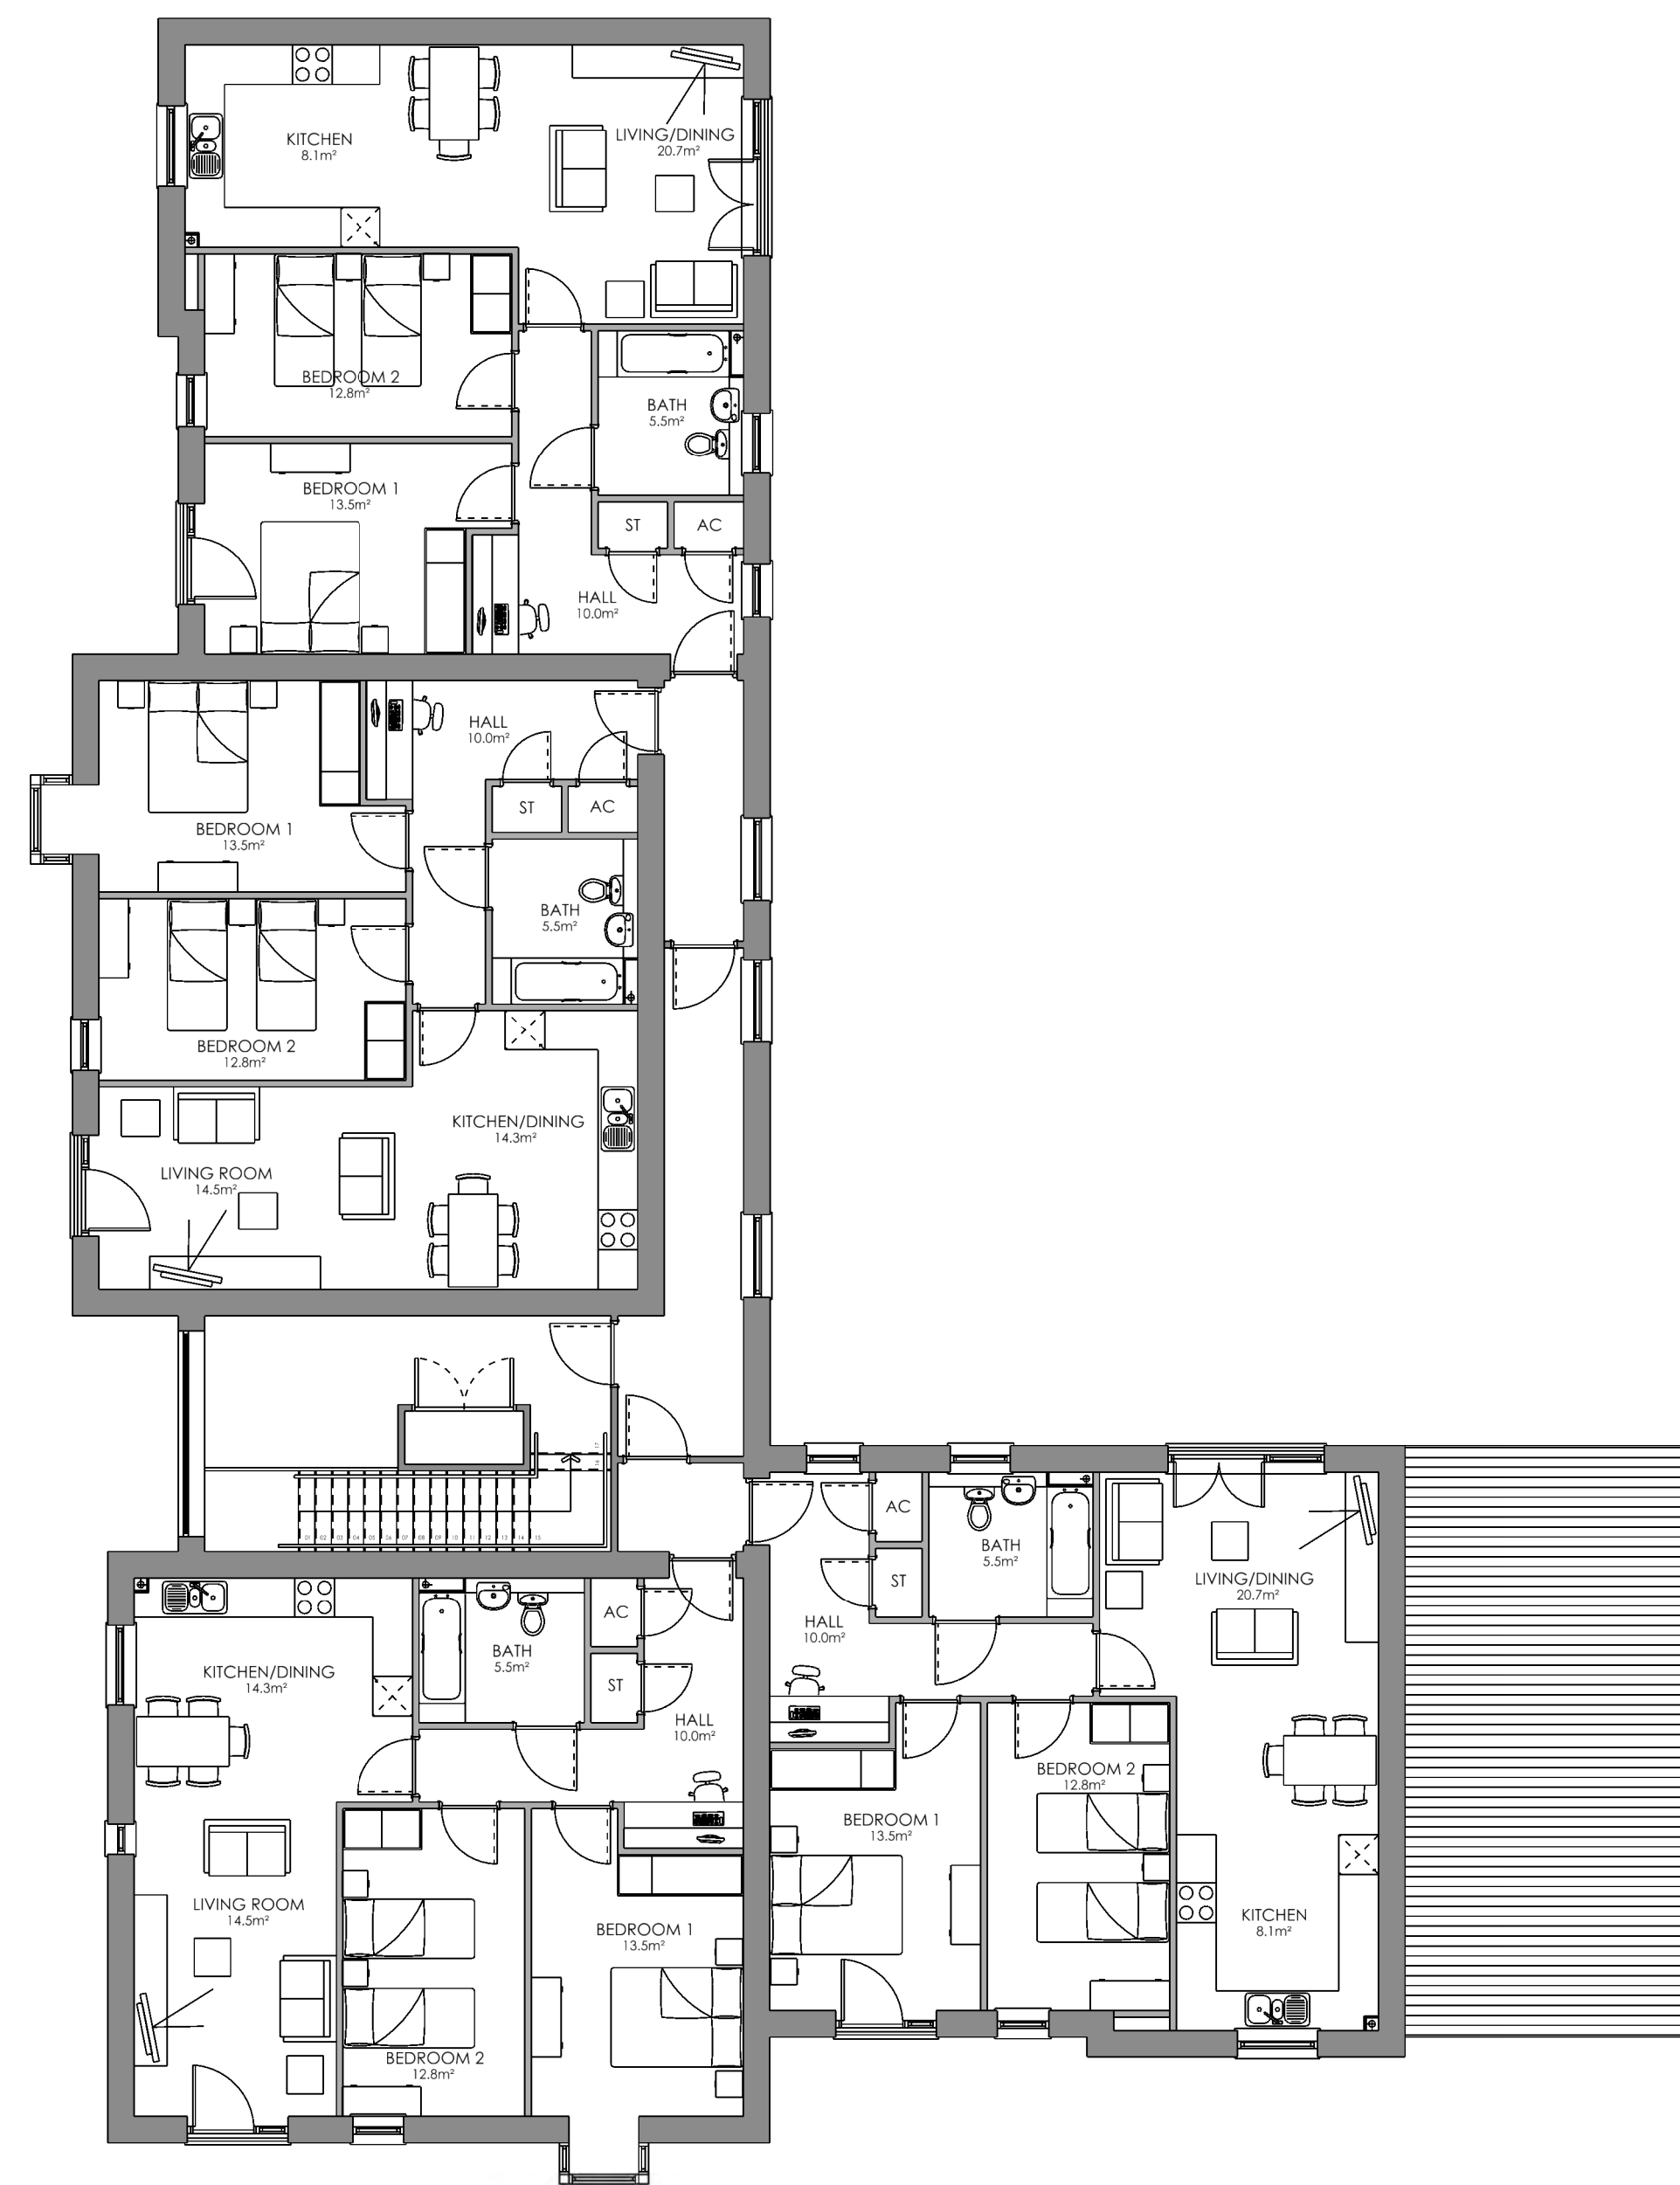

PL11/24 - PLANNING SUBMIT FOR PLANNING APPROVAL ONLY

012345m

SCALE BAR = 1m (shown intervals at 1m scale)

REUSE OF THIS SITE FOR

PLANNING ISSUE

POPE PRIESTLEY ARCHITECTS

ARCHITECTURE | TOWN PLANNING | URBAN DESIGN

UNIT 15, VICARAGE FARM BUSINESS PARK, WINCHESTER ROAD, FAIR OAK, HAMPSHIRE SO40 7HO T: +44 (0)23 80335528 E: info@popepriestley.co.uk

