


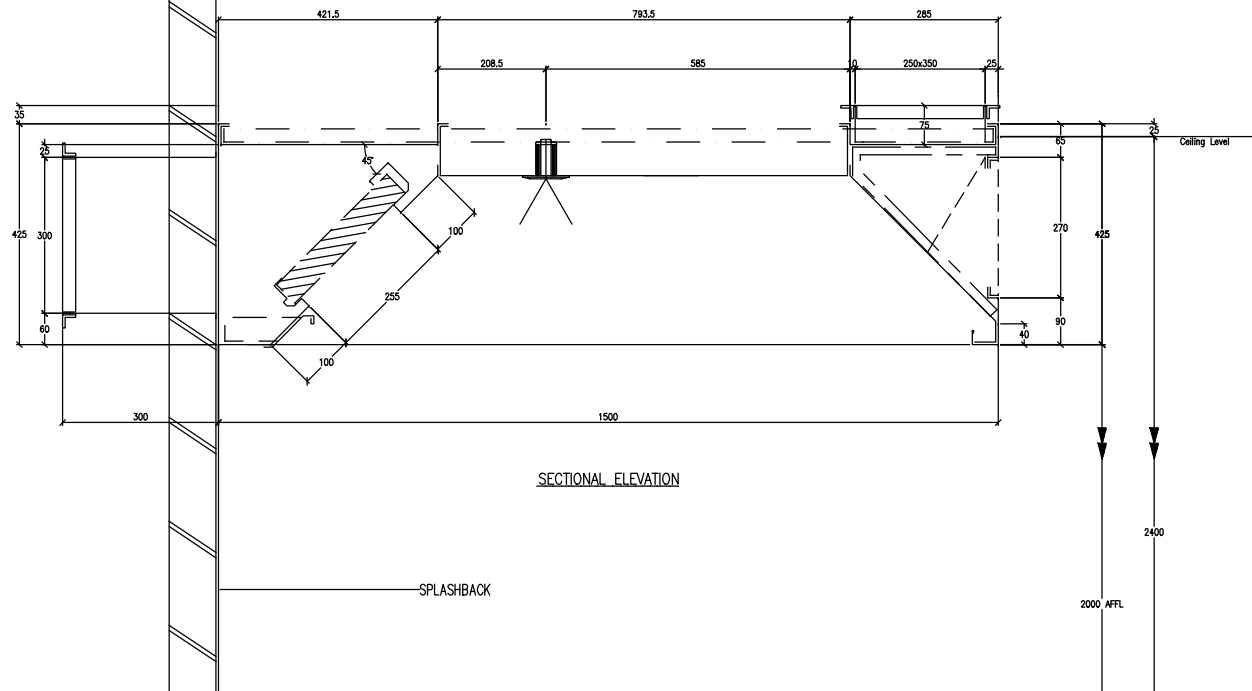


SECTIONAL ELEVATION

SPLASHBACK

2000 AFFL

2400

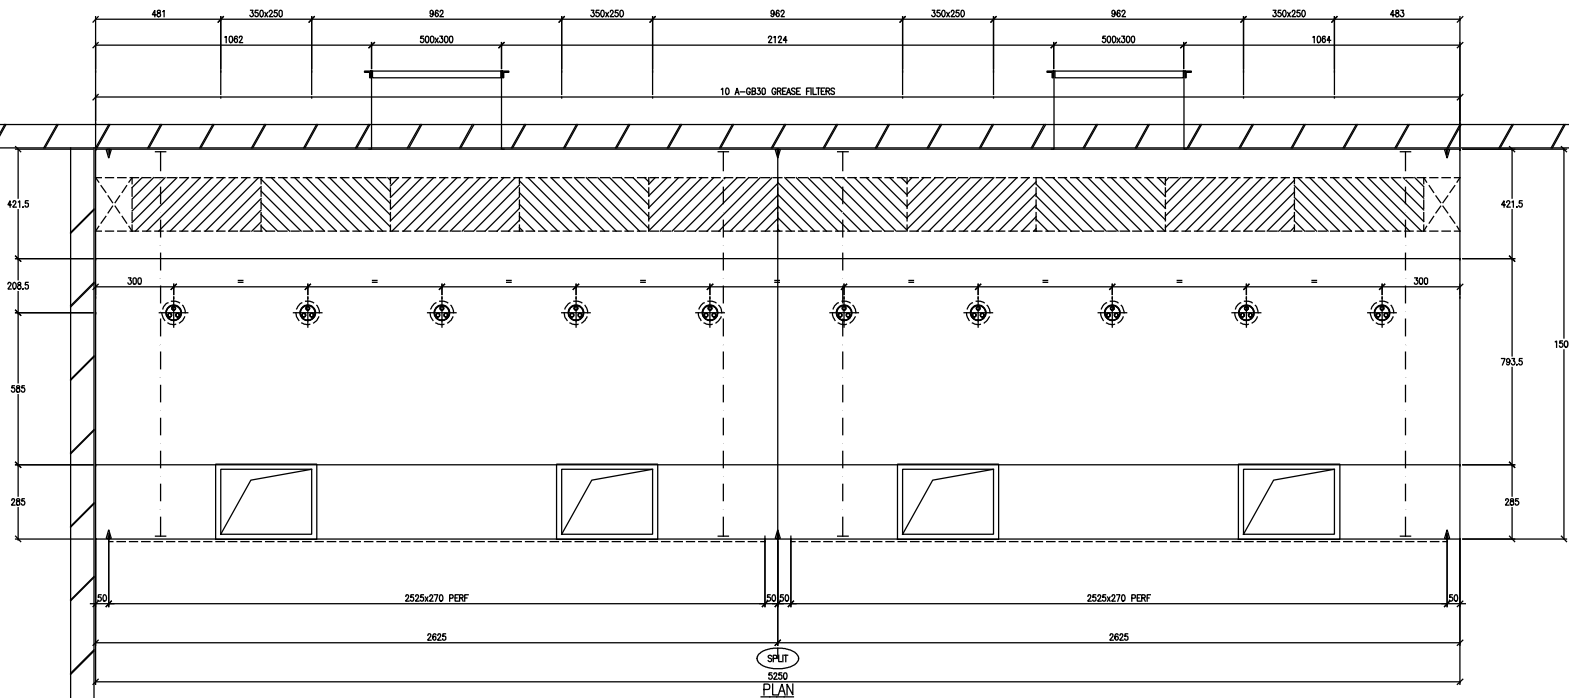

IF IN DOUBT ASK		DO NOT SCALE OFF DRAWING																			
REPORT ANY DISCREPANCIES BACK TO DESIGN ENGINEER																					
CANOPY MODEL	WV-E4530/ST/PS/CP/BA/LED																				
MATERIAL	STAINLESS STEEL TYPE 304																				
FINISH	POLISH FINISH TO VISUAL SURFACES																				
PROTECTION	VINYL FILM + IMPACT WRAP																				
INSULATION MATERIAL																					
EXTRACT DUTY	1.6m ³ /s@85pa																				
SUPPLY (OUTBOARD)																					
SUPPLY (INBOARD)	1.36m ³ /s@85pa																				
CANOPY WEIGHT (KG)																					
COMPONENT SCHEDULE	NO OFF	SIZE	REF																		
GREASE FILTERS	10	500x300	A-GB30																		
DUMMY FILTERS																					
LIGHTING	10	Ø90	LED																		
SUPPLY GRILLES	2	270x2520	PERF																		
PERSONNEL GRILLES																					
ELECTRICAL WIRING (WHERE APPLICABLE) TO JUNCTION POINT ON CANOPY TOP.																					
ALL NECESSARY SUBSIDIARY SUPPORT STEELWORK BY OTHERS.																					
ANY BUILDING DISCREPANCIES TO BE 'MADE-GOOD' BY OTHERS.																					
ANY CEILING TRIMS TO CANOPY BY OTHERS (WHERE APPLICABLE).																					
WHERE NECESSARY SUITABLE ACCESS TO BE MAINTAINED FOR DISTRIBUTION OF CANOPY INTO KITCHEN AREA.																					
PROTECTIVE COVERINGS TO BE REPLACED BY FITTER UPON COMPLETION. FINAL REMOVAL OF PROTECTIVE COVERINGS AND CLEAN-DOWN BY MAIN CONTRACTOR.																					
ALL JOINTS SILICONE SEALED ON COMPLETION.																					
ENSURE ALL GALVANISED STEEL TRANSIT BRACKETS ARE REMOVED FROM THE CANOPY SECTIONS BEFORE INSTALLATION.																					
© MANSFIELD POLLARD & Co. LIMITED. ALL RIGHTS RESERVED. MANSFIELD POLLARD AND ITS GROUP COMPANIES ASSERT (UNLESS OTHERWISE AGREED IN WRITING) THEIR RIGHTS UNDER s.17 TO 89 OF THE COPYRIGHT, DESIGNS & PATENTS ACT 1988.																					
NOTES																					
SPIGOT TO BE CONFIRMED																					
CANOPY IN TWO SECTIONS																					
CANTECH LOGO REQUIRED																					
REV	DATE	AMENDMENT	SIG.																		
CLIENT																					
J & B HOPKINS																					
SITE																					
PROJECT HAVANT																					
TITLE																					
WALL MOUNTED CANOPY																					
 tel: +44 (0) 1274 774050 fax: +44 (0) 1274 775424 e: sales@mansfieldpollard.co.uk www.mansfieldpollard.co.uk   ISO 9001 REGISTERED																					
<table><tr><td colspan="2">DESIGN</td><td colspan="2">WVC</td><td colspan="2">MANUFACTURE</td></tr><tr><td colspan="2">AIR CONDITIONING</td><td colspan="2">CONTROLS</td><td colspan="2">VENTILATION</td></tr><tr><td>DRAWN</td><td>TMP</td><td>ENGINEER</td><td>M L</td><td>CHECKED</td><td></td></tr></table>				DESIGN		WVC		MANUFACTURE		AIR CONDITIONING		CONTROLS		VENTILATION		DRAWN	TMP	ENGINEER	M L	CHECKED	
DESIGN		WVC		MANUFACTURE																	
AIR CONDITIONING		CONTROLS		VENTILATION																	
DRAWN	TMP	ENGINEER	M L	CHECKED																	
SCALE 1:5/1:10		DATE		27.10.15																	
DRG No. W73624-01		W/O No.		W73624																	
TENDER DRG.		CONSTRUCTION DRG.		☒ AS FIT DRG.																	