


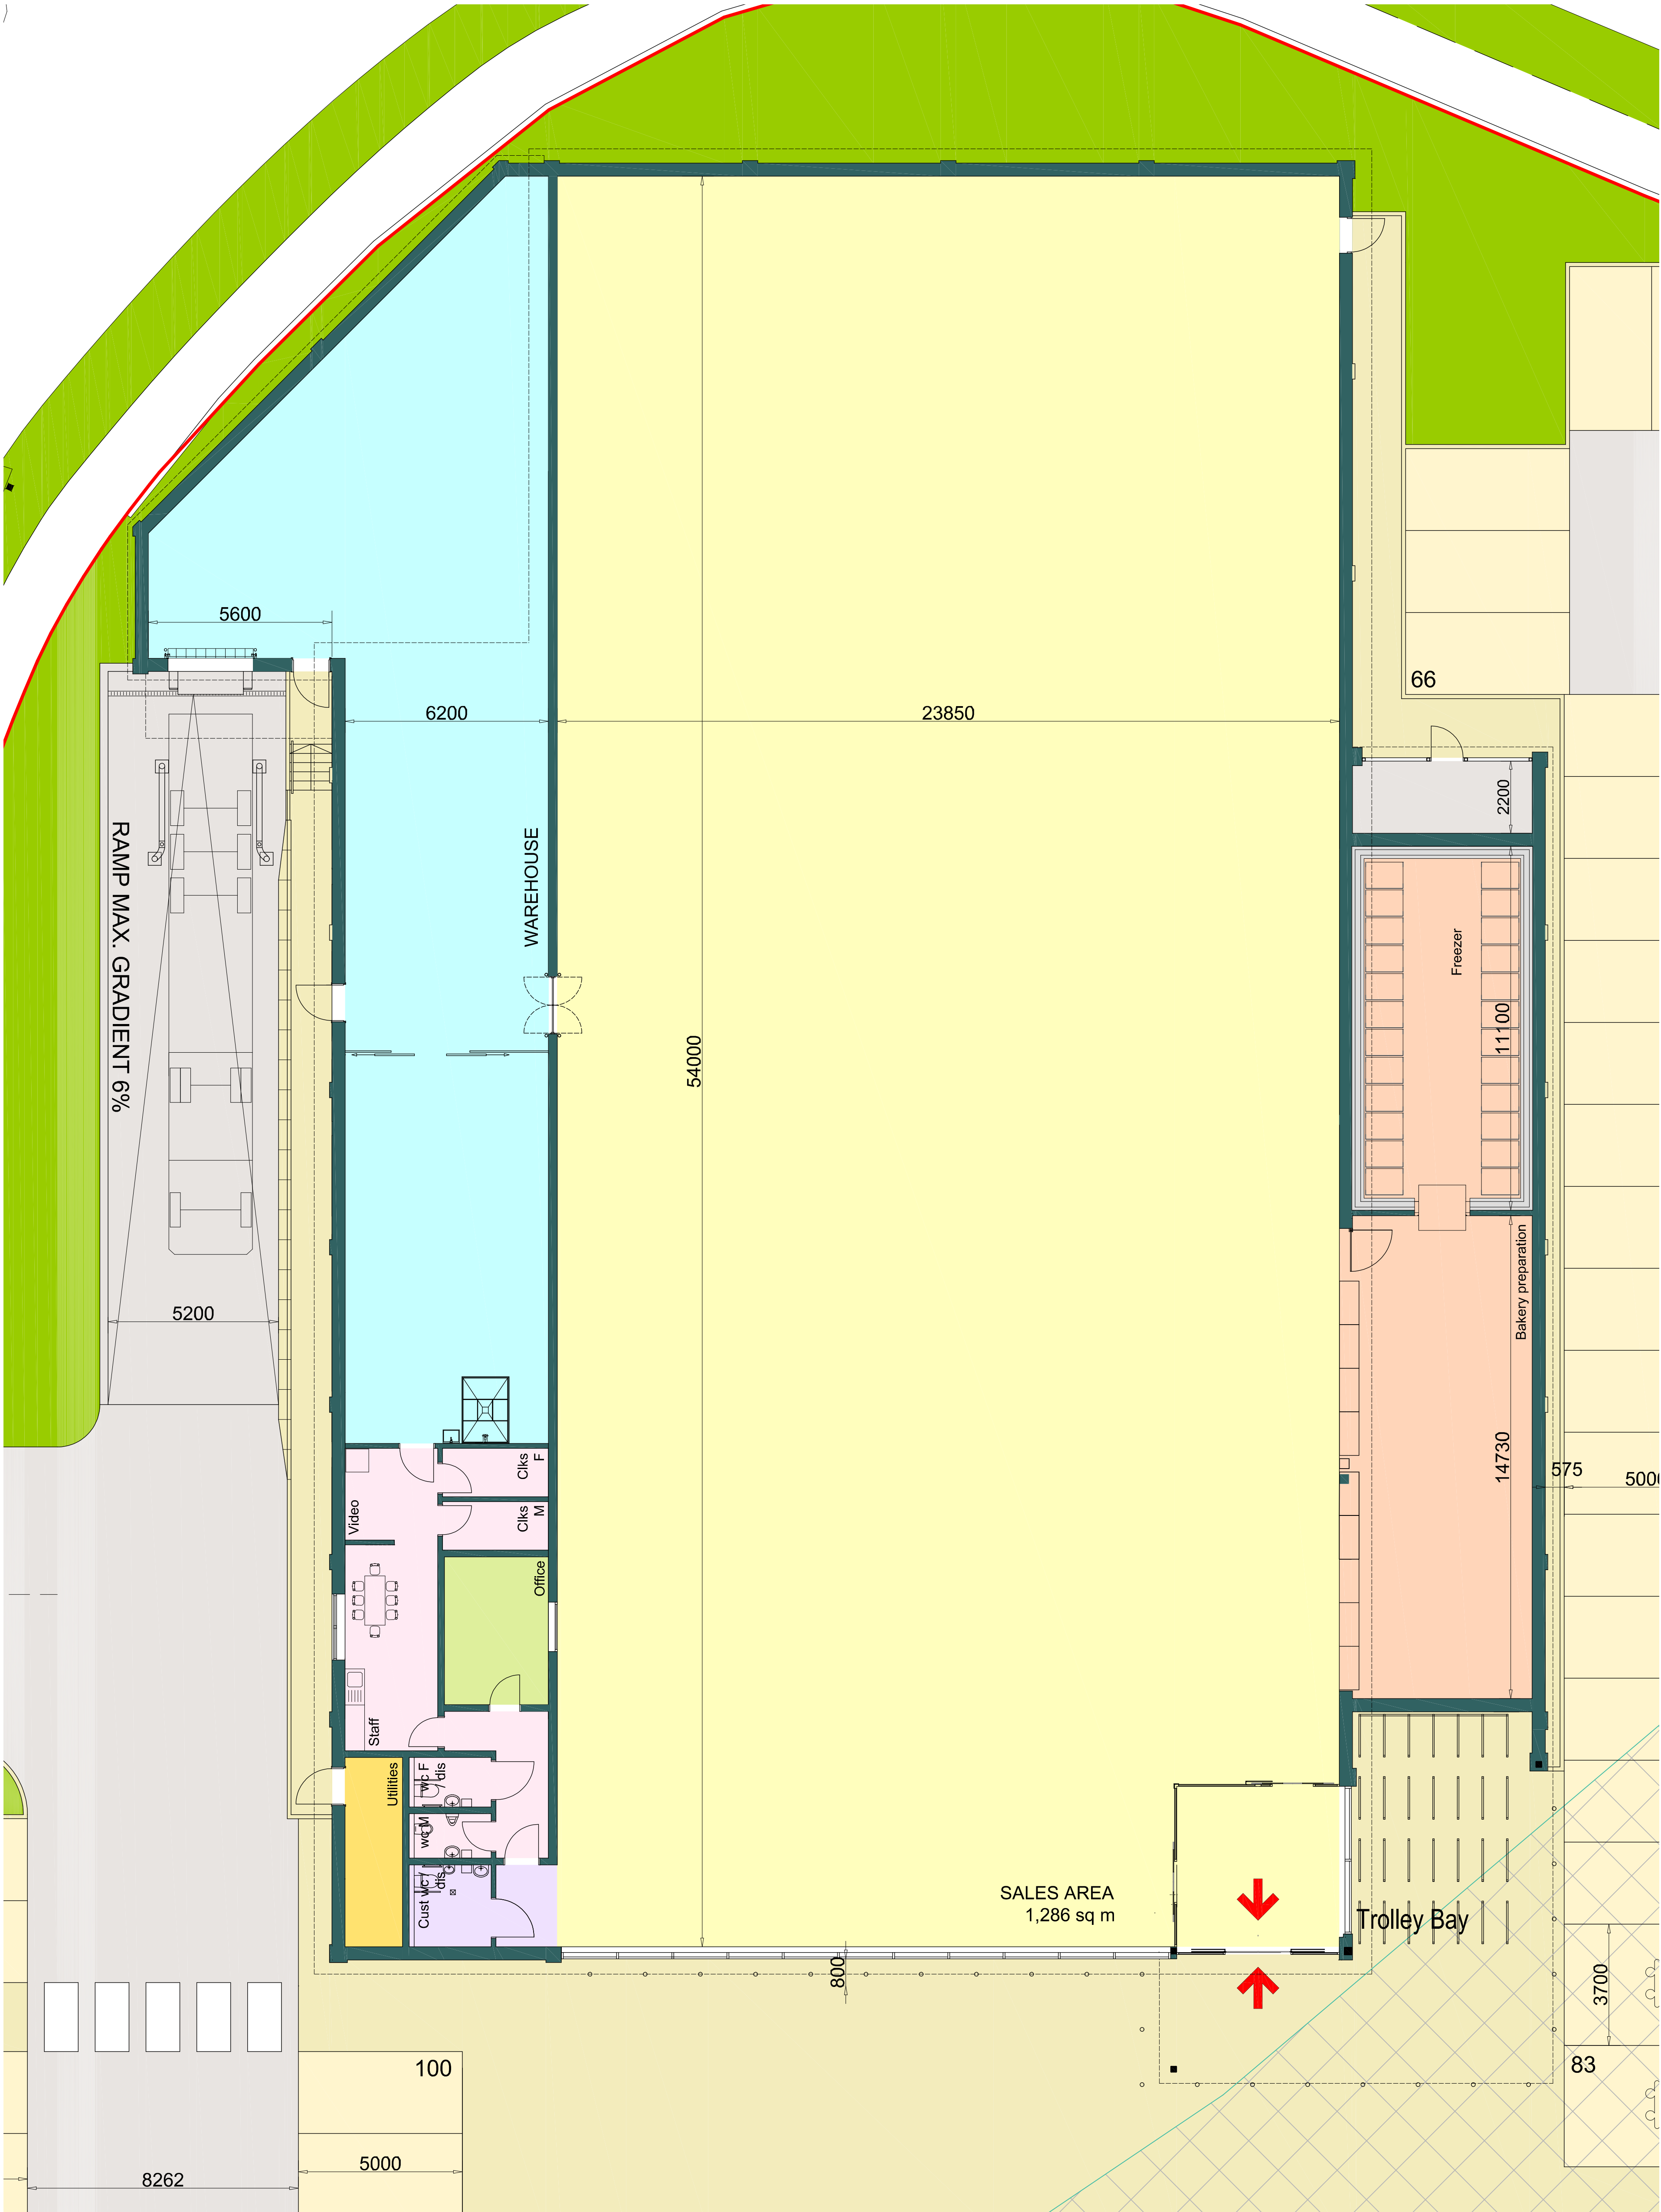

SCHEDULE OF ACCOMMODATION

GIA	1,834 sq m
GEA	1,908 sq m
Site area	0.564 ha (1.39 acres)

Parking	
Standard	92
Disabled	6
Parent & child	2
	100

Sales area	1,286 sq m	Bakery	147 sq m
Warehouse	269 sq m	Office	14 sq m
Welfare	54 sq m	Utilities	10 sq m
Customer wcs	11 sq m		

