


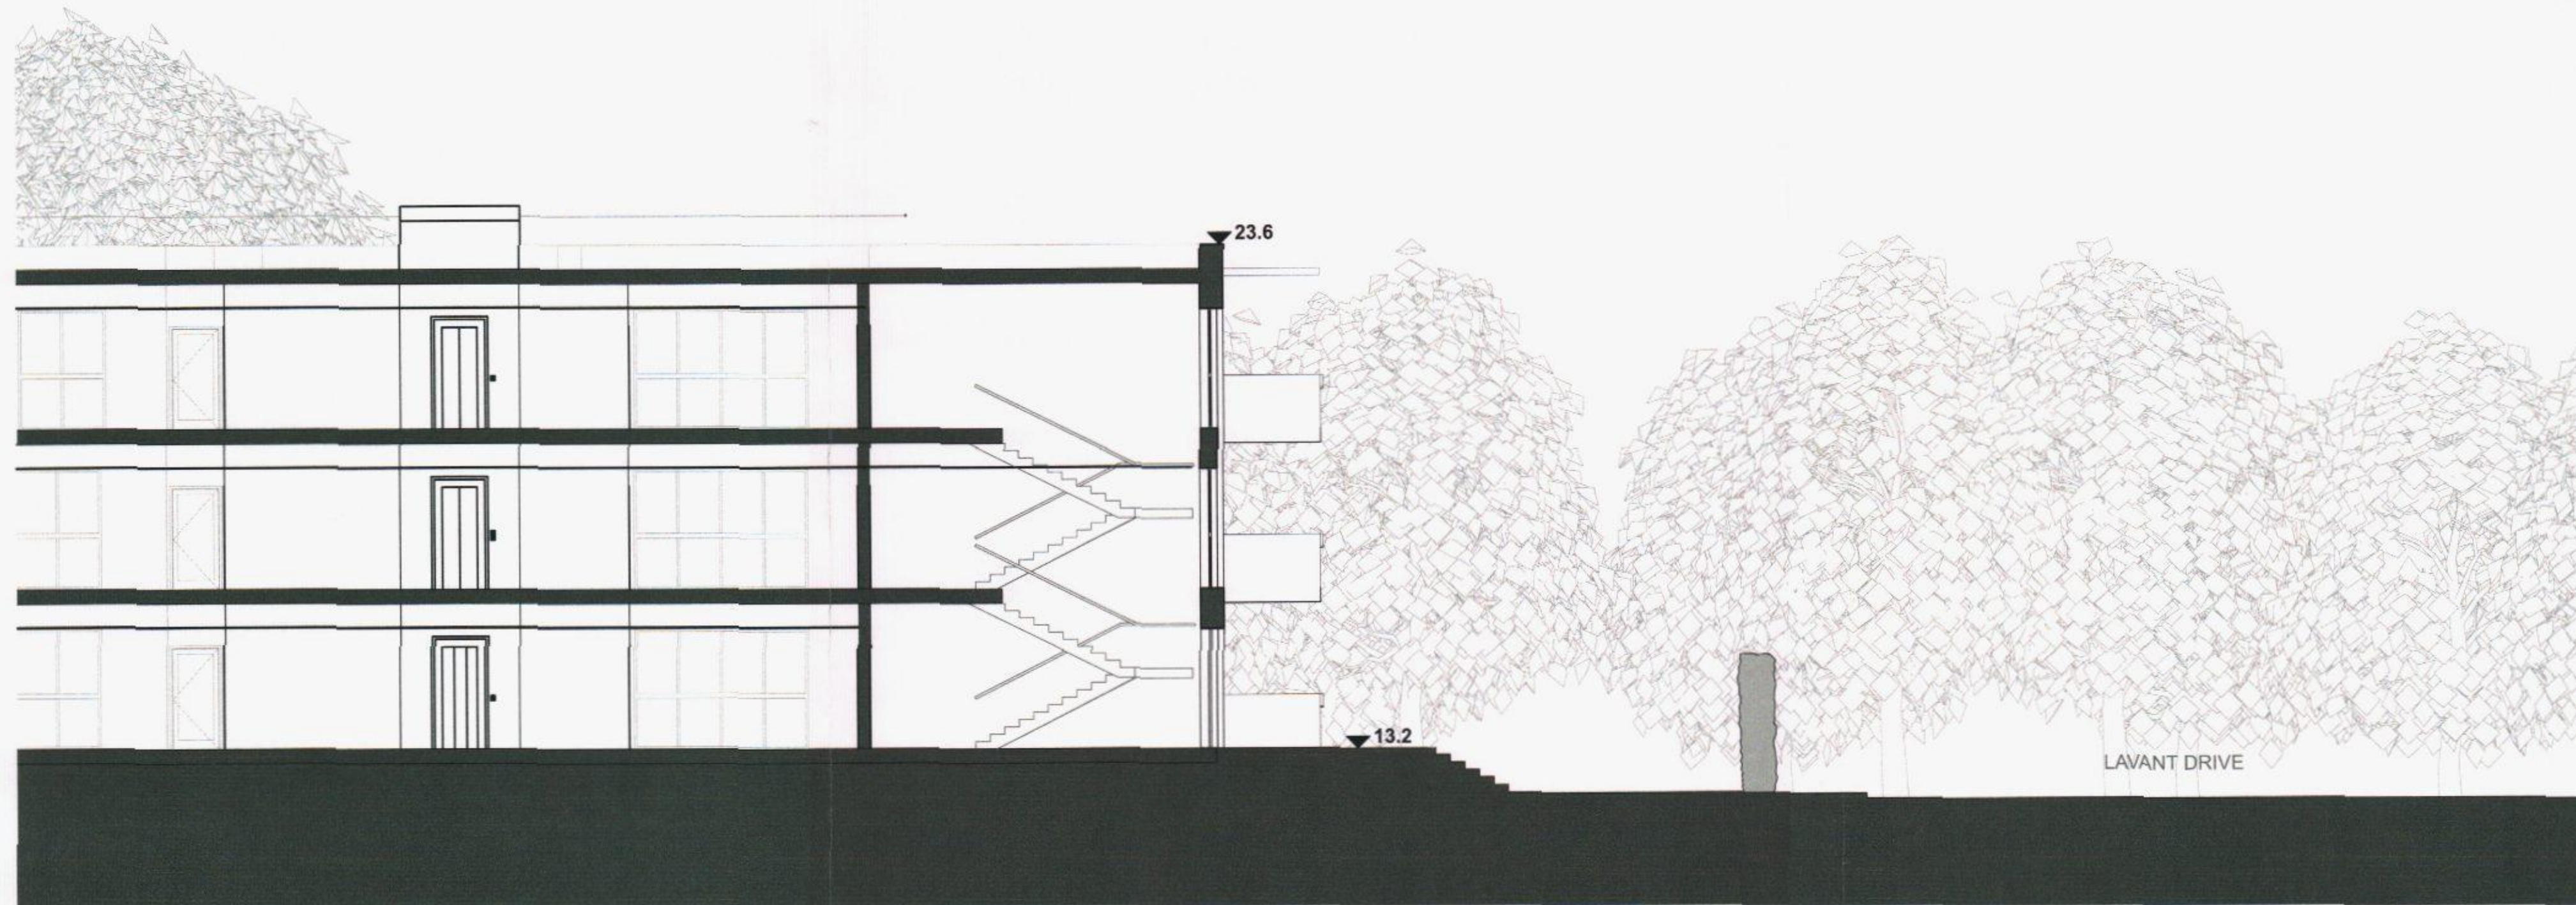

EXTRA CARE

404

Extracare and Lavant Drive Section


1:100



EXTRA CARE

405

Extracare and East Boundary Section

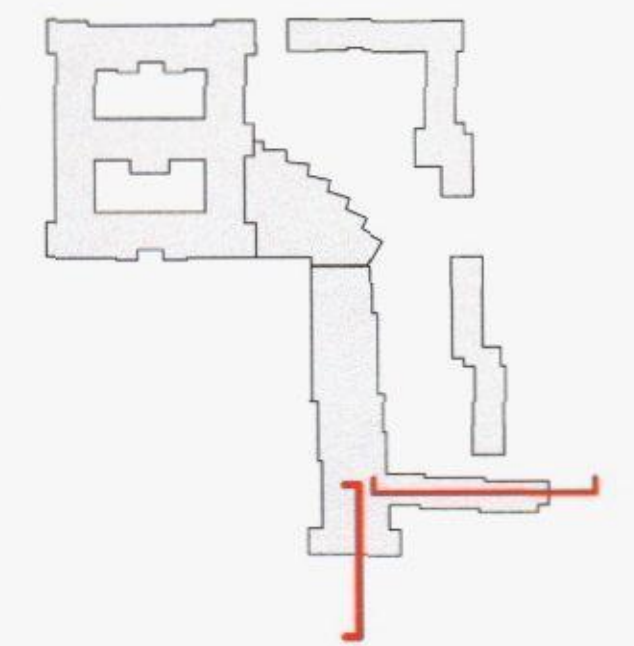

© Penoyre & Prasad LLP
Do not scale from this drawing.
Dimensions are to be verified on site prior to construction
Ordnance Survey Data reproduced by permission of Ordnance Survey® on behalf of Her Majesty's Stationery Office. © Crown Copyright. All rights reserved.

C	28/04/15	VW/RS	Planning
B	11/03/15	VW/RS	Planning
A	05/03/15	VW/RS	Information
Rev	Date	Prep/Check	Description

Penoyre & Prasad



28-42 Banner Street
London EC1Y 8QE
020 7250 3477
penoyrepsad.com

Client
Hampshire LivingSpace

Project
Oak Park Health & Wellbeing Campus

Drawing Title
Extracare and East Boundary Section

Drawing Status
Planning

Date
05.03.2015

Drawing Number

Scale
1:100 @ A1 / 1:200 @ A3

Revision

598-PL-404

C