


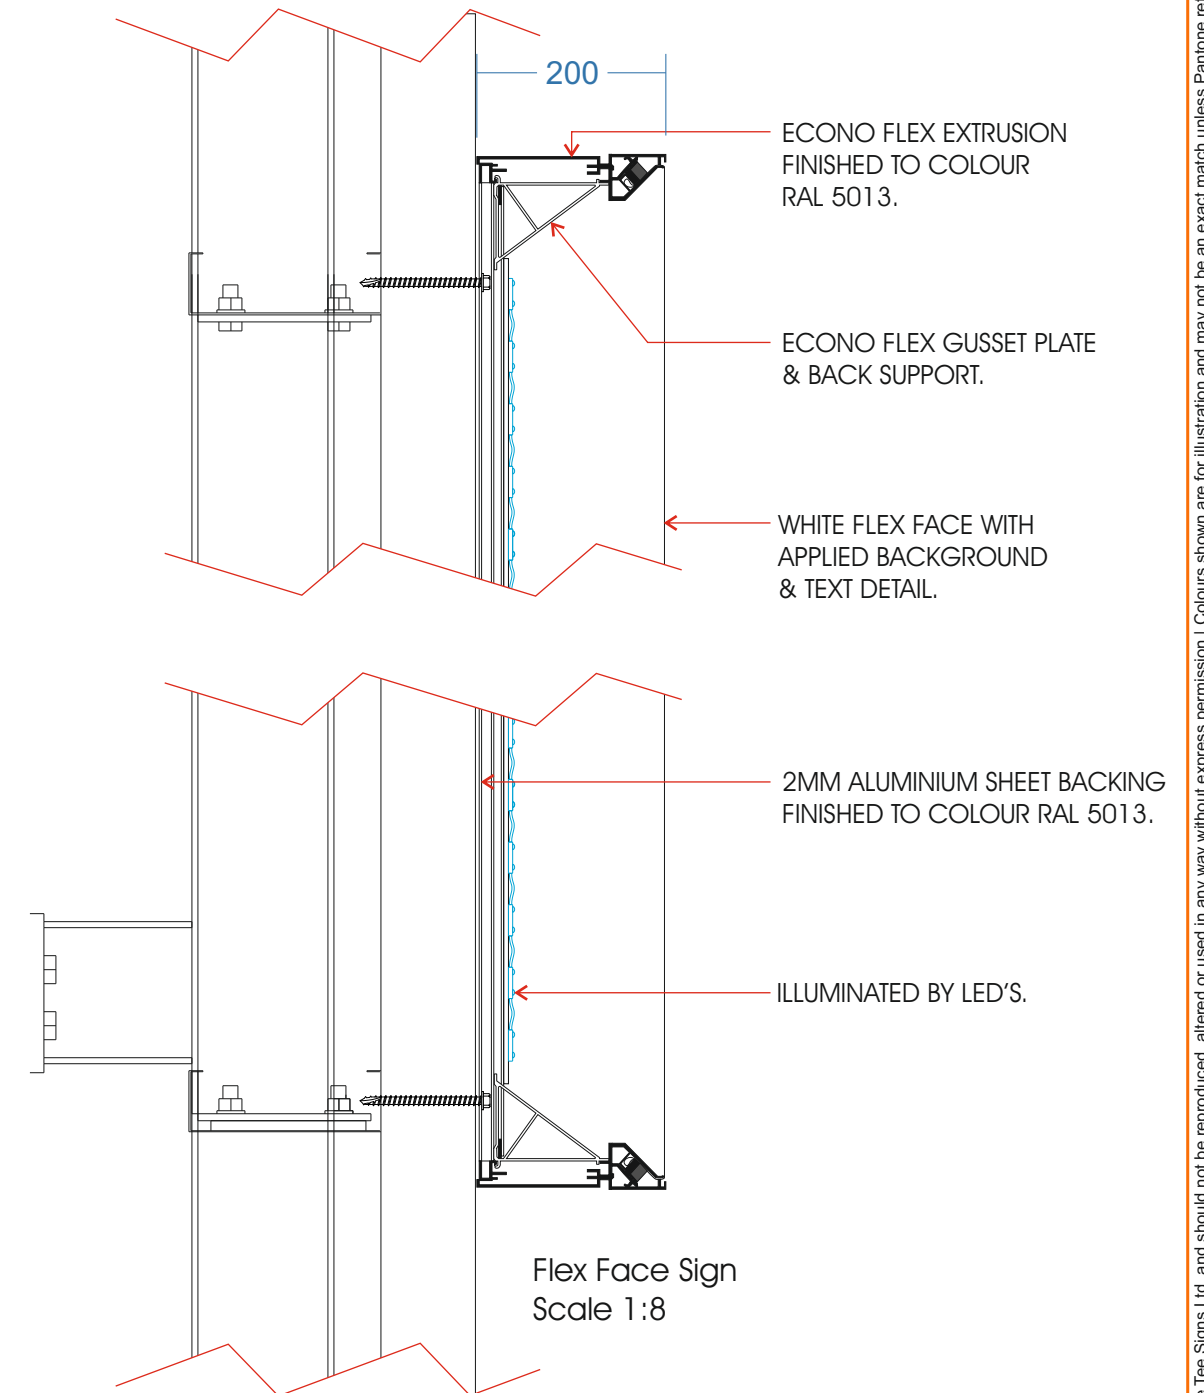

Flex Face Sign
Scale 1:50



Proposed Elevation



Client: Carphone Warehouse - Waterloooville		
Description: Flex Face Sign		
Drawn By: M. Mannix	Checked By: JM	Date: 11.11.2015
Drawing No: MM-1115-52	Status: For Approval	Scale: A/S @A3
Revisions: A 16.11.15 Dimension amended B 06.01.16 Dimension updated from site survey C 00.00.14 D 00.00.14 E 00.00.14		
Bestwood Road Bulwell Nottingham NG6 8SS Tel: 0115 976 1188 Fax: 0115 976 1213 PREFERRED FORMATS: CorelDRAW X5 .cdr Adobe Illustrator CS3 .ai Encapsulated Post Script .eps OTHER FORMATS: Adobe Acrobat .pdf Adobe PhotoShop CS3 .psd AutoCAD 2007 .dwg/.dxf WE REQUIRE VECTOR GRAPHICS (LINES AND CURVES WITH FONTS BROKEN APART) FOR CUTTING / MANUFACTURE OR HIGH RES IMAGES FOR DIGITAL PRINTING. PLEASE SUPPLY ANY COLOUR REFERENCES, FONT AND ARTWORK GUIDELINES. ARTWORK DEVELOPMENT, RE-GENERATION OR CONVERSION MAY INCUR ADDITIONAL COST.		