


Healthy Koi Ltd – Unit 21 The WREN Centre

100 Years Storm – Depth of Floodwater on Access Road

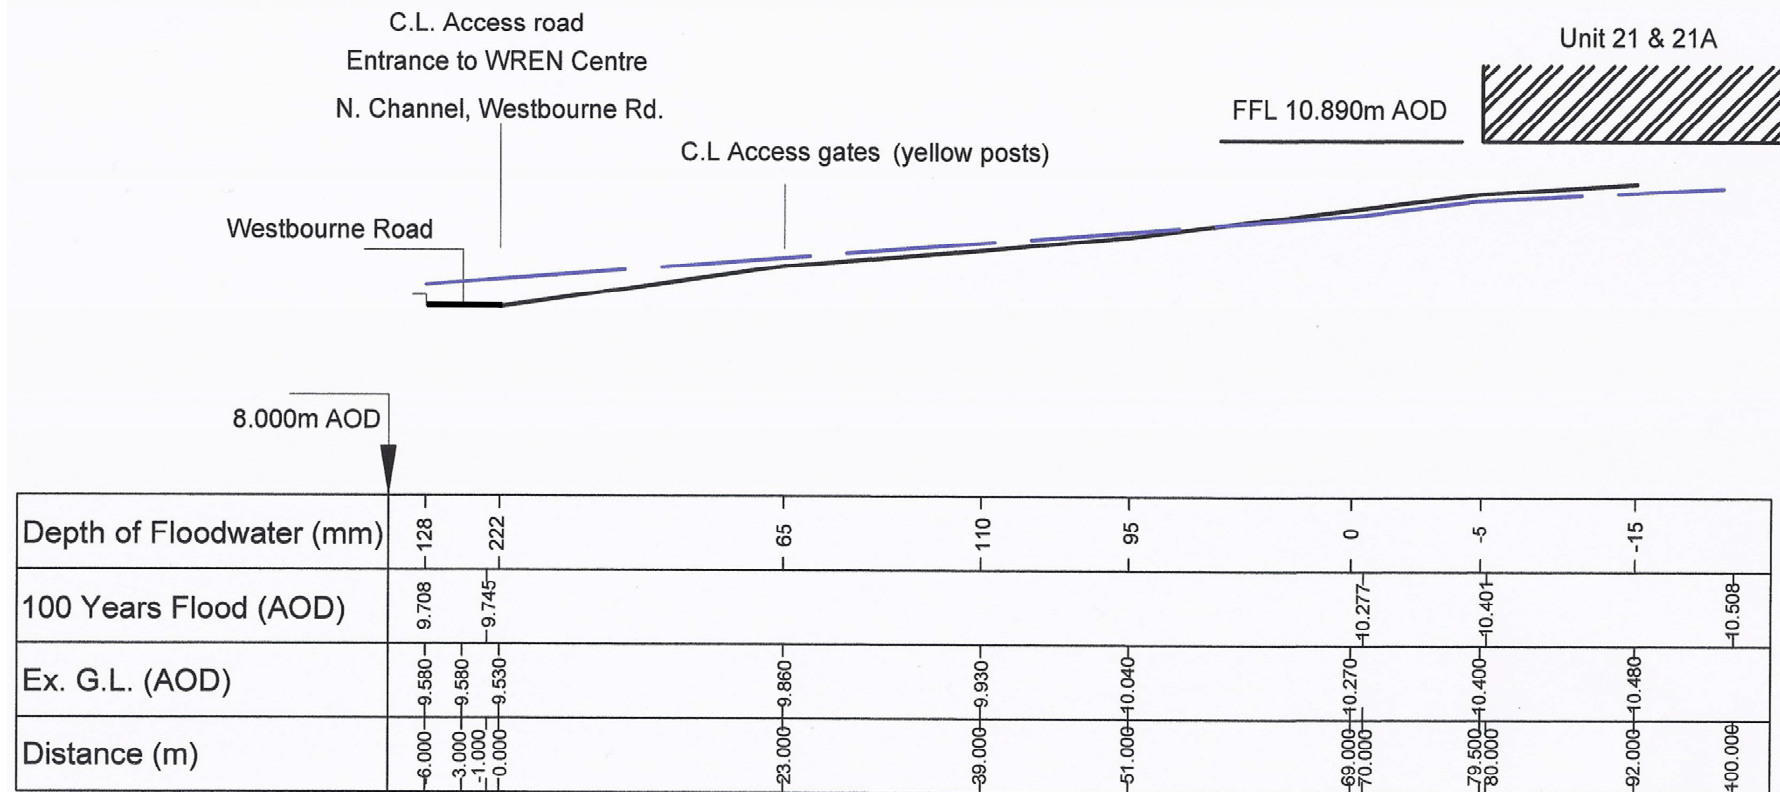

KEY:

— 100 years storm Floodwater Profile (AOD)

— Existing Ground Level (AOD)

For location, see Plan No. RAI/05/01 & /06/01

Section along Access Road A - A

Vertical/ Horizontal Scales 10:1 Ratio

Plan No.: RAI/07/15

Scale: NTS

Date: June 2015

Healthy Koi Ltd., Unit 21 The WREN Centre, Westbourne Road,

Emsworth, Hants. PO10 7SU Tel: 01243 698284