


This drawing is copyright and must not be reproduced wholly or in part without prior permission of Pearson Ellis Portsmouth.

notes


- 1
- This drawing is to be used in conjunction with all other relevant details and drawings as issued by the Architect and Consulting Engineers
- 2
- This drawing must not be scaled.

This drawing can be scaled for Planning Use Only

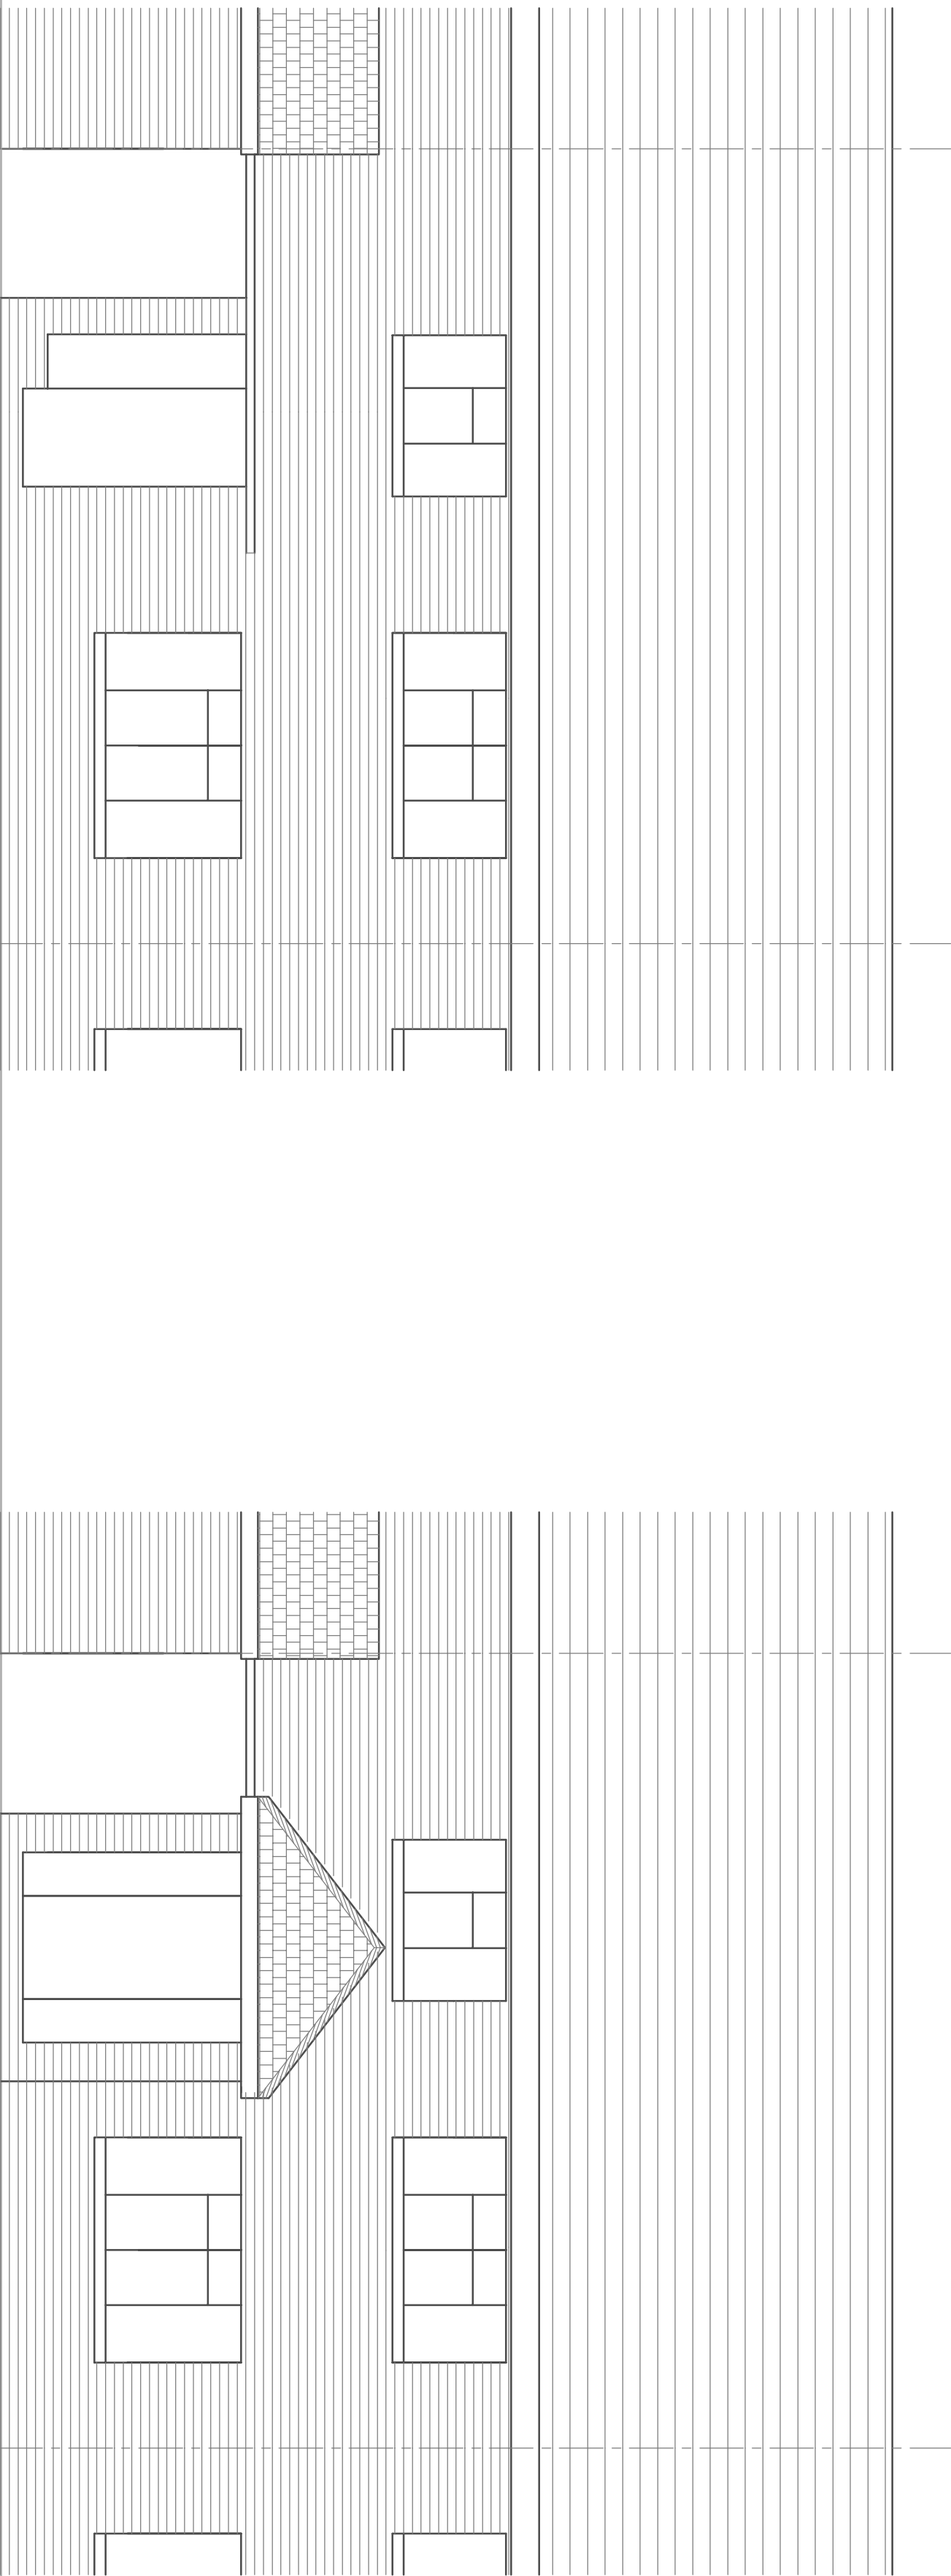


Existing

Proposed

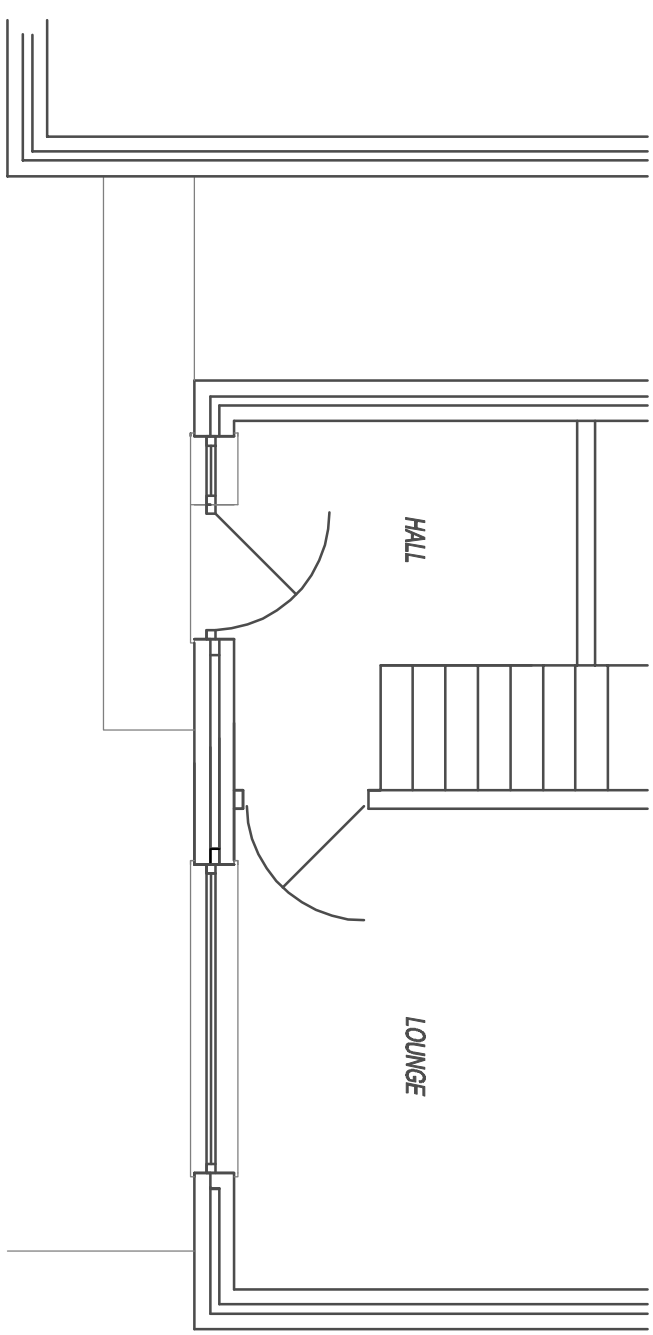

Existing

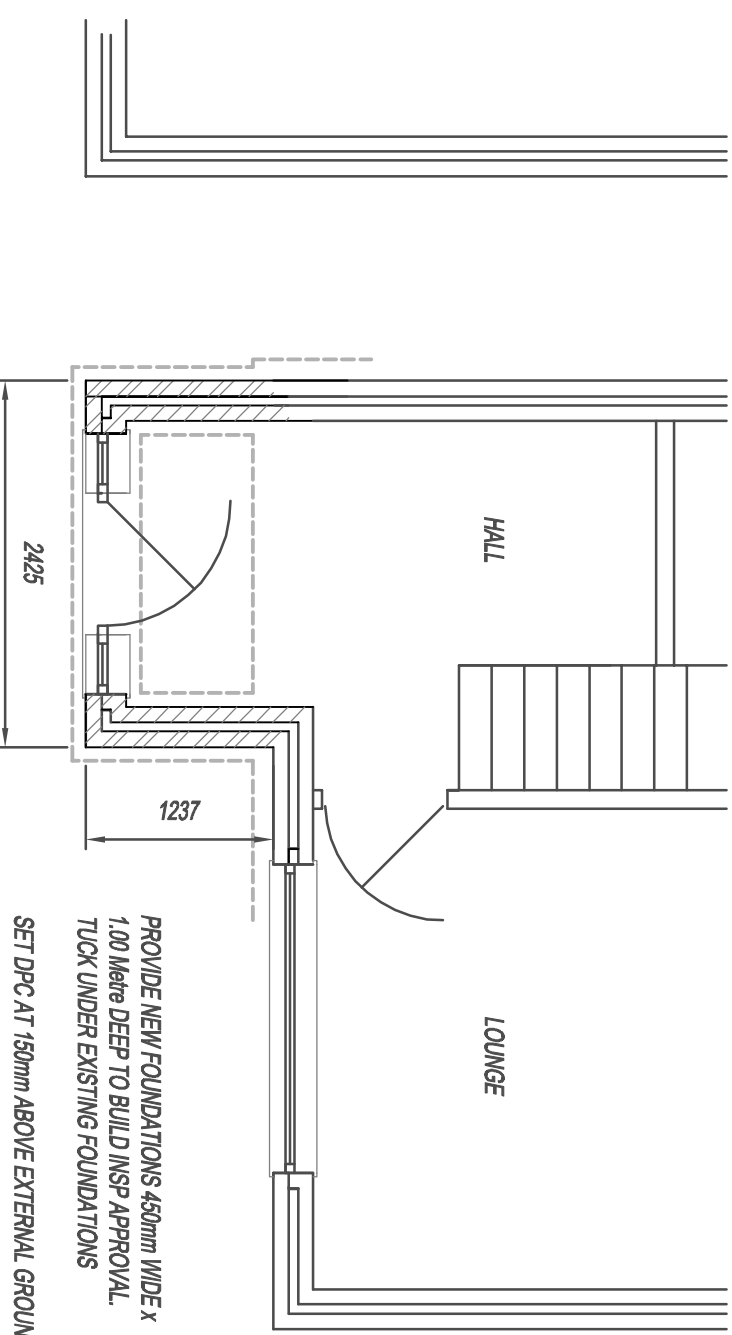

Proposed

PEP

Pearson Ellis Portsmouth

Consulting Civil & Structural Engineers

37 Havant Road, Horndean, Waterlooville

Hampshire PO8 0DP Hampshire PO8 0DP Email: PEP@Portsmouth@aol.com

Telephone : 02392 586800

client

Karl Kerens & Debbie

5 Braishfield Road

Havant PO9 2HS

contract

5 Braishfield Road

Havant

Hampshire PO9 2HS

architect

title
**Proposed Alterations
With New Porch**

drawn pm date Oct 2014

scale 1:50 checked

drawing number / 101

job no M14109 revision B