NOTES

- All plants will grow and establish better if they are planted at a smaller size. They usually catch up and overtake plants in excessively large pots in about 2-3 years if well looked after. Also the smaller plants are easier to look after and cost less. Hence, the plants specified as screening plants on the south boundary will probably reach a height of 1.8m in about 3 years from planting and be well established bushy plants.
- Plants will be planted in the next growing season after the building work is complete. The apple trees will be planted in the dormant season (Nov-Feb) as bare root plants.
- Bed height will be at the existing height or as specified by the architect's drawings.

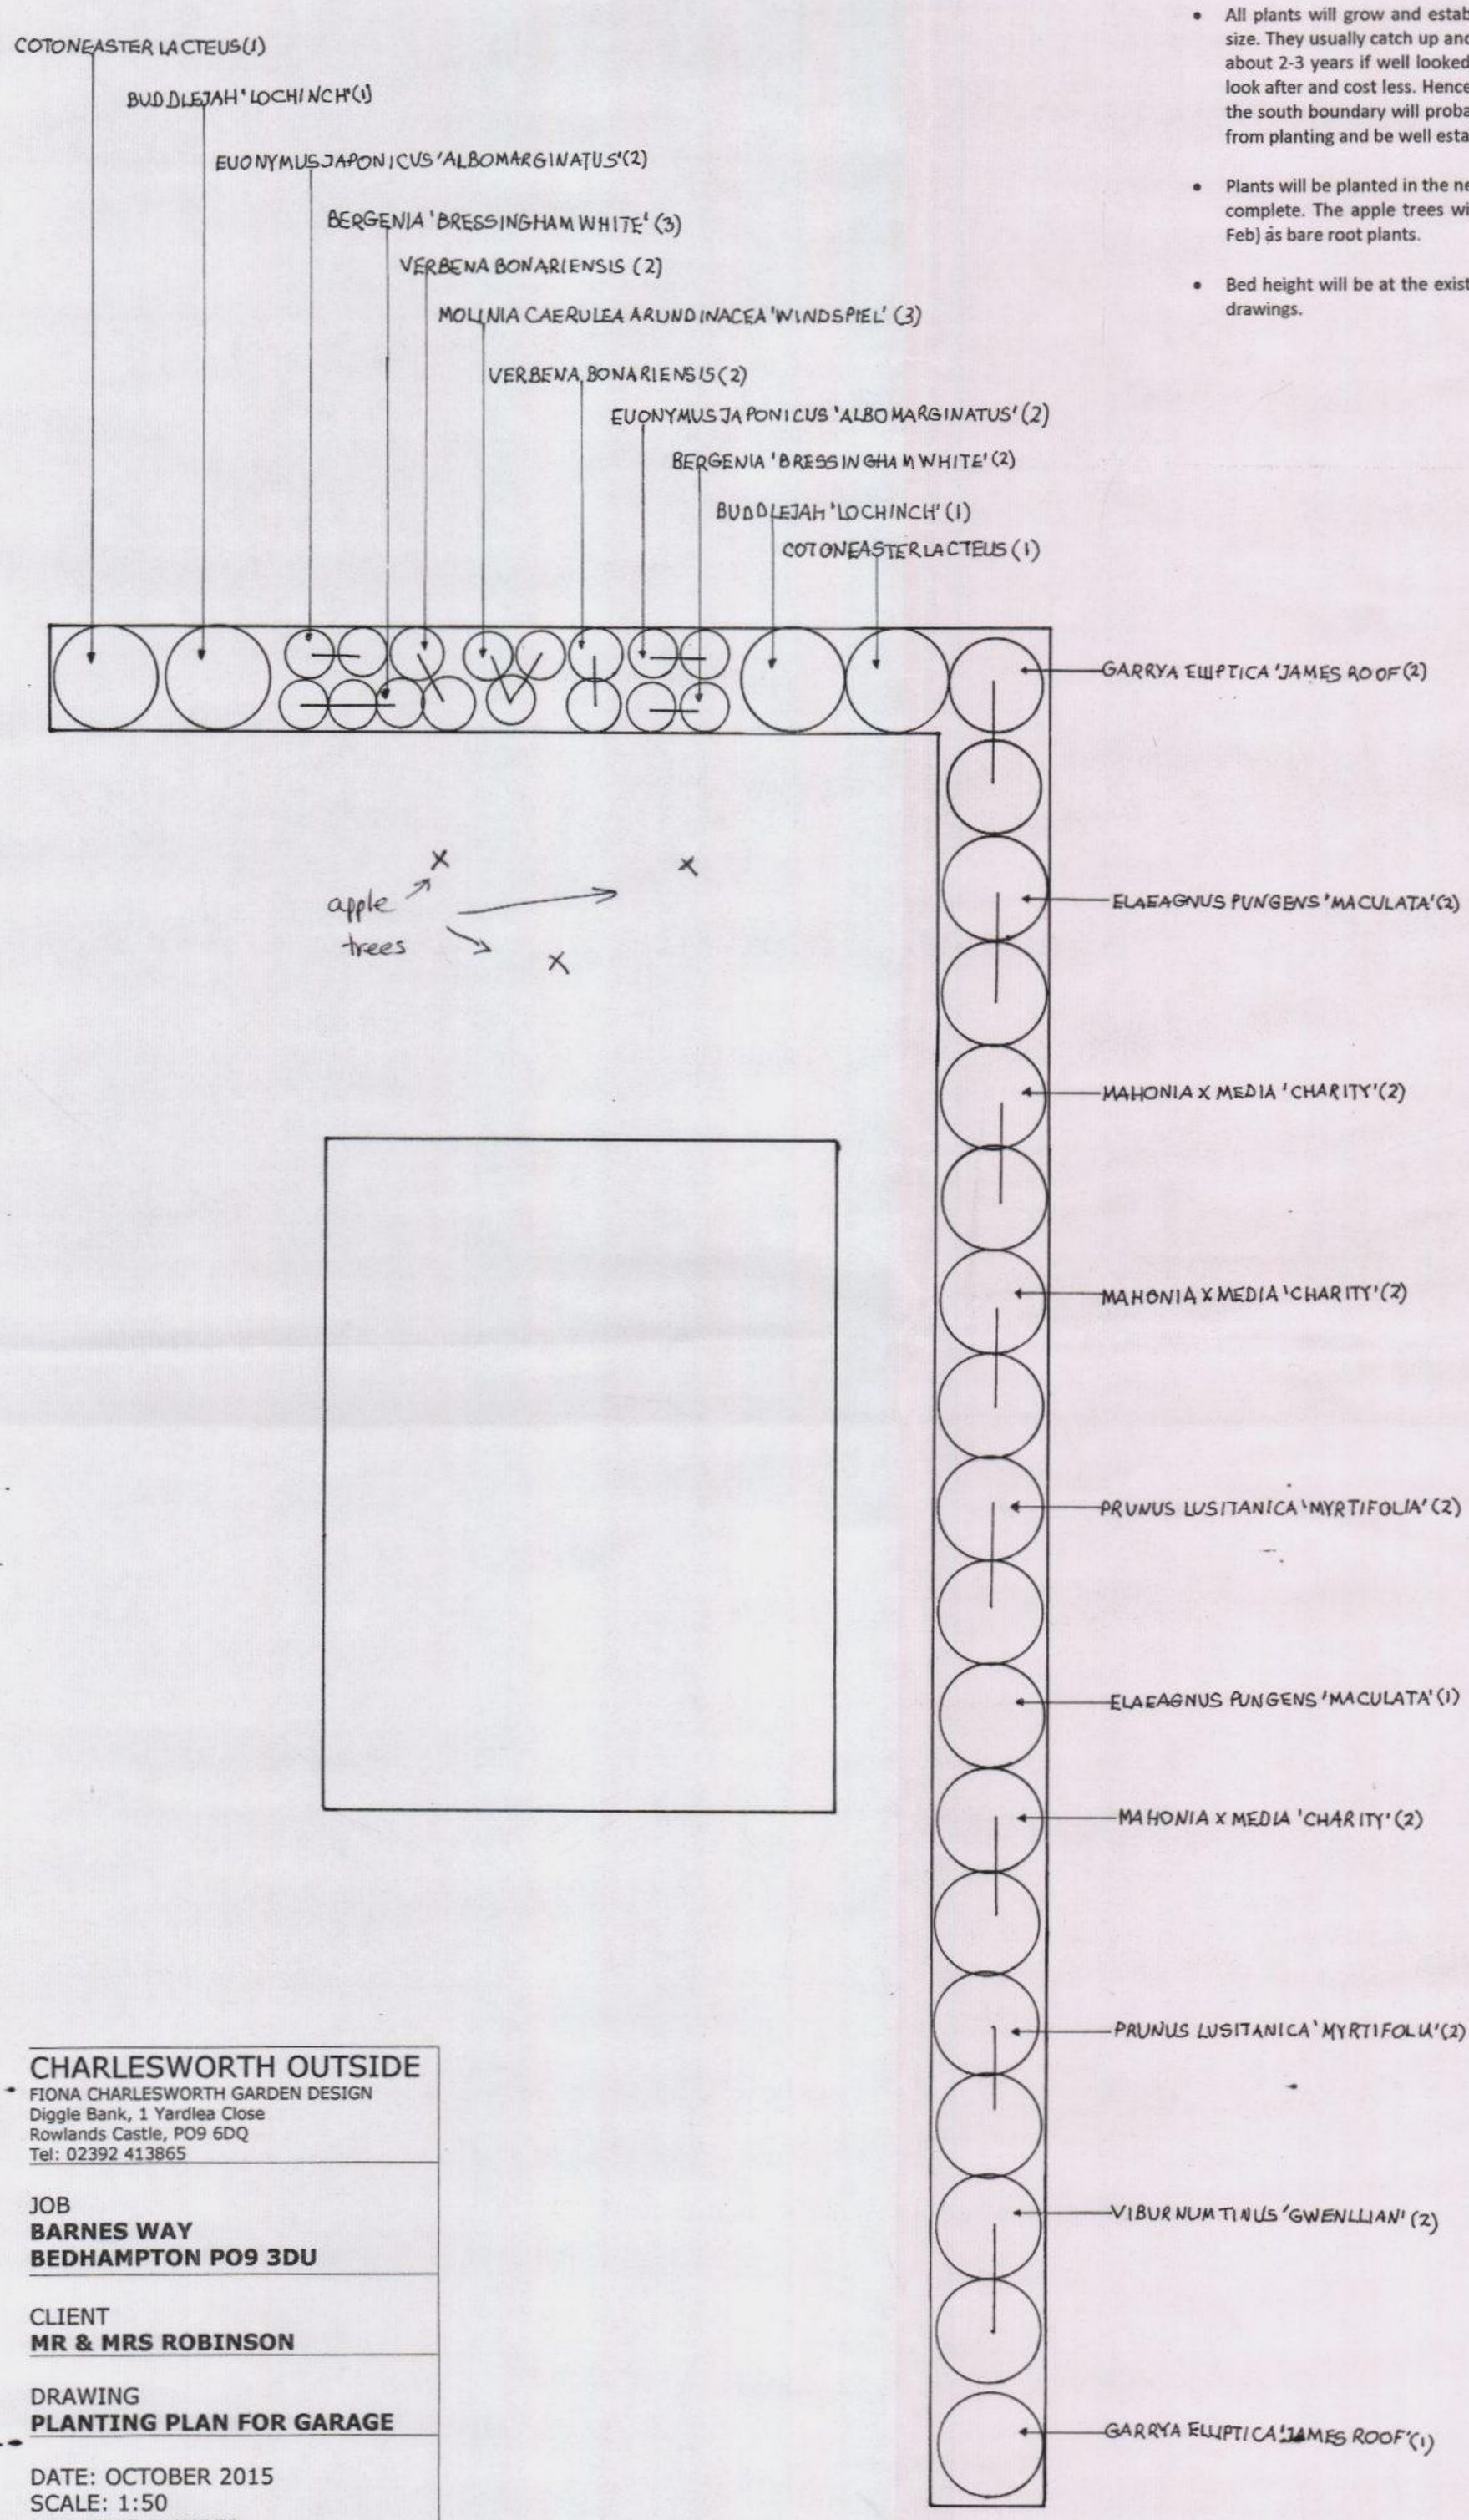

CHARLESWORTH OUTSIDE
FIONA CHARLESWORTH GARDEN DESIGN
Diggle Bank, 1 Yardlea Close
Rowlands Castle, PO9 6DQ
Tel: 02392 413865

JOB
BARNES WAY
BEDHAMPTON PO9 3DU

CLIENT
MR & MRS ROBINSON

DRAWING
PLANTING PLAN FOR GARAGE

DATE: OCTOBER 2015
SCALE: 1:50
DRAWING NUMBER
15103/1 (Planning Ref:APP/15/00796)

Designer: Fiona Charlesworth

HAVANT BOROUGH COUNCIL
02 NOV 2015
RECEIVED