


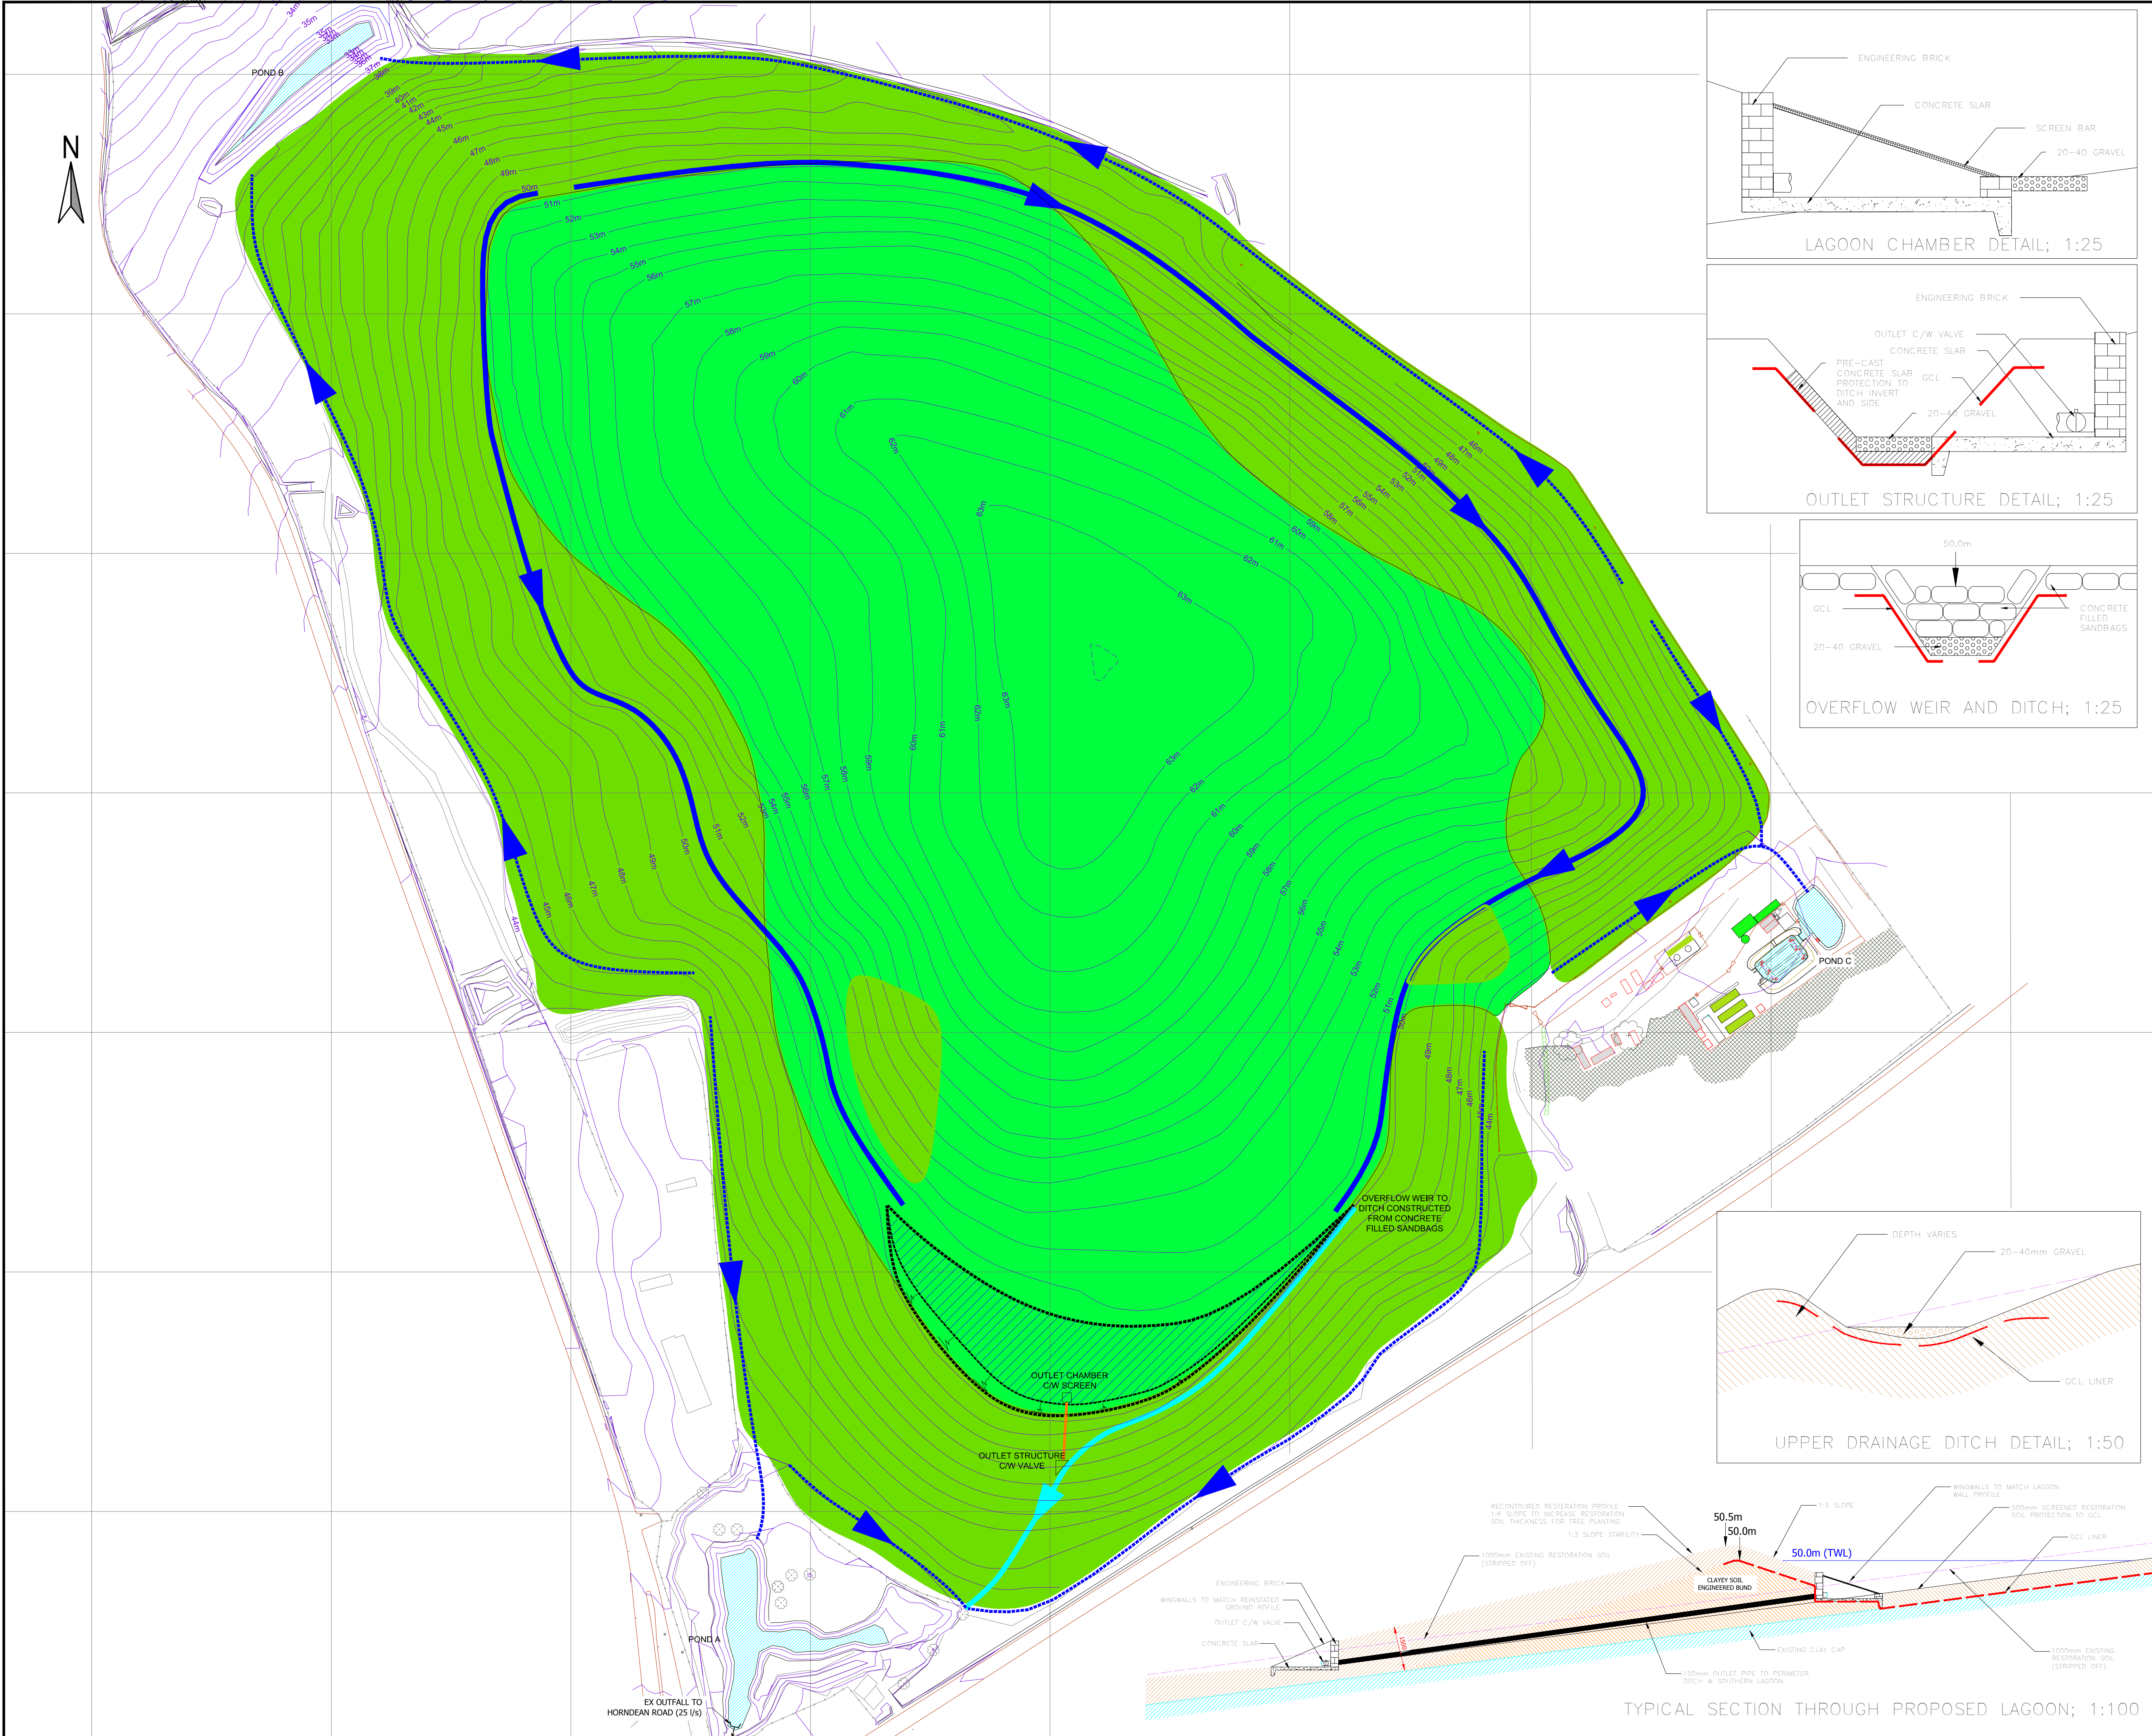

DO NOT SCALE; CONTRACTOR TO CHECK ALL DIMENSIONS AND REPORT ANY OMISSIONS OR ERRORS

- KEY:
- PERIMETER DRAIN
 - BALANCING LAGOON DRAIN
 - BALANCING LAGOON OVERFLOW DITCH
 - LAGOON
 - WOODLAND PLANTING AREA
 - MEADOW GRASSLAND AREA

REV	DESCRIPTION	BY	CHK	APP	DATE
-----	-------------	----	-----	-----	------

EMPRESS HOUSE
12 EMPRESS ROAD
LYNDHURST, HAMPSHIRE
SO43 7AE

TEL: +44 (0)23 8028 3226
FAX: +44 (0)23 8028 2623
e-mail: enviro.lyndhurst@wyg.com

Client: **VEOLIA**

Project: **SOUTHLEIGH
LANDFILL SITE**

Drawing Title: **SURFACE WATER SCHEME
PROPOSED LAGOON
AND LANDSCAPE PLAN**

Office	Project No.	Drawing No.	Issue	Revision	Scale @	A1
8146	A076769	SWS-01	W4	0	1:1250	
Drawn DJE	Date: 06/02/15	Approved	Date:			© WYG Group Ltd.