


D1
Hard Landscaping Details 1:20

KEY TO LANDSCAPING CONSTRUCTION			
(A)	Soft landscaped area (see planting layout & schedule) with min. 150mm topsoil & 50mm bark mulch	(J)	50mm thick grit sand laying course
(B)	Existing gravel surface to drive & parking	(K)	Non-woven geotextile membrane
(C)	40mm thick rolled Bimac surface course - 6mm aggregate	(L)	300 wide x 150 high concrete foundation with bedding & haunching to road kerb
(D)	60mm thick rolled Dense Bitumen Macadam (DBM) binder course - 20mm aggregate	(M)	250 wide x 150 high concrete foundation with bedding & haunching to precast concrete edging
(E)	pea gravel infill between paving & building	(N)	125 x 255 high half battered (HB2) concrete kerb to BS EN 1340
(F)	150mm thick MOT Type 1 sub base	(O)	125 x 150 high (HB) dropped concrete kerb to BS EN 1340
(G)	100mm thick MOT Type 1 sub base	(P)	50 x 150 high flat top concrete edging to BS EN 1340
(H)	450x450x50 thick Marshalls "Saxon" paving colour "Natural"		

This drawing is the copyright of the Architect and must not be reproduced without permission, except by the Local Planning Authority for planning purposes.

Figured dimensions to be taken in preference to scaled. Dimensions to be checked on site before work commences. No deviation from this drawing will be permitted without the prior written consent of the Architect. Ground floor slabs, foundations, structure, etc., and all work below ground is shown provisionally and inspection of ground conditions is essential prior to work commencing. Reassessment is essential when the ground conditions are apparent and redesign may be necessary in the light of soil conditions found. The responsibility for establishing the soil and subsoil conditions rests with the Contractor.

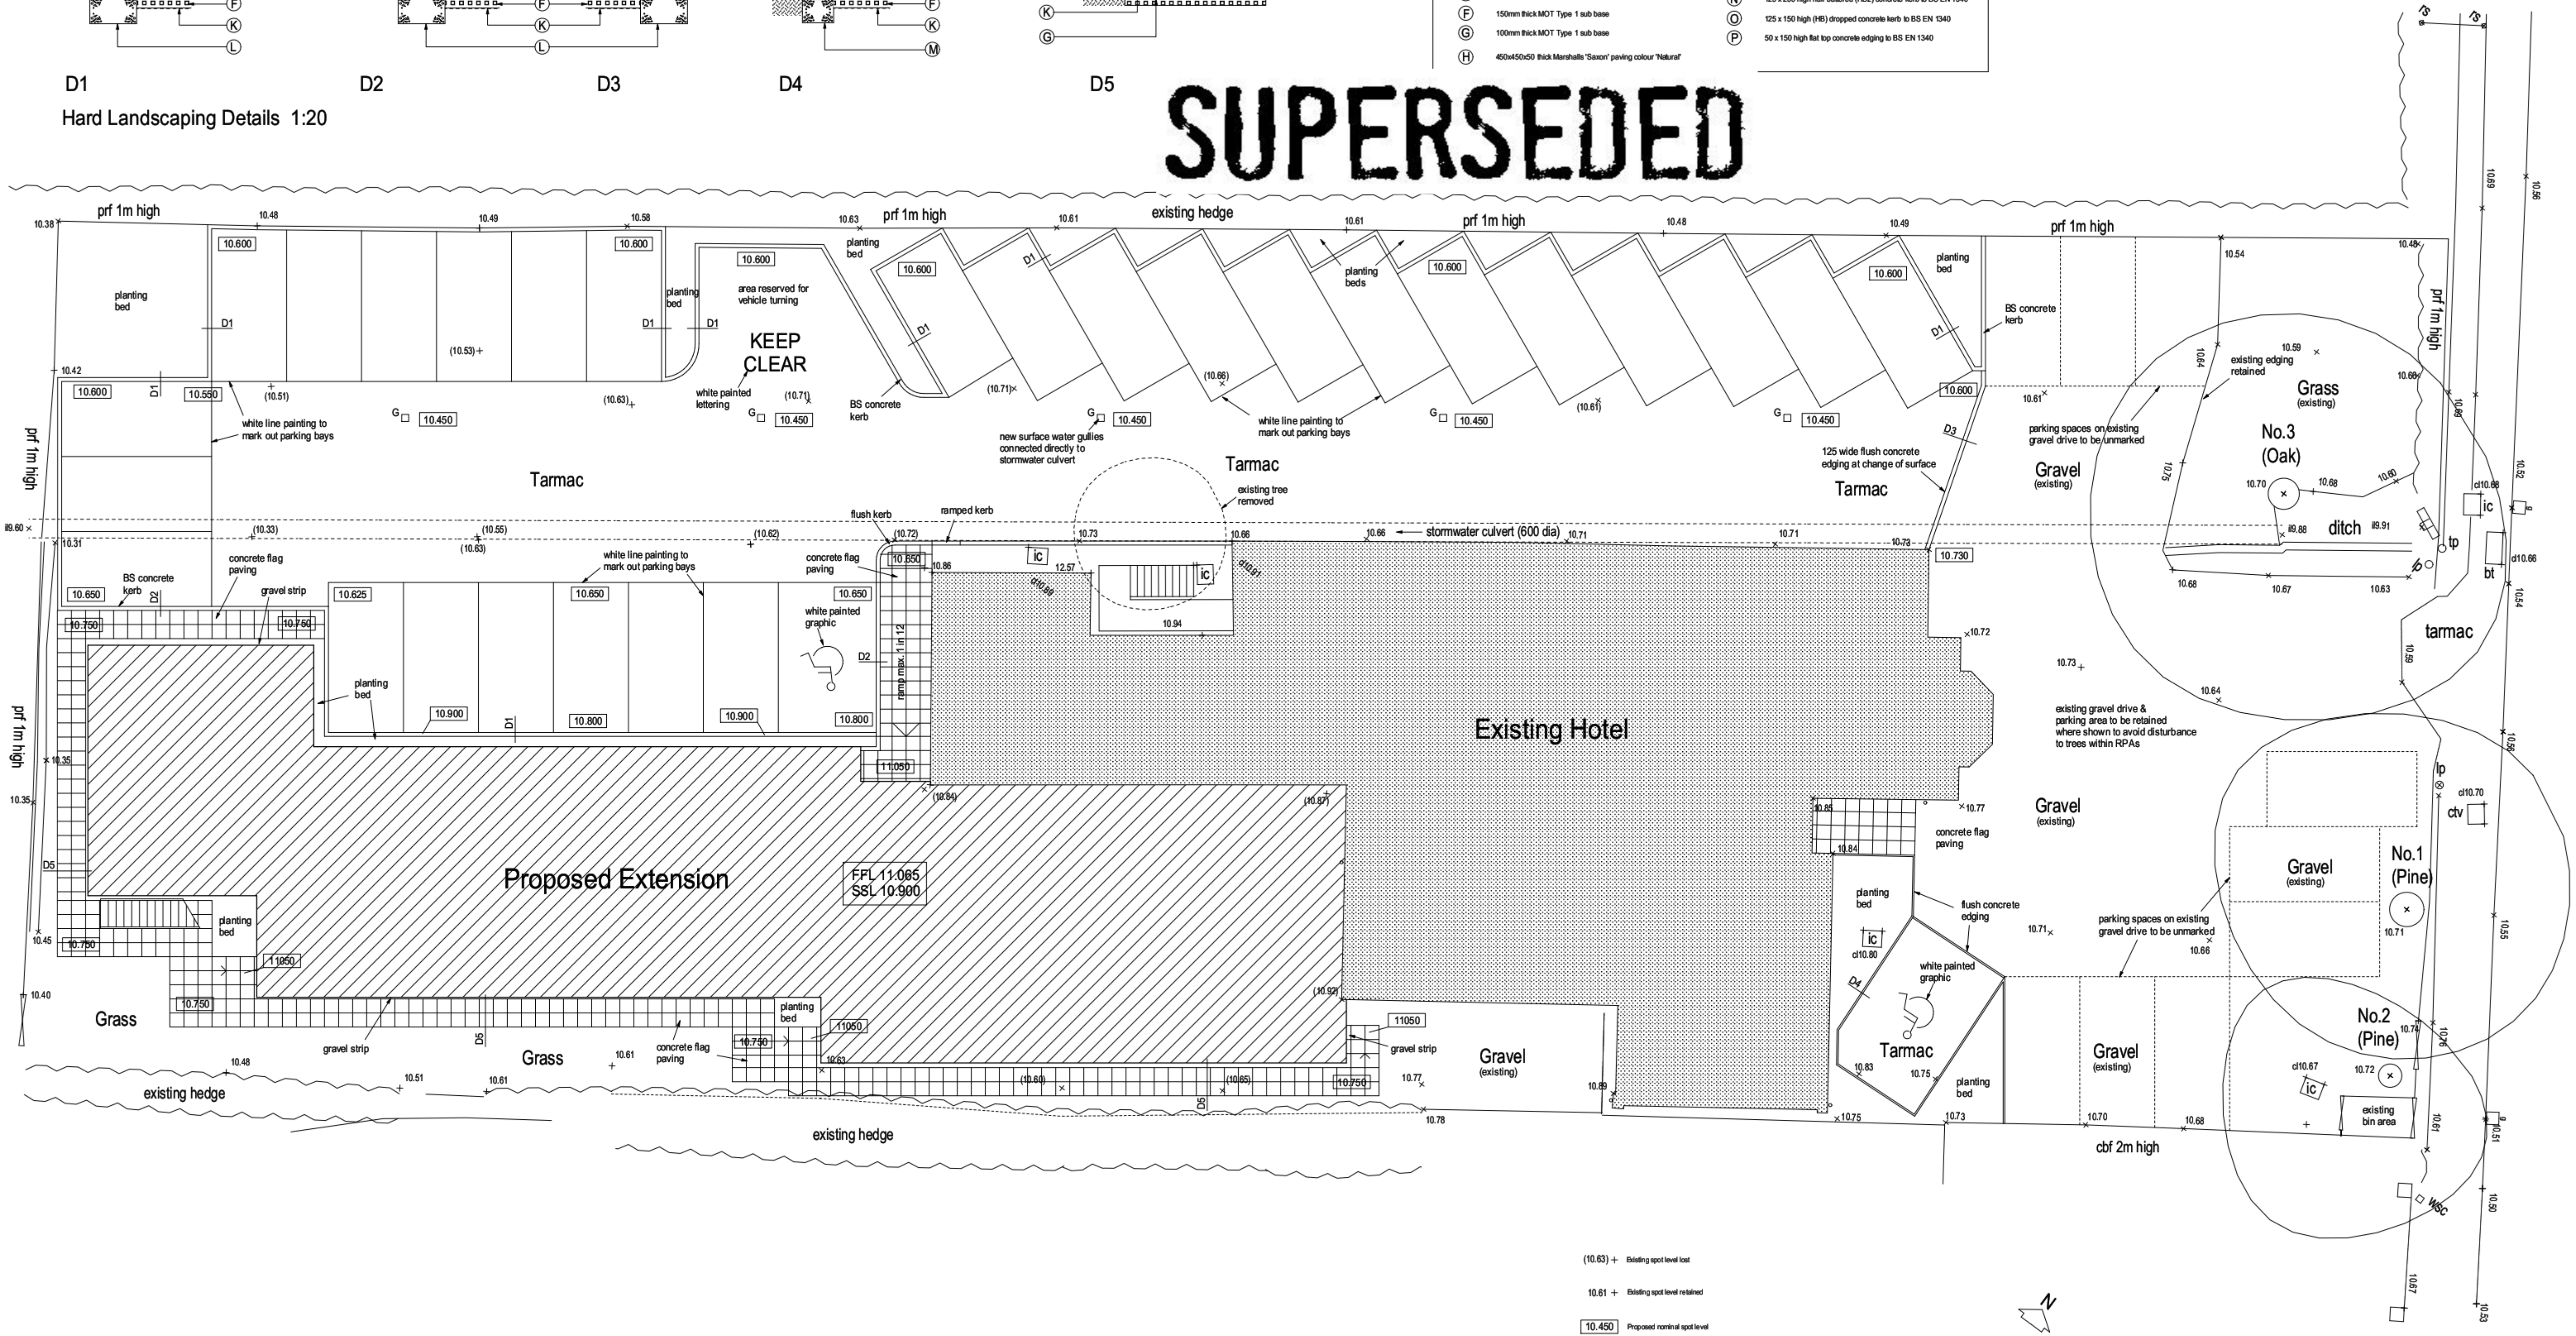

Proposed Hard Landscaping Plan 1:100

SEE DRG. NO. 2908/207 & 208 FOR SOFT LANDSCAPING LAYOUT & SCHEDULE

drawing		revisions		date	
2908/206		rev.		scale(s)	
PROPOSED HARD LANDSCAPING PLAN		SEP 2015		1:100	
client:		MR. P. SAHOTA		sheet size	
project:		PROPOSED EXTENSION TO JINGLES HOTEL		A1	
77 HORNEAN ROAD, EMSWORTH		HAMPSHIRE PO10 7PU		Jeffrey Douglas Chartered Architect	
60a Stinch Lane		Hayling Island		Hampshire	
Tel: (023) 9246 8889		E-mail: jdm@jeffreydouglas.co.uk		PO11 0HH	