
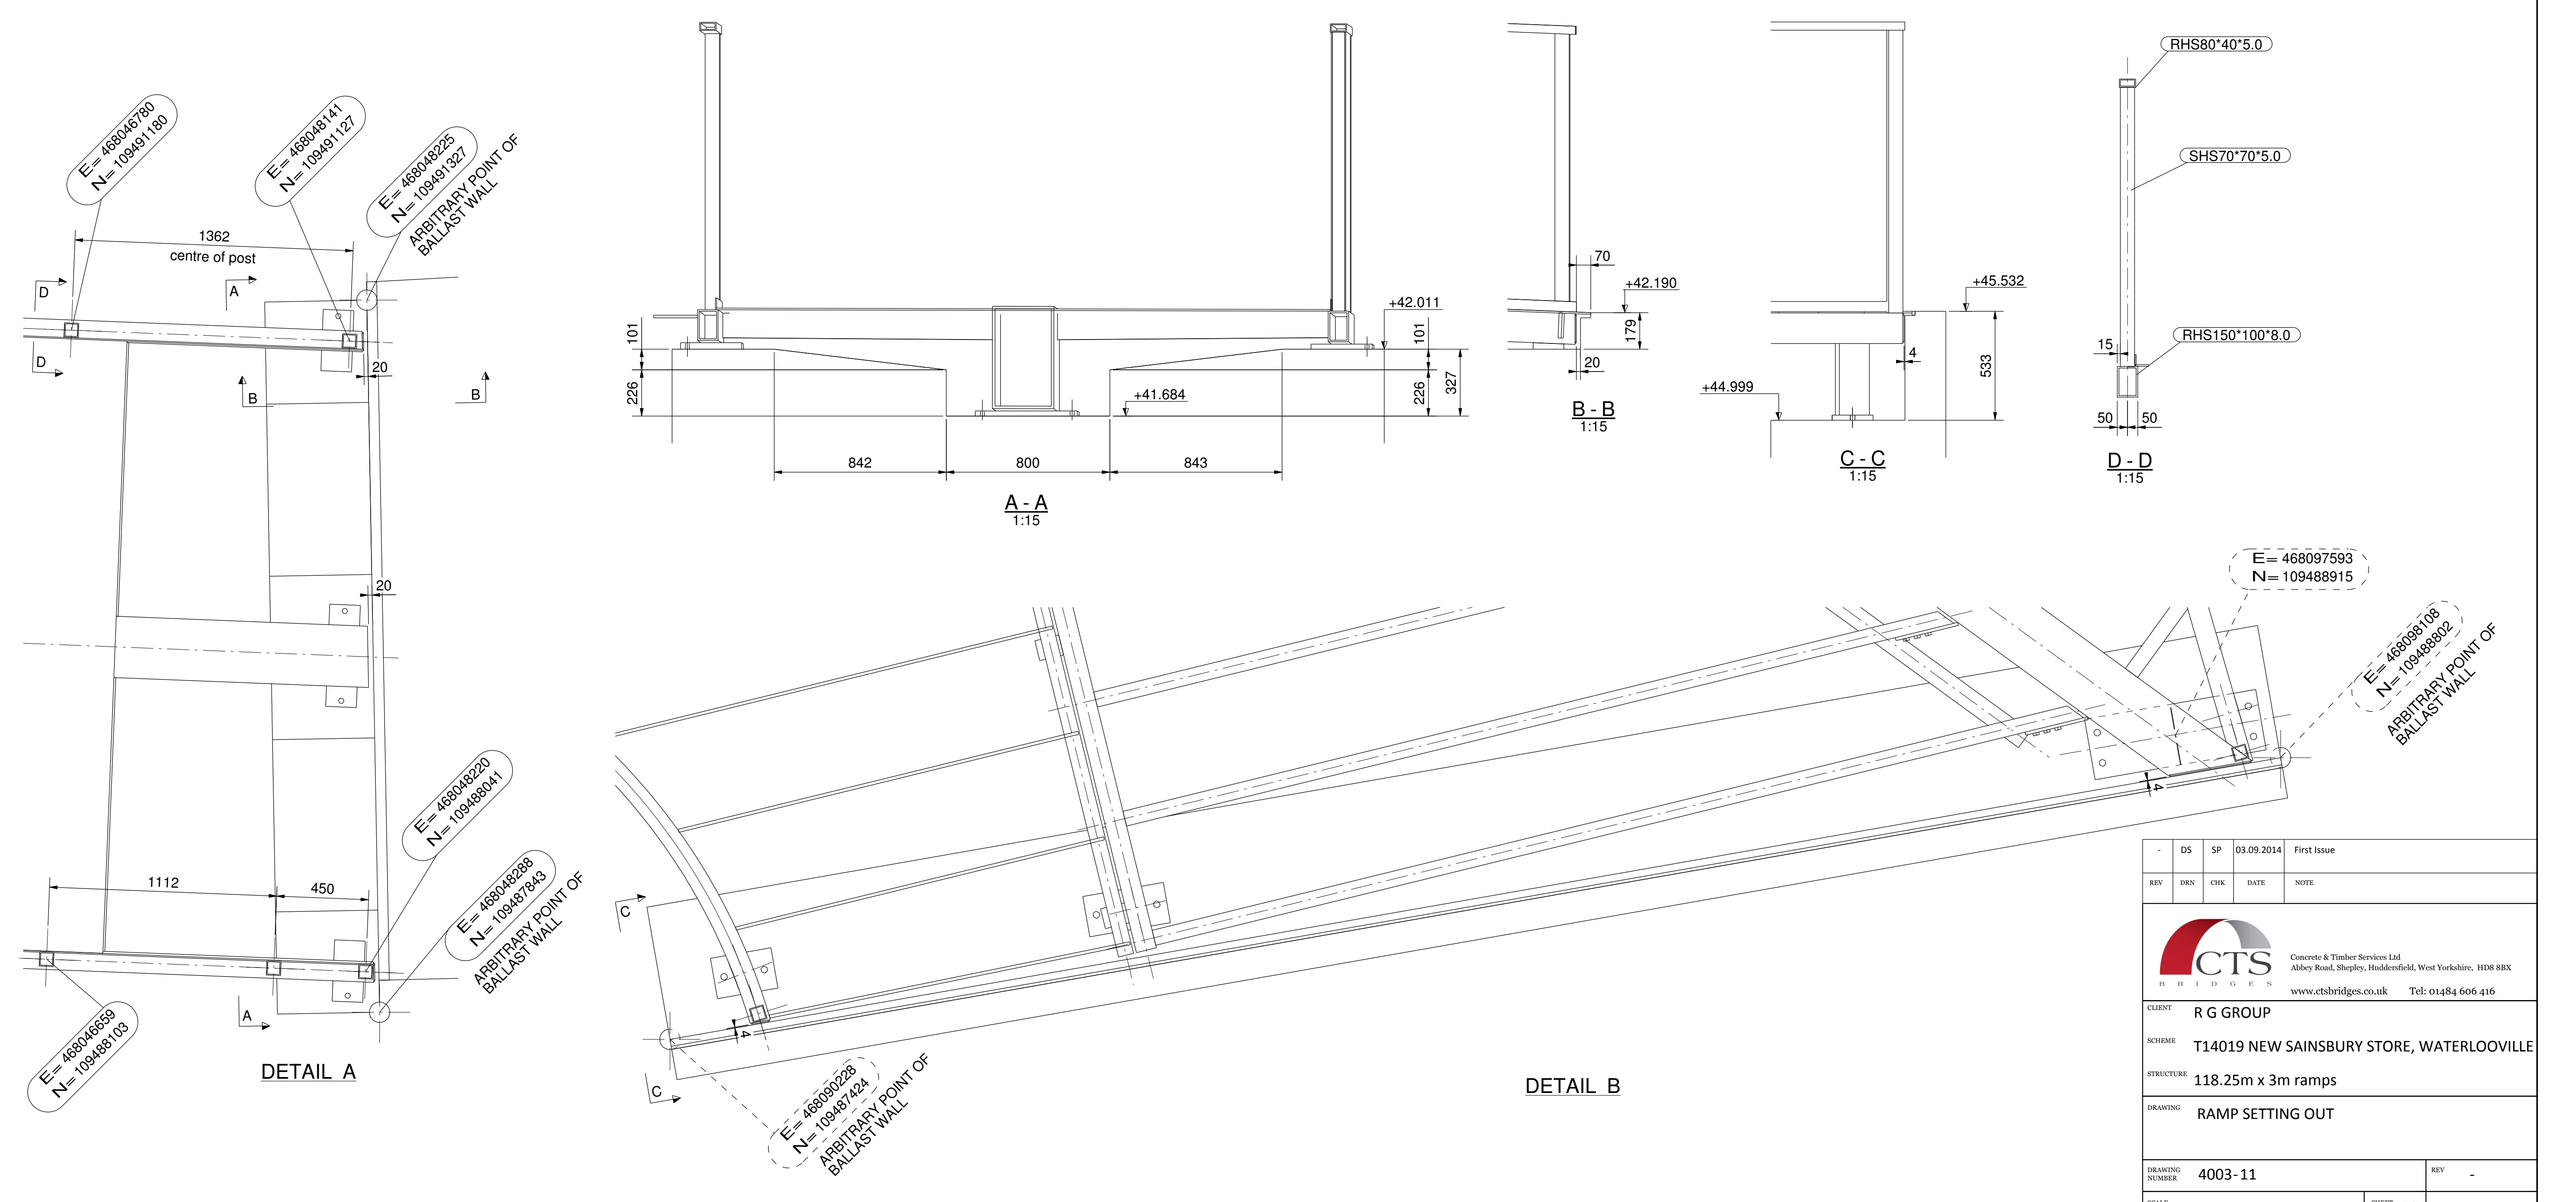


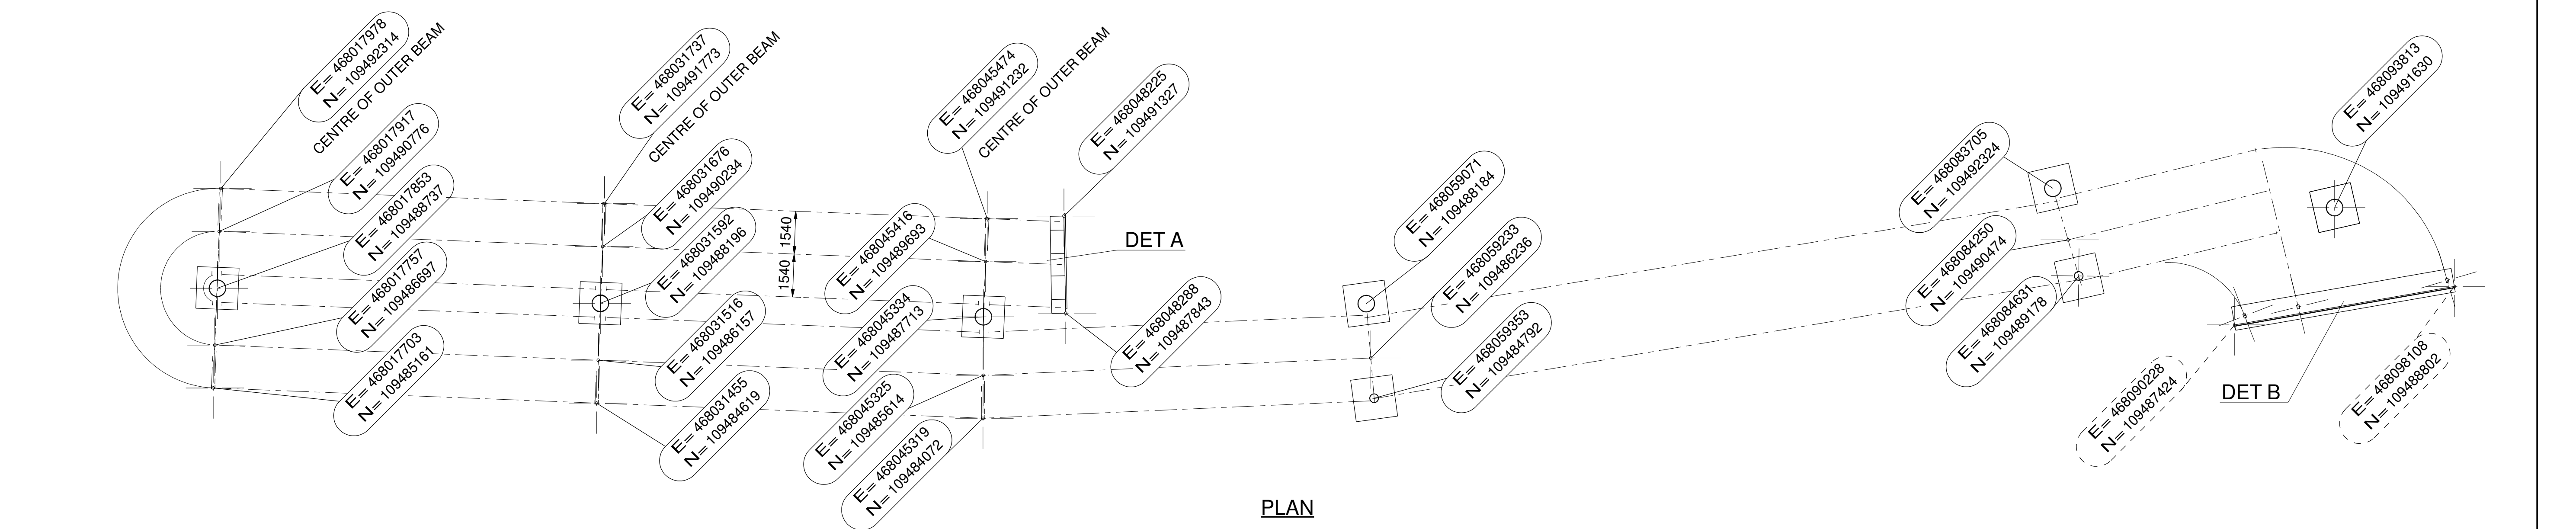

-	DS	SP	03.09.2014	First Issue
REV	DEN	CHK	DATE	NOTE
CTS BRIDGES Concrete & Timber Services Ltd Abbey Road, Shepley, Huddersfield, West Yorkshire, HD8 8BX www.ctsbridges.co.uk Tel: 01484 606 416				
CLIENT	R G GROUP			
SCHEME	T14019 NEW SAINSBURY STORE, WATERLOOVILLE			
STRUCTURE	118.25m x 3m ramps			
DRAWING	RAMP SETTING OUT			
DRAWING NUMBER	4003-11			REV -
SCALE	1:15 1:110		SHEET A1	DO NOT SCALE