
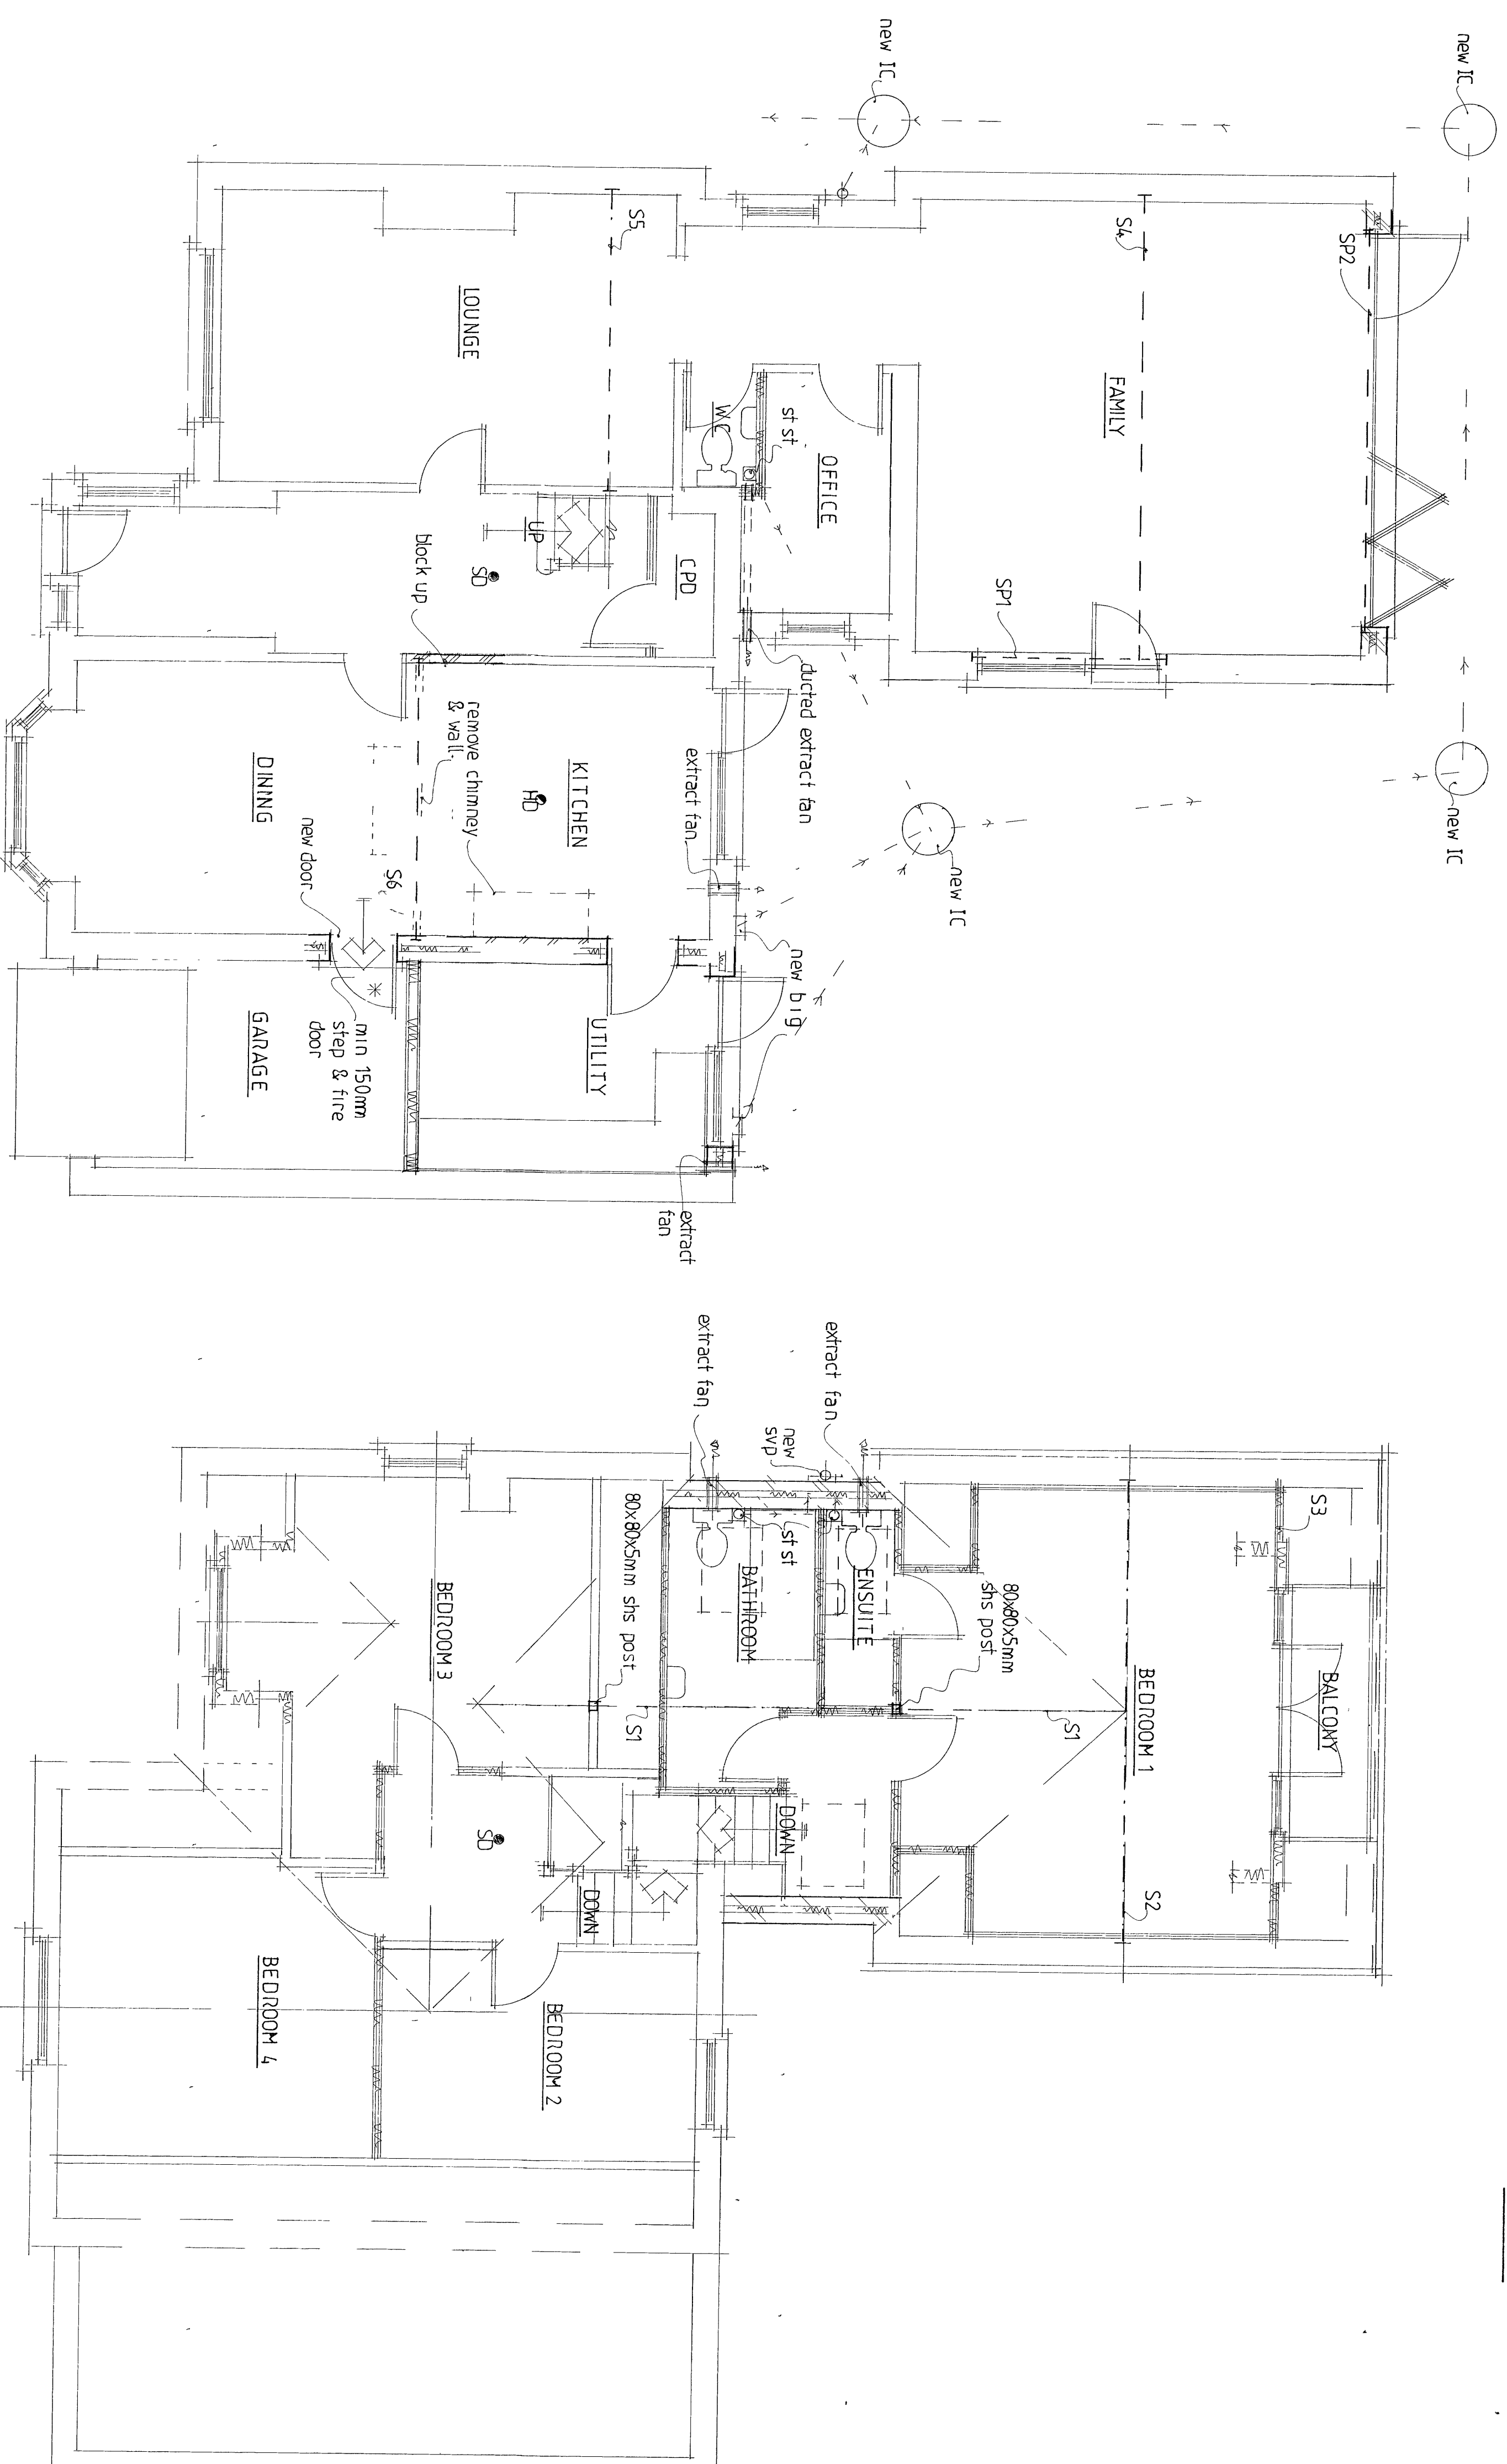


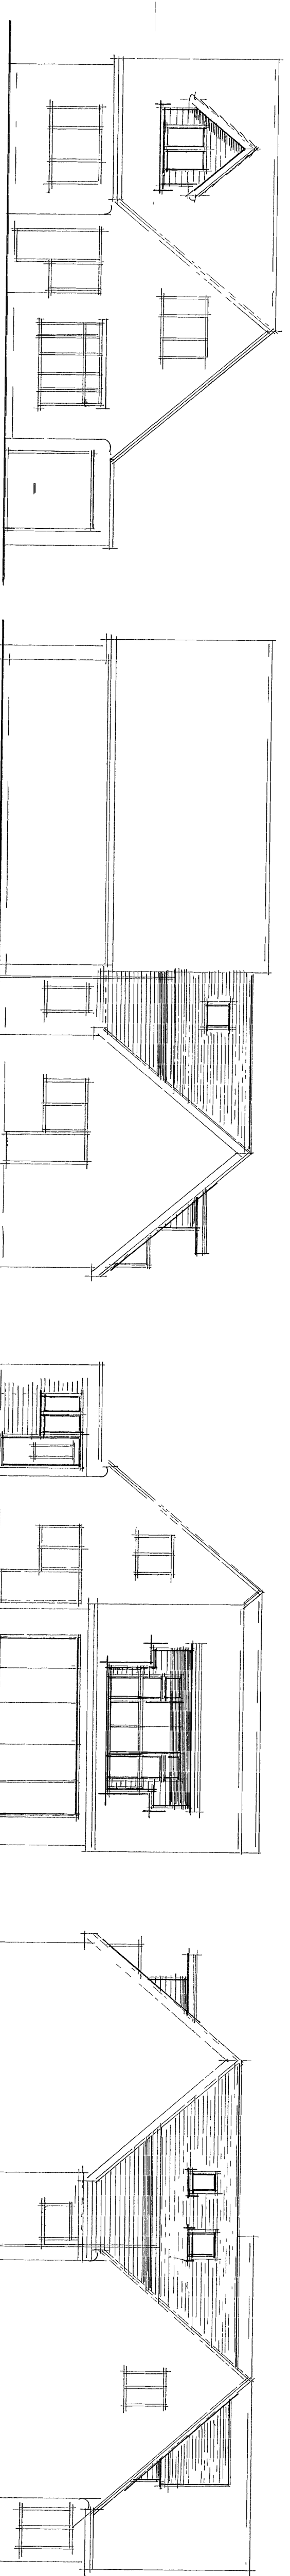

A	
Date	Revision

© copyright

THORNS YOUNG
ARCHITECTURAL

THORNS-YOUNG LTD
CHARTERED BUILDING CONSULTANTS
 Website www.thornsyounge.co.uk

Fareham 21 Middle Road Park Gate SO31 7GH Tel (01329) 888 322	Portsmouth 232 London Road North End PO2 8UD Tel (02392) 672 886
--	---

Client
MR B MARSHALL

Job Title
199 HAVANT RD
HAYLING ISLAND

Drawing Title

Scale	1-100 / 1 50	at A1
Date	APR 2016	Drawn by SA

Drq No	Rev
PG.003 16 2	