




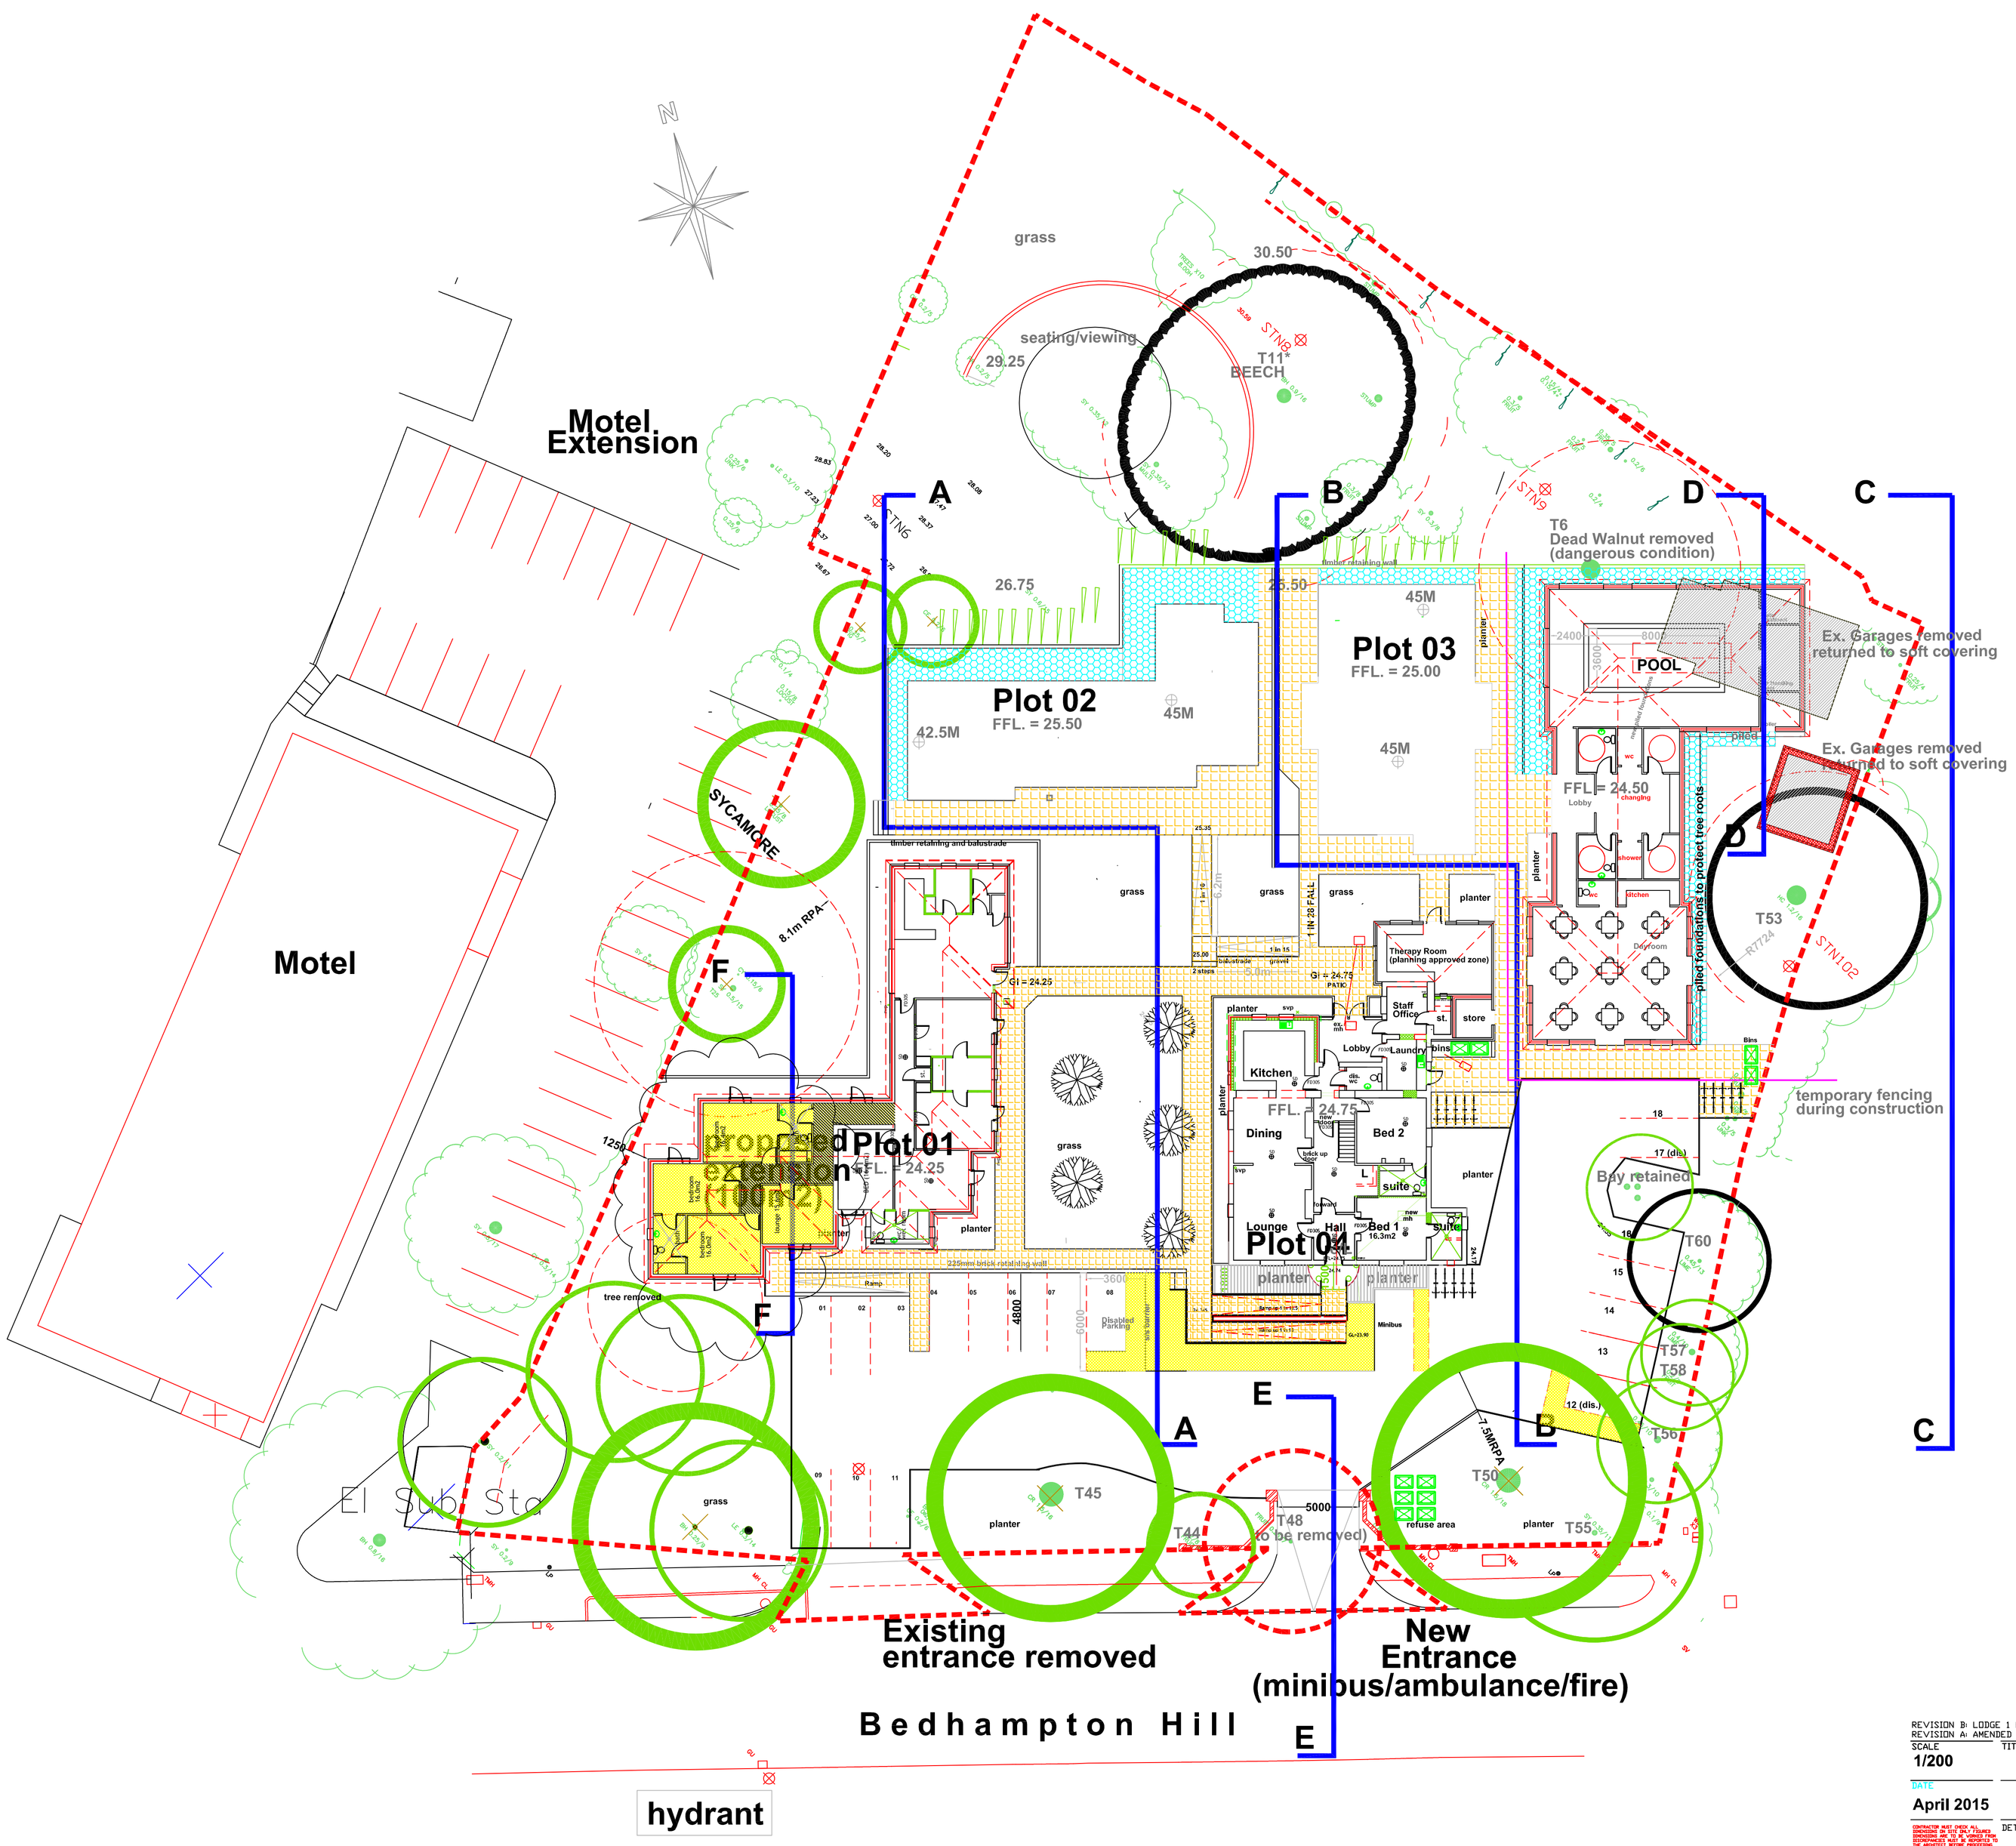

Section D-D

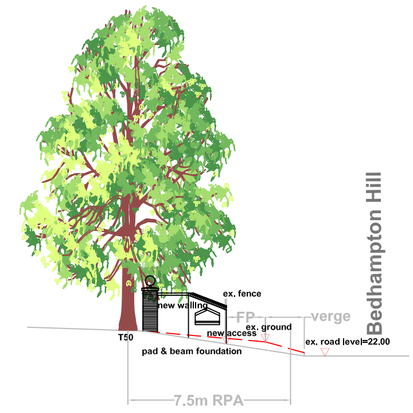

Section E-E

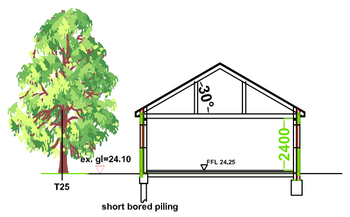

Section F-F

KEY

- Gravel
- York Stone Paving Slabs
- Pea Shingle
- Fire Fighting Access

REVISION B: LODGE 1 EXTENSION ADJUSTED TO RESPOND TO ADJACENT TREES - 03/06/15 - PG
REVISION A: AMENDED + SECTIONS ADDED 29/05/15 - PG

SCALE 1/200

DATE April 2015

CONTRACTOR MUST CHECK ALL DIMENSIONS ON SITE ANY DISCREPANCIES TO BE REPORTED IMMEDIATELY AND NO WORKS TO BE CARRIED OUT UNTIL INSTRUCTED BY THE ARCHITECT BEFORE PROCEEDING

© COPYRIGHT

AUTHOR PG

TITLE **Proposed Extensions & Community Facilities**

Solent Lodge
42, Bedhampton Hill Havant

DETAIL **Site Layout Proposals**

DRAWING No **14/200/P01**

A B C D E F G H J K L M N P Q R S T U V W X Y Z

PETER GALLOWAY ARCHITECT
pgp
HAVANT, HAMPSHIRE PO9 1RA
TEL 02392 483153 MOB. 07808 483362
E-MAIL: peter@pgparchitects.co.uk