



- NOTES**
1. Do not scale from this drawing. All dimensions are in metres unless noted otherwise.
 2. All levels are in metres relative to Ordnance Datum Newlyn unless noted otherwise.

KEY

- WORKS BOUNDARY
- LIMIT OF ADOPTION
- PROPOSED DRAINAGE SWALE
- PROPOSED EARTHWORKS SLOPE
- INDICATIVE ROUTE OF POSSIBLE FUTURE FOOTWAY

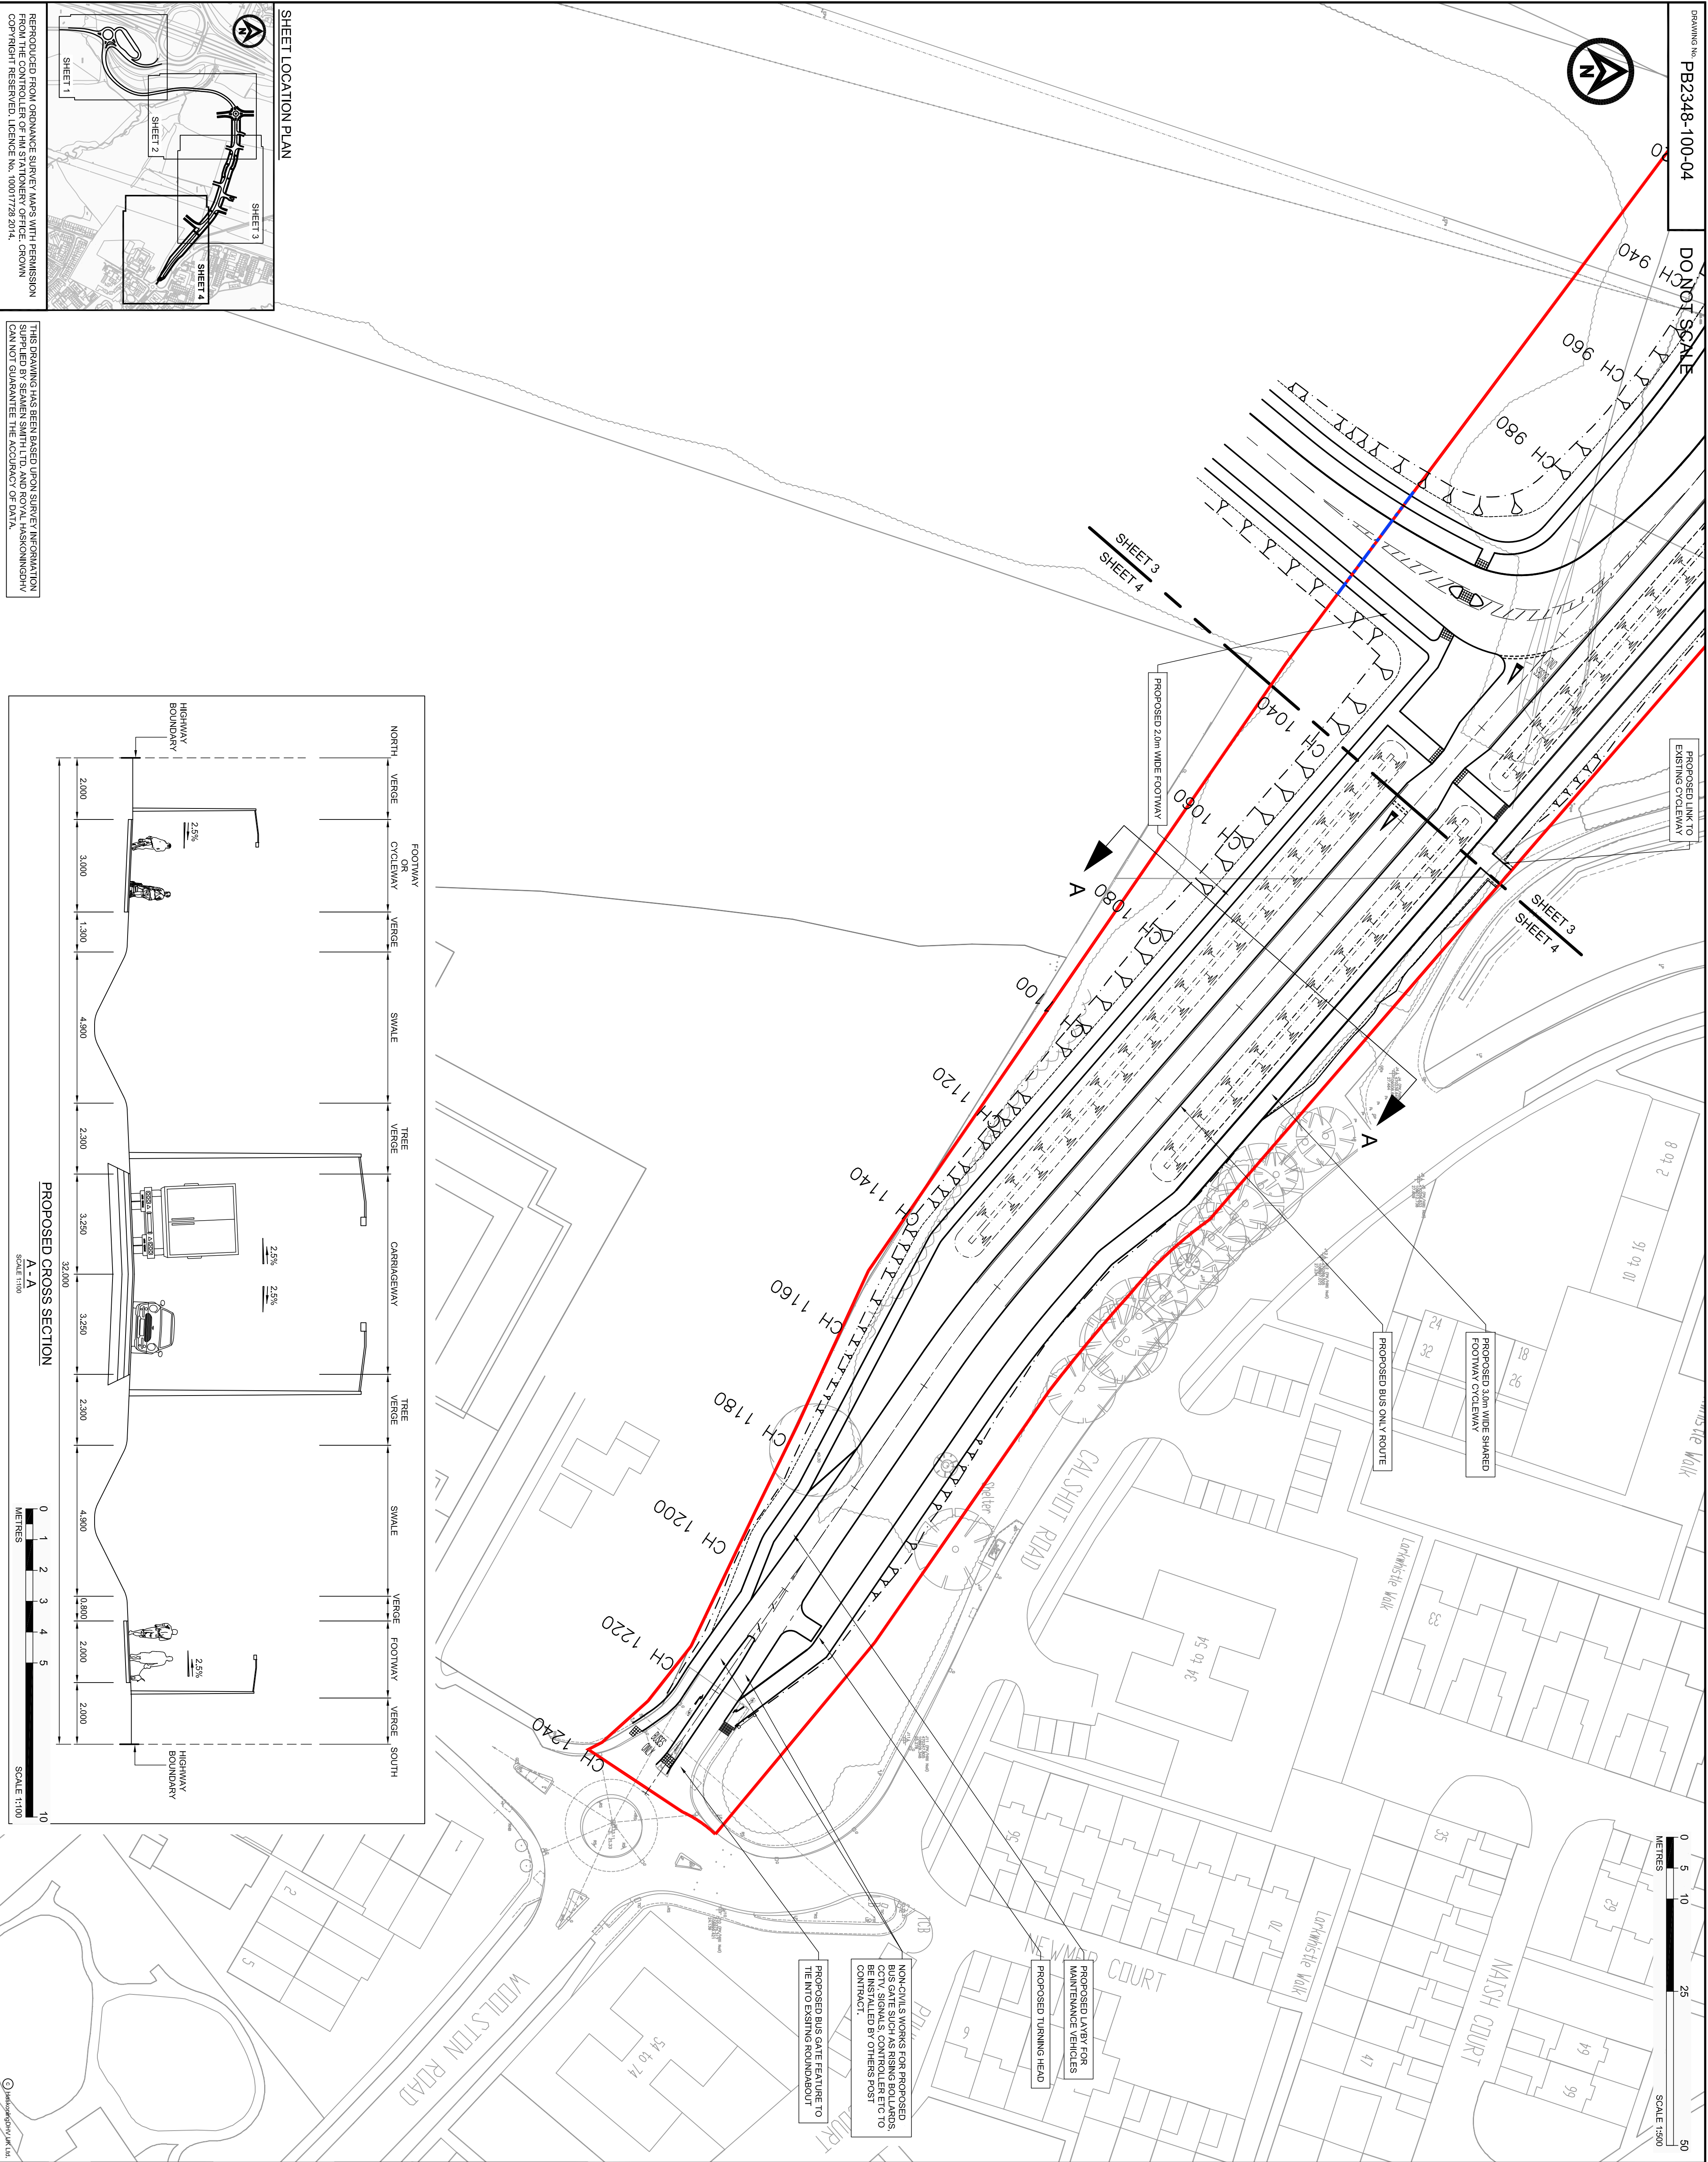


SHEET LOCATION PLAN

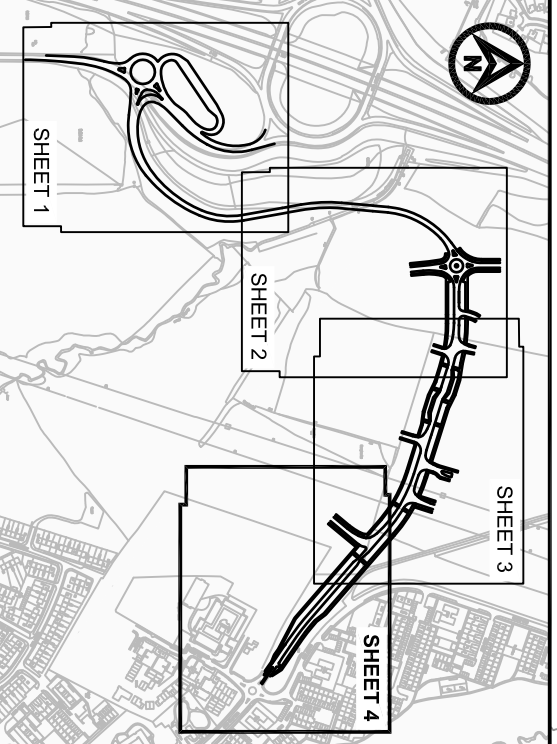

REPRODUCED FROM ORIGINATE SURVEY PLANS WITH PERMISSION FROM THE CONTROLLER OF MAPS, STATIONERY OFFICE, CROWN COPYRIGHT RESERVED. LICENCE No. 100017728 2014.

THIS DRAWING HAS BEEN ISSUED UPON SURVEY INFORMATION SUPPLIED BY SEAMEN SMITH LTD. AND ROYAL HASKINSONDHV CAN NOT GUARANTEE THE ACCURACY OF DATA.

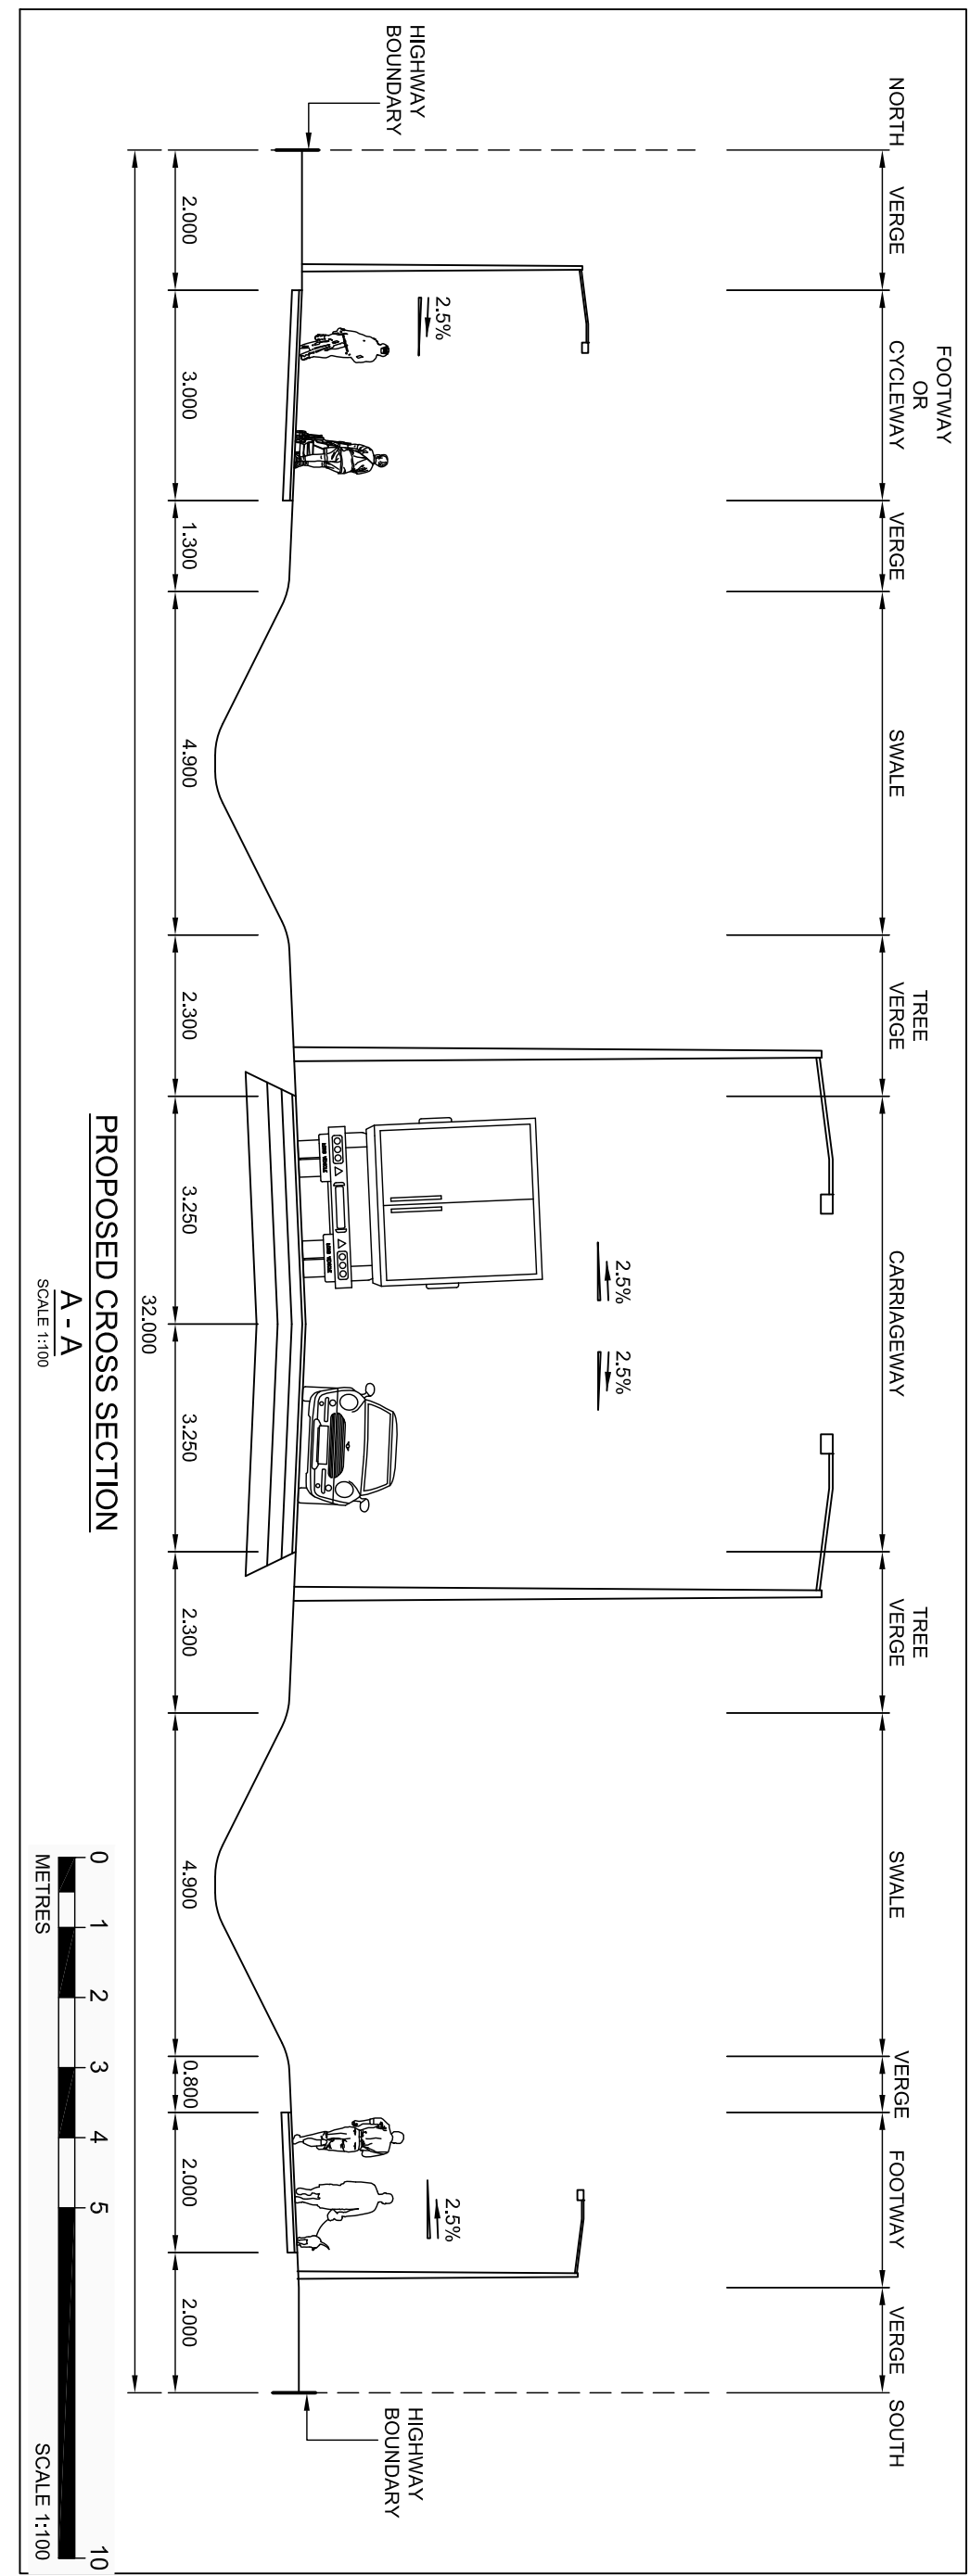

© HaskoningDHV Ltd

Royal HaskoningDHV
Enhancing Society Together

Brays Road, Walsby Road
Englefield Green, Egham
T4 440/1932 080066
www.royalhaskoningdhv.com

DRAWN	PK	CHECKED	JM	APPROVED	SRT
DATE	DEC 14	SCALE	1:500	AUTOCAD REF	PB2348-100-04.DWG

DRAWING No.

PB2348-100-04

REVISION

D3

VolkerFitzpatrick

Barnet Council

PROJECT

DUNSBURY HILL FARM
ADAPTABLE HIGHWAY WORKS

TITLE

GENERAL ARRANGEMENT
SHEET 4 OF 4

D3	WKS 6	Approved following HCC comments	MNS	SRT	SRT
D2	WKS 10	Approved to Safety Audit and HCC comments	PK	JM	SRT
D1	WKS 14	Final Issue	PK	JM	SRT
REV	DATE	DESCRIPTION	BY	CHK	APP

CLIENT