
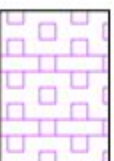
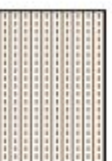
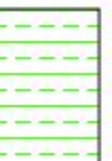





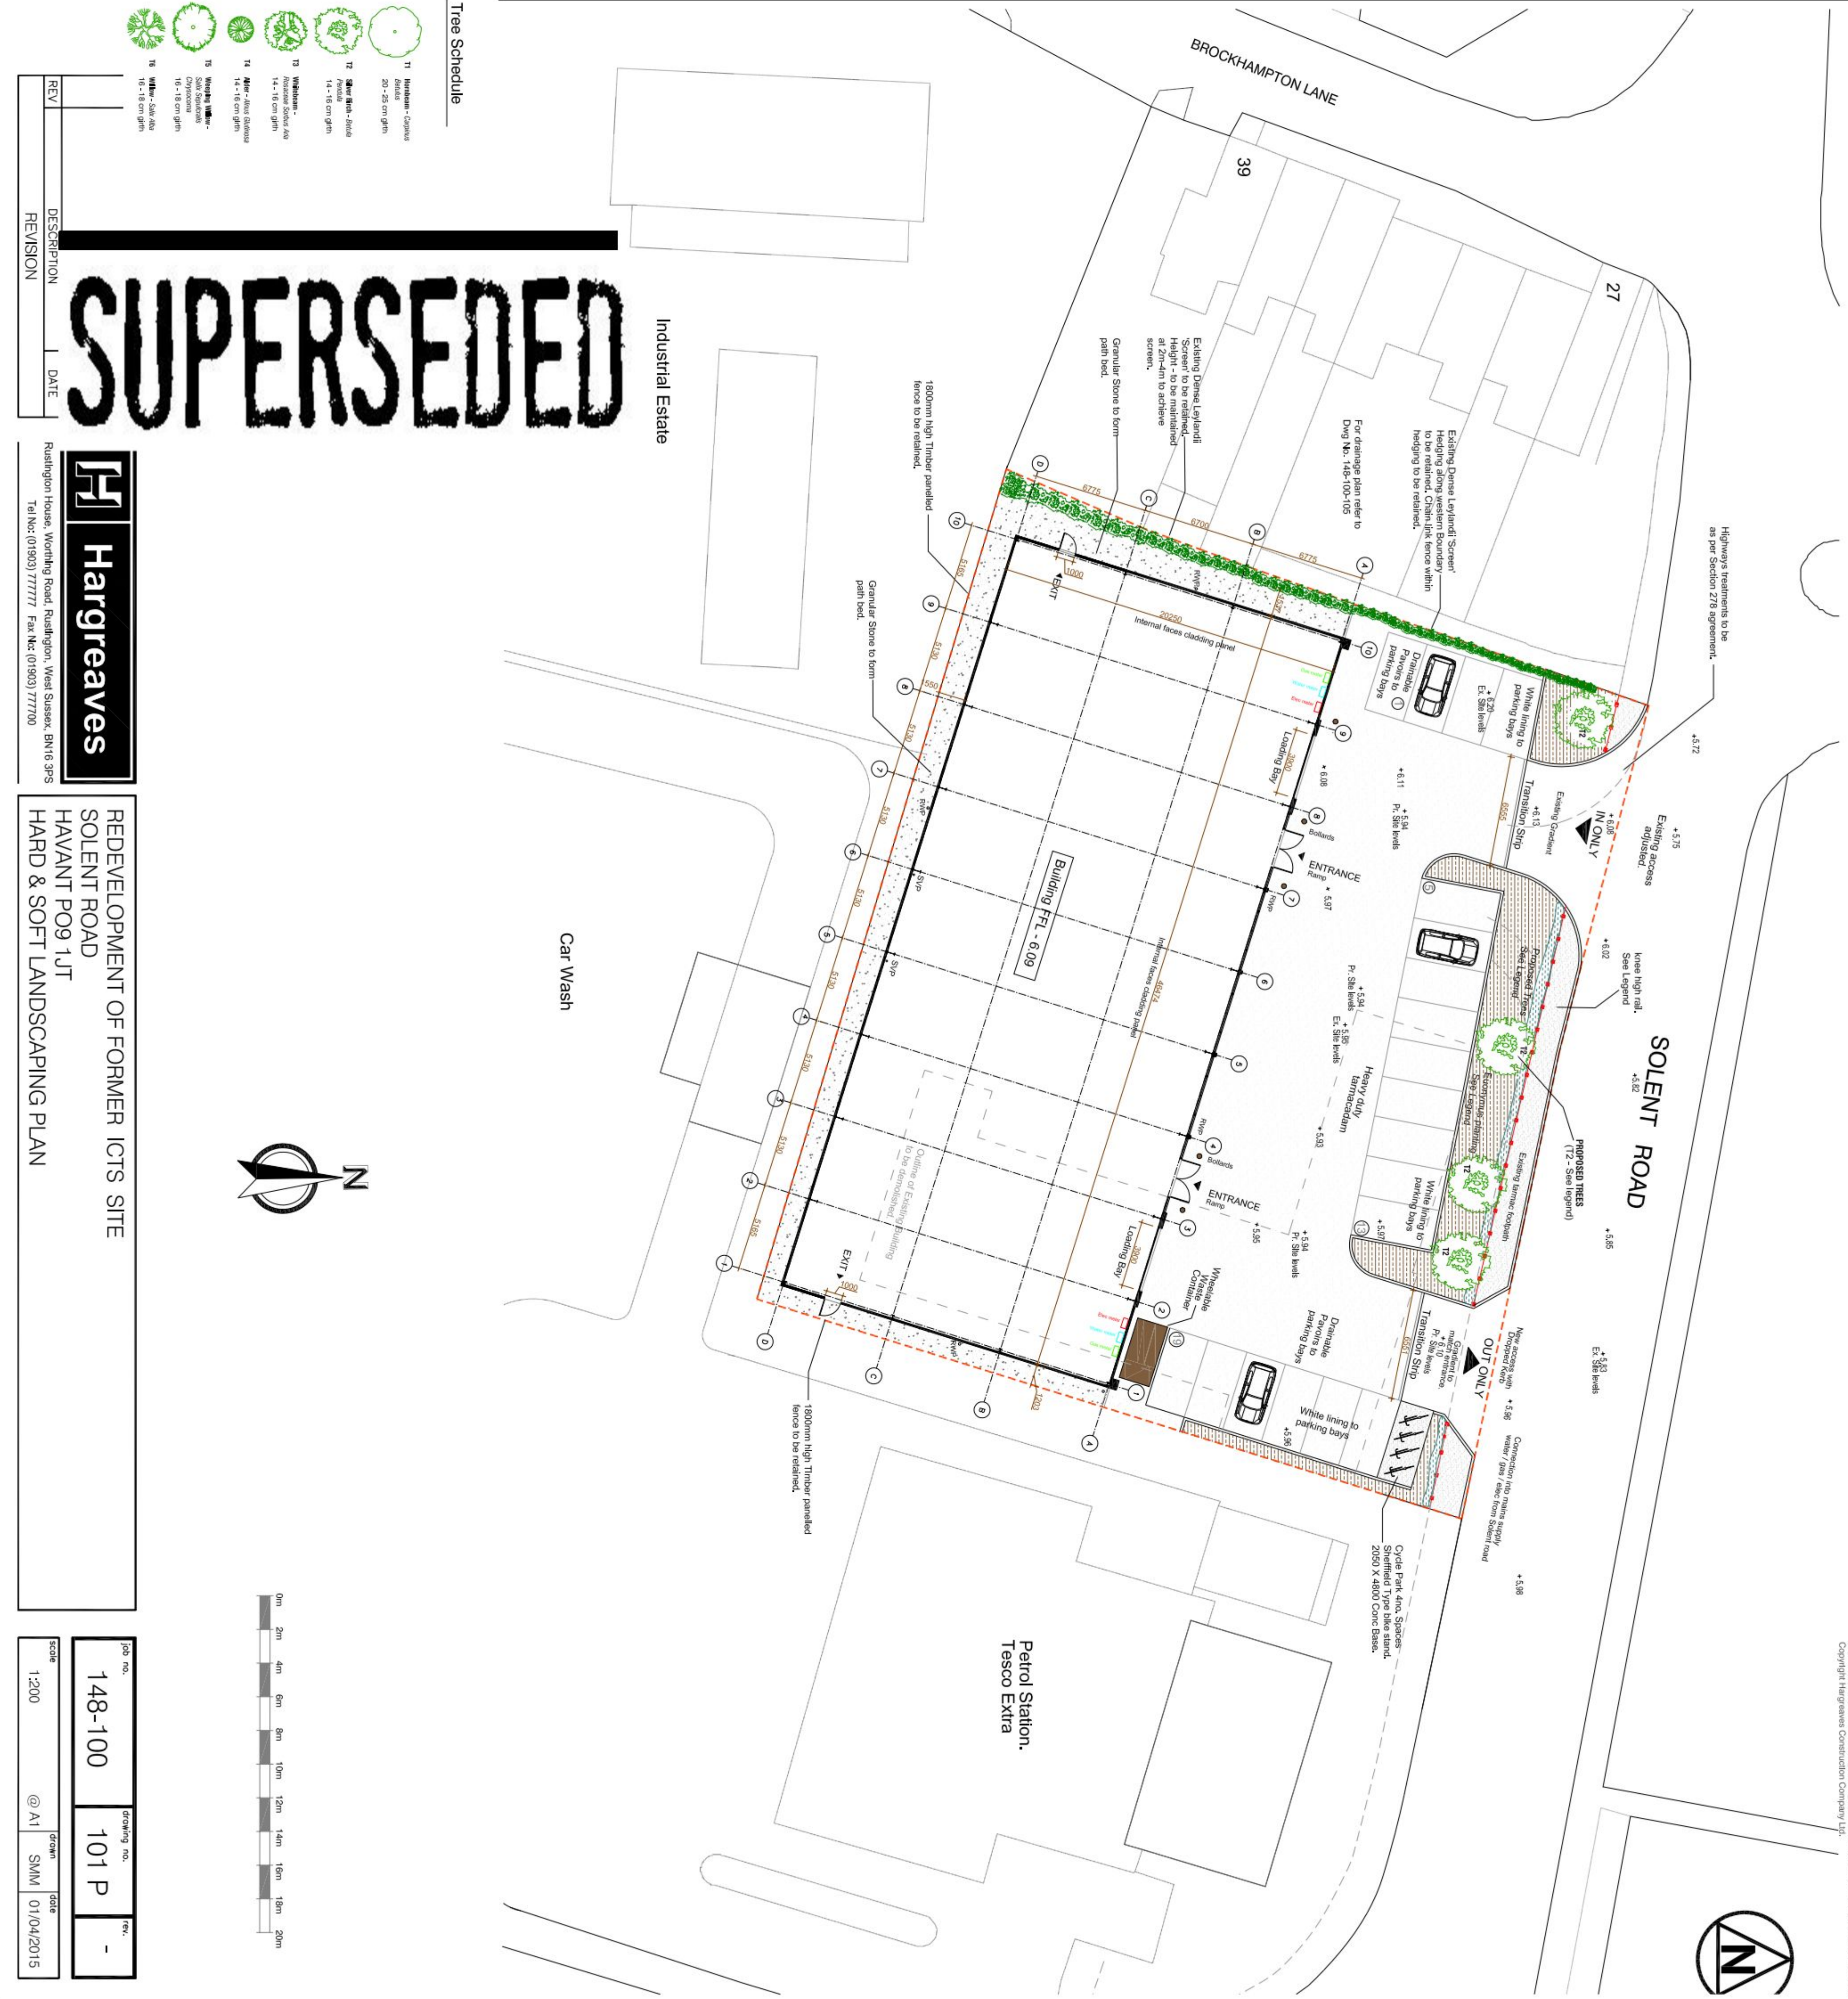

REV	DESCRIPTION	DATE
1	148-100	101 P

SUPERSEDED

H Hargreaves

REDEVELOPMENT OF FORMER ICTS SITE
SOLENT ROAD
HAYVANT PO9 1JT
HARD & SOFT LANDSCAPING PLAN

Job no.	148-100	Drawing no.	101 P	Rev.	-
Scale	1:200	@ A1	SMM	01/04/2015	

