


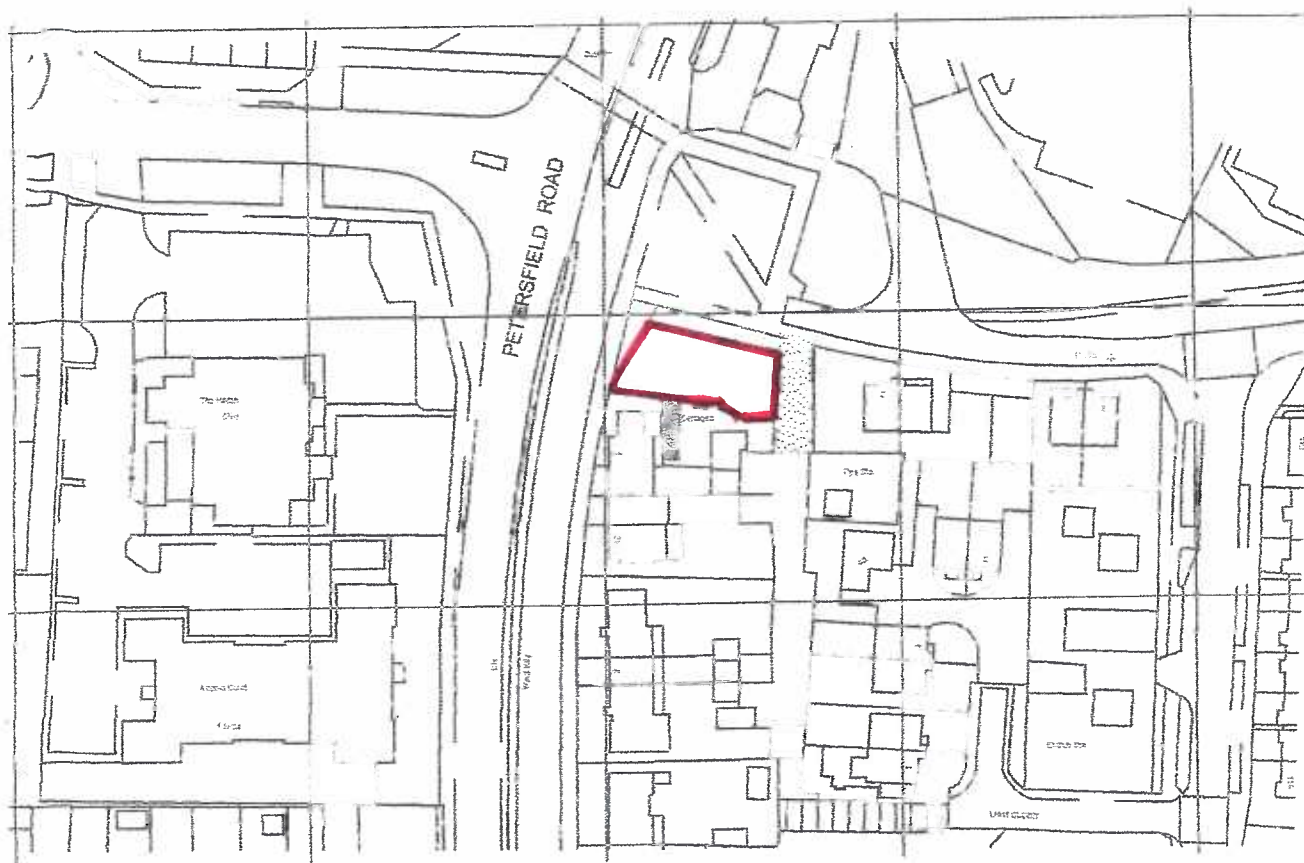

Metres 0 50 100 Metres
Scale 1:1250

Survey Is Referenced To Ordnance Survey Grid And Datum
Shaded Green Area Depicts Land For Easement
Shaded Yellow Area Depicts Right Of Access

Ordnance Survey (c) Crown Copyright 2016. All rights reserved. Licence number 100022432



Team House
St Austell Bay Business Park
Par Moor Road
St Austell
Cornwall
PL25 3RF

Tel: 01726 816069
Fax: 01726 814611
E-mail: team@sumoservices.com
www.sumoservices.com



Team Surveys Ltd, now trading under the name of SUMO

Title: Boundary Plan			
Client: Philippa Dickin			
Project: Land South Side Of Martin Road, Havant, Hampshire			
Date	02/02/2015	Post Code	PO9 2HT
Surveyed:	Pdw	Scale: 1/1250 (A4Sheet)	
Drawn:	Pdw		
Checked:	Atc		
Job No: SOR009474		Dwg No:	Rev: