


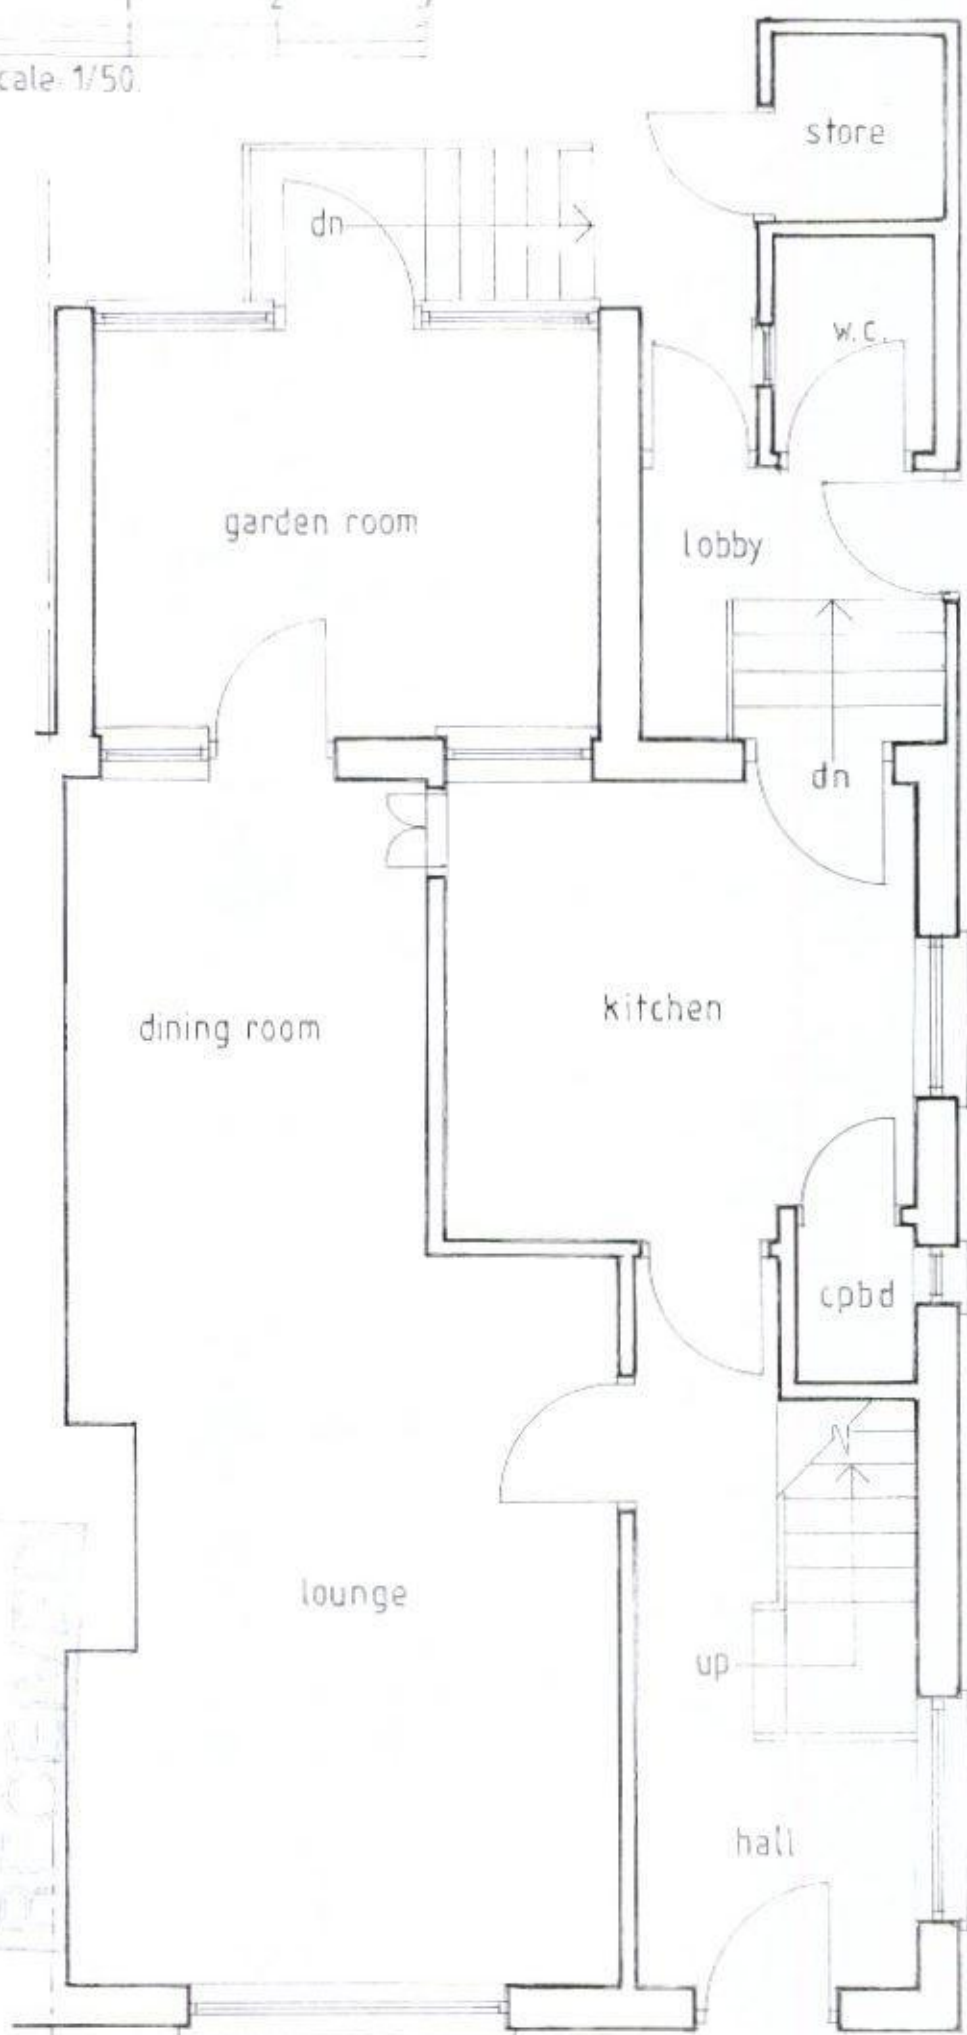

RECEIVED
COUNCIL
13 OCT 2015

EXISTING GROUND
FLOOR PLAN