

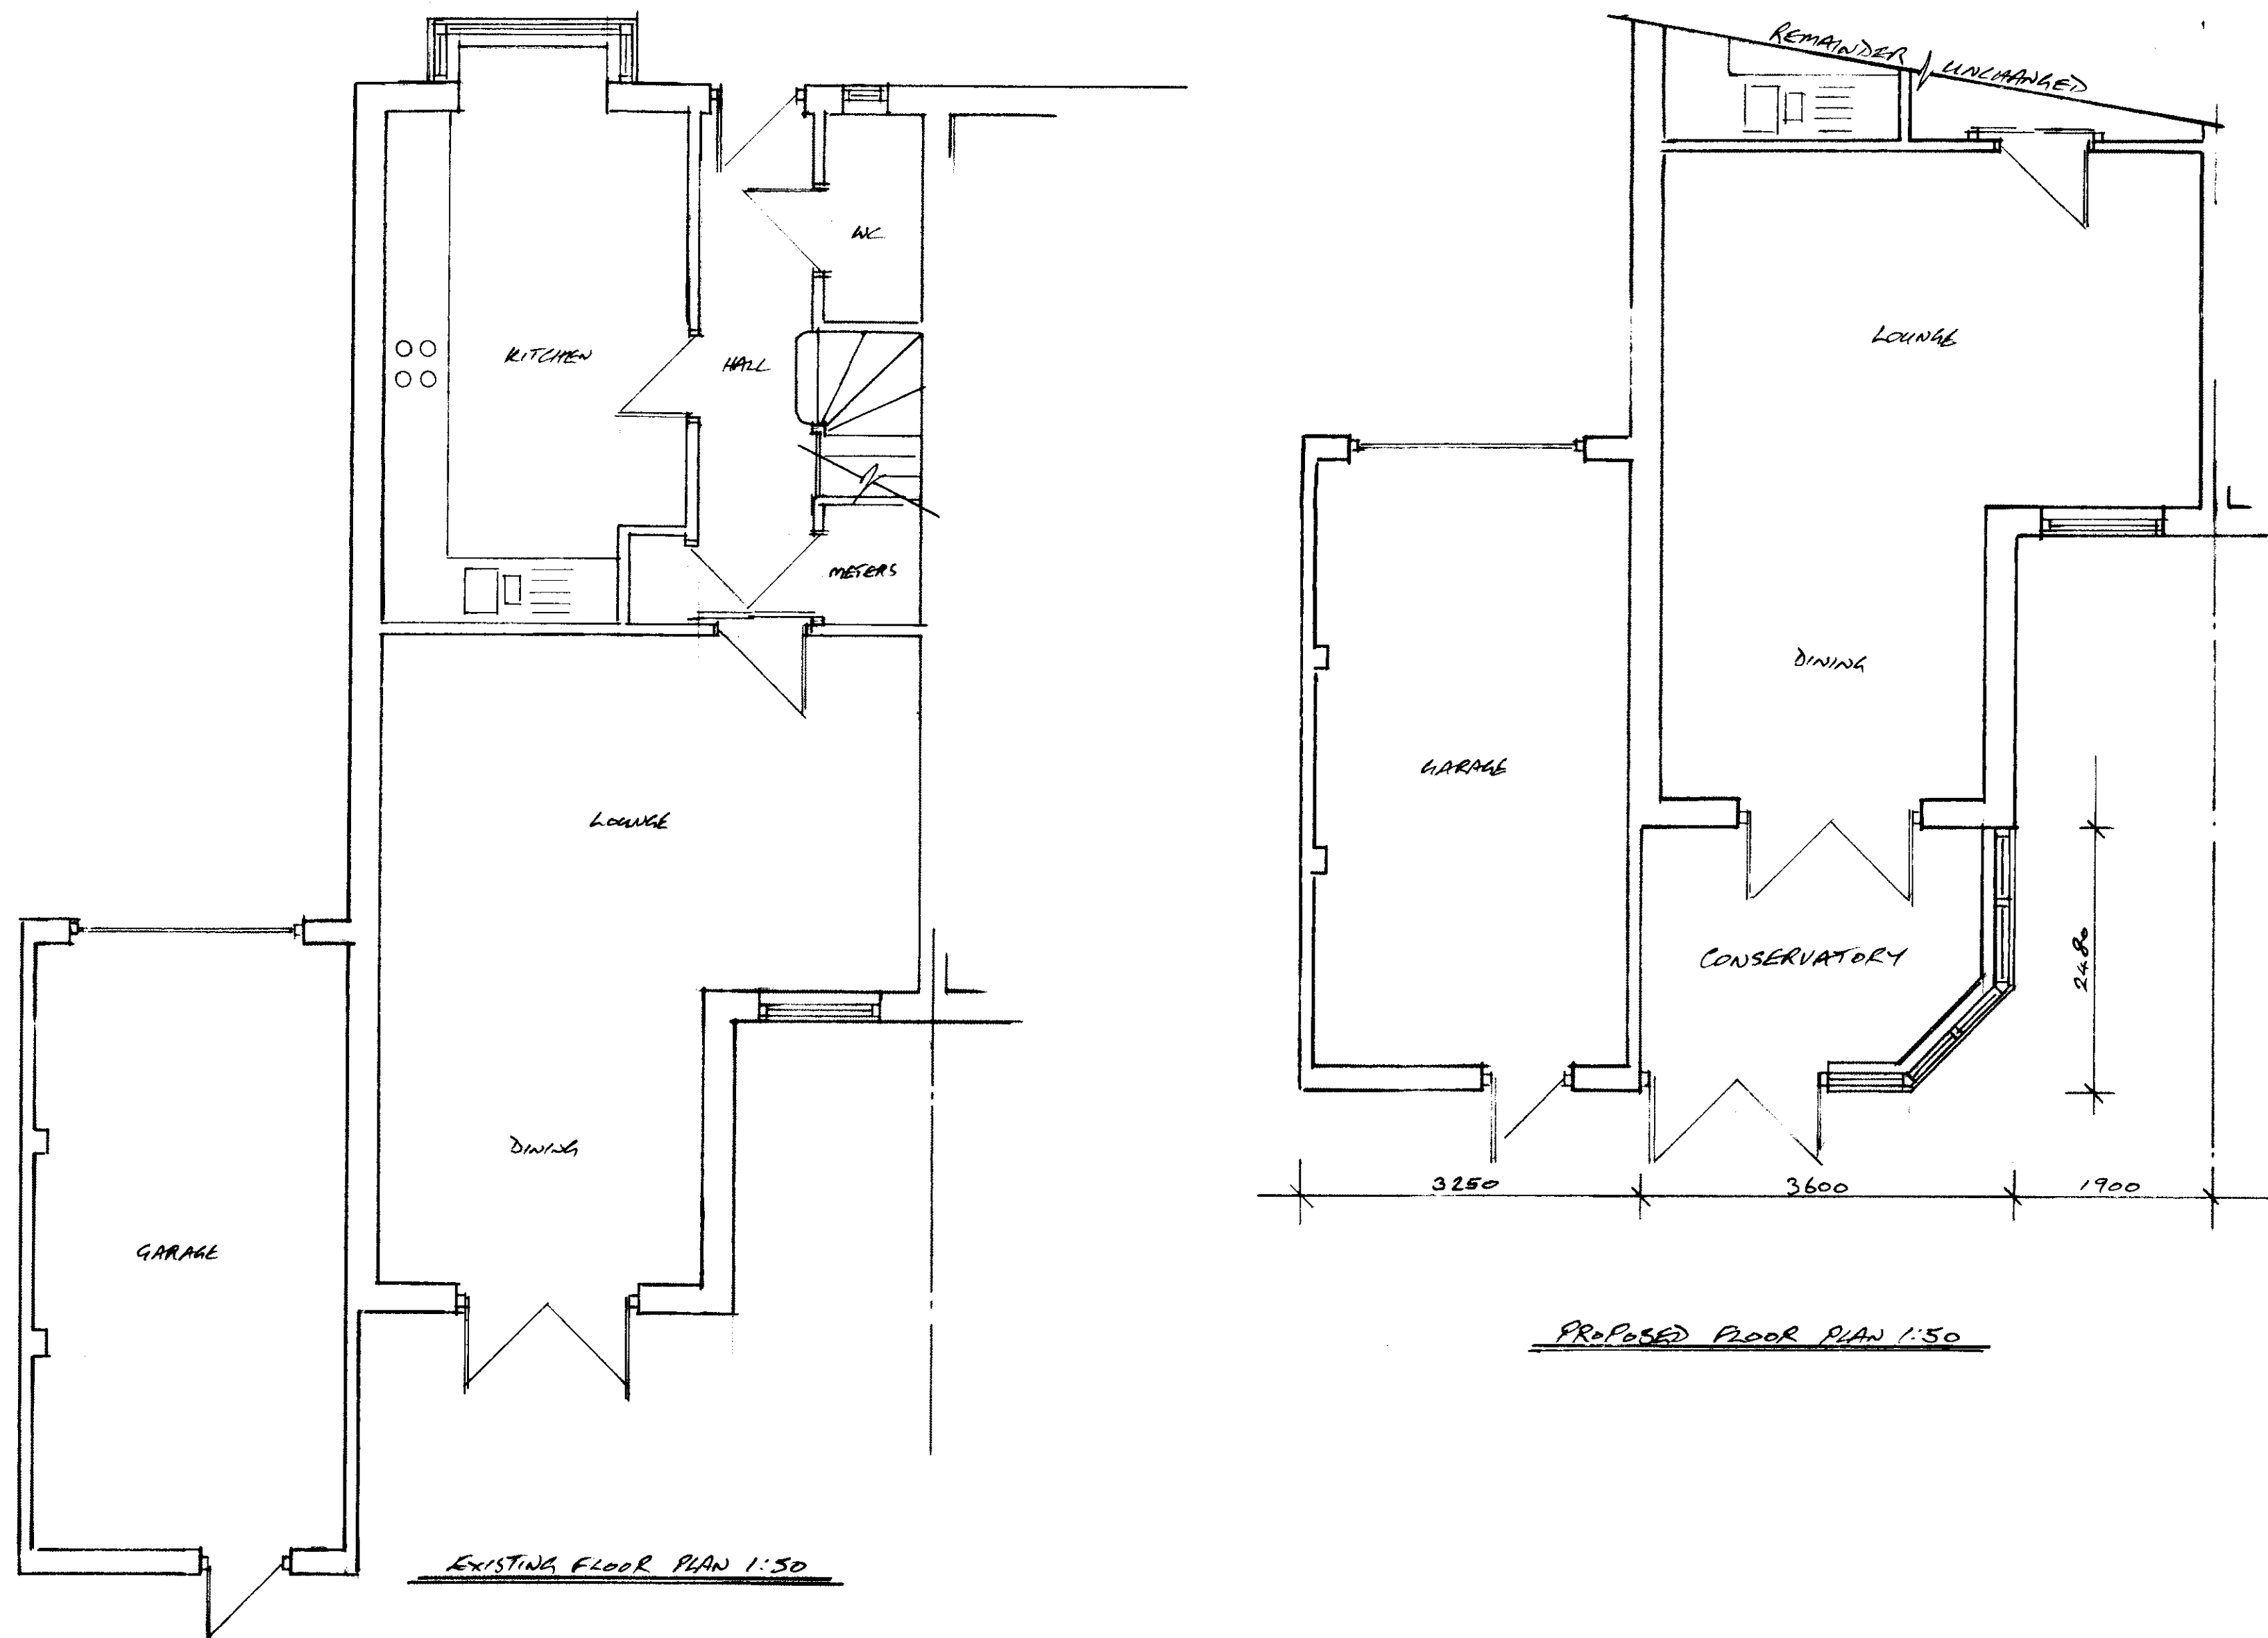


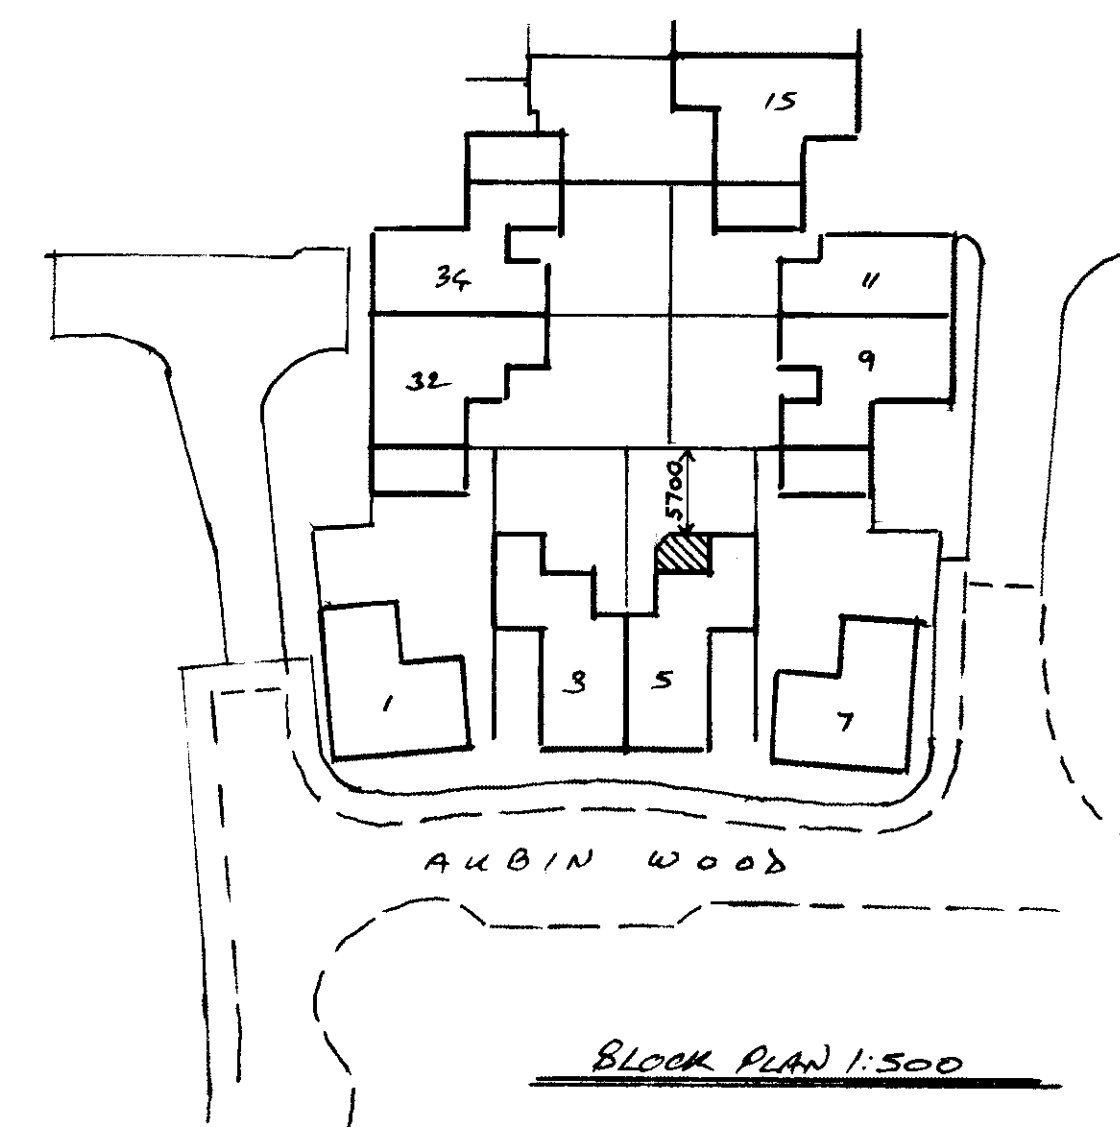

OS MasterMap 1250/2500/10000 scale
11 February 2016, ID: BW100501761
www.blackwellmapping.co.uk
1:1250 scale print at A4, Centre: 474482 E, 107882 N
© Crown Copyright Ordnance Survey Licence no 100041040

BLACKWELL'S
www.blackwellmapping.co.uk
TEL 0191 279 0945
maps@blackwell.co.uk

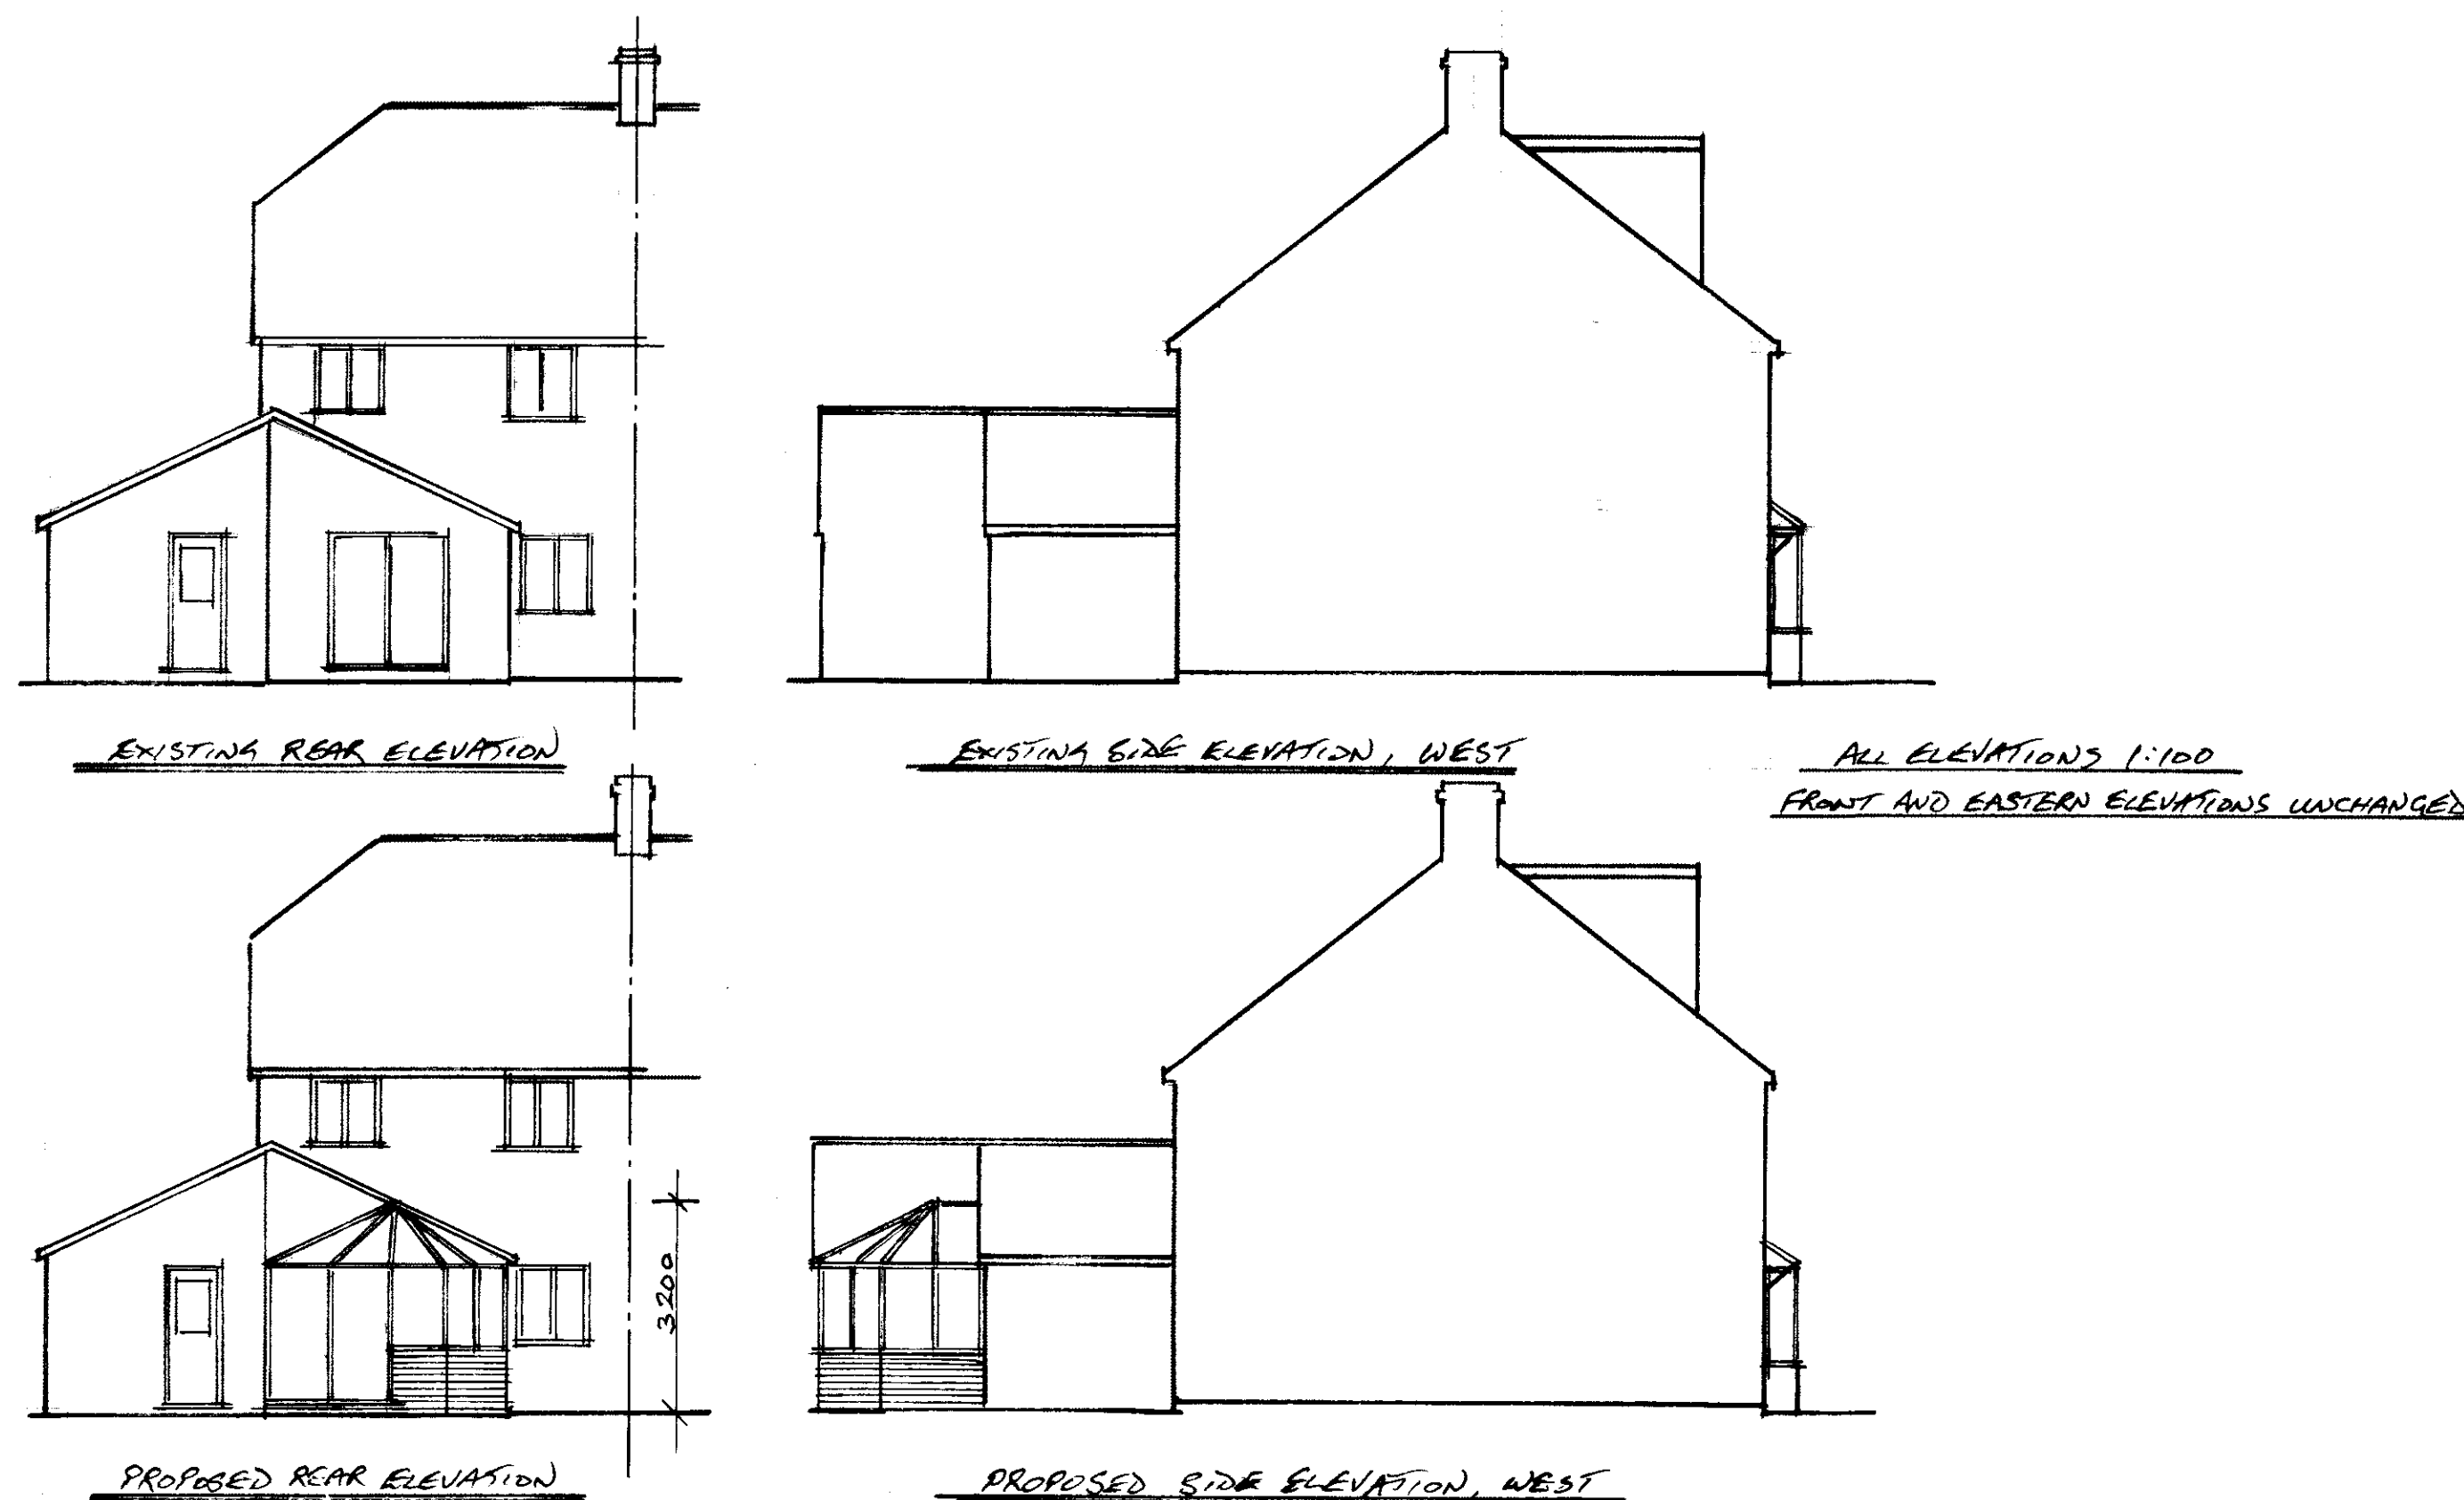

Archplan Projects Ltd

Tel 07775 761238
E-mail Andy@archplanprojects.co.uk

Client
MR AND MRS PREBBL

Job Title
**5 ALBIN WOOD
EMSWORTH
PO10 7UA**

Drawing Title
PROPOSED CONSERVATORY

Scale
AS SHOWN

Date
FEBRUARY 2016

Drawn by
A.P.

Drg. No.
6088/1

Rev.