


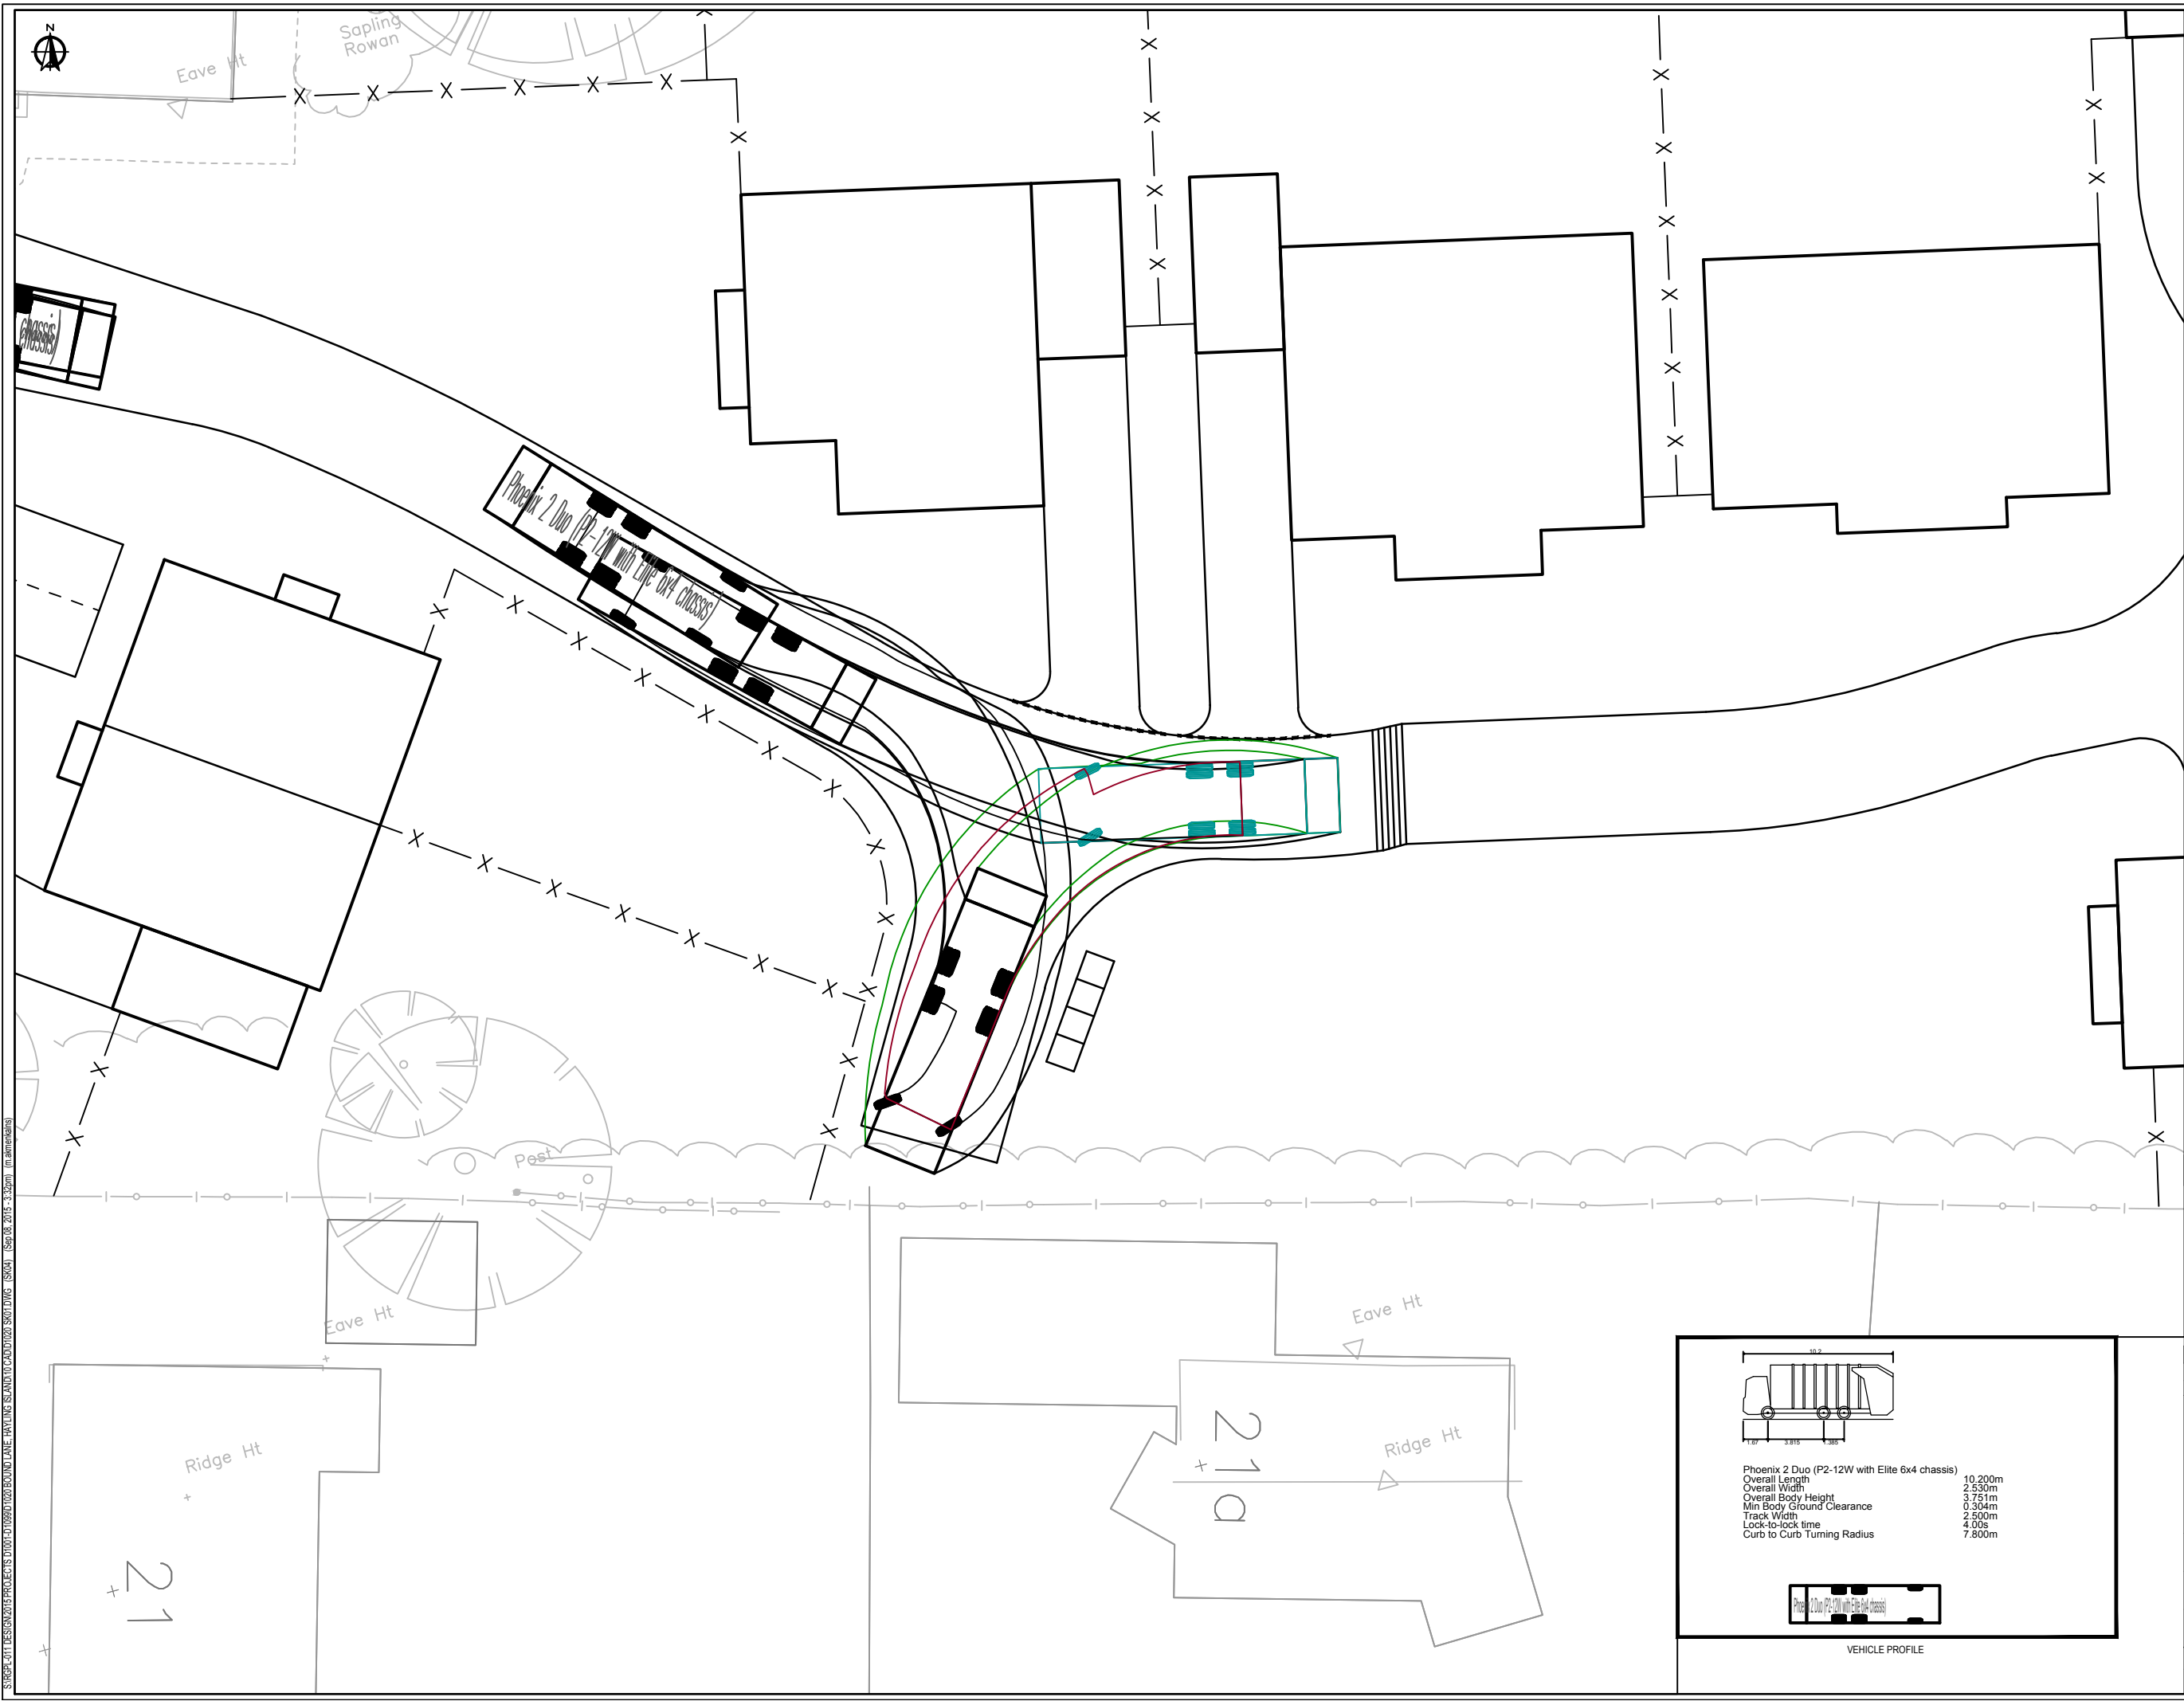

- NOTES:
- 1. THIS DRAWING IS INTENDED IN SUPPORT OF A PLANNING SUBMISSION ONLY AND IS NOT TO BE USED FOR CONSTRUCTION.
 - 2. THIS DRAWING SHALL BE READ IN CONJUNCTION WITH ALL OTHER RELEVANT ENGINEER'S DRAWINGS. ANY DISCREPANCIES FOUND BETWEEN INFORMATION SHOWN ON THIS OR ANY OTHER DRAWING SHALL BE REPORTED TO THE ENGINEER IMMEDIATELY AND PRIOR TO ANY WORKS COMMENCING.
 - 3. NO DIMENSIONS ARE TO BE SCALED FROM THIS DRAWING. UNLESS NOTED OTHERWISE ALL DIMENSIONS ARE IN METRES AND ALL LEVELS ARE IN METRES FROM THE SITE DATUM.

FOR PLANNING SUBMISSION

A	09/15	Minor revision to GA	MJA	LDF
-	08/15	Initial Issue	MJA	LDF
Rev	Date	Amendments	Drawn	Appr



Transport Planners and Infrastructure Design Consultants
The Old Stables, Fry's Yard, Bridge Street, Godalming, Surrey, GU7 1HP
Tel: 01483 861681 Fax: 01483 861682 www.russellgiles.com

Client

Jaye Ford Architecture


Project

Land East of Bound Lane, Haying Island, PO11 9HU

Drawing Title

Vehicle Swept Path Analysis
T-Head - Refuse Vehicle

Scale	1:100	Drawn by	MJA	Checked by	LDF	Approved by	PMR
Drawing No.	2015/D1020/SK04	Date	August 2015	Rev			A

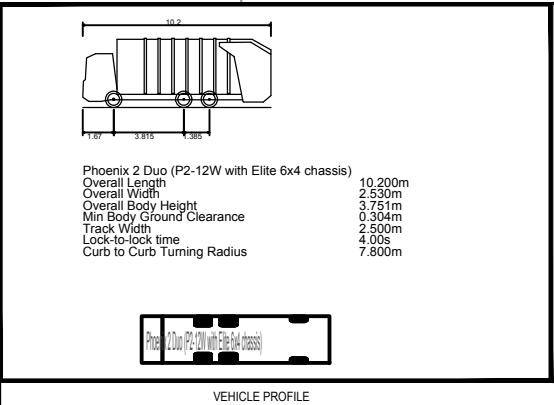

S:\SHEP-J011\DESIGN\2015 PROJECTS\0101-510850\1020\BOUND LANE, HAYING ISLAND\10 CAD\1020 SKETCH.DWG (RS04) (Sep 16, 2015 3:35pm) (russellgiles)