


Indicative

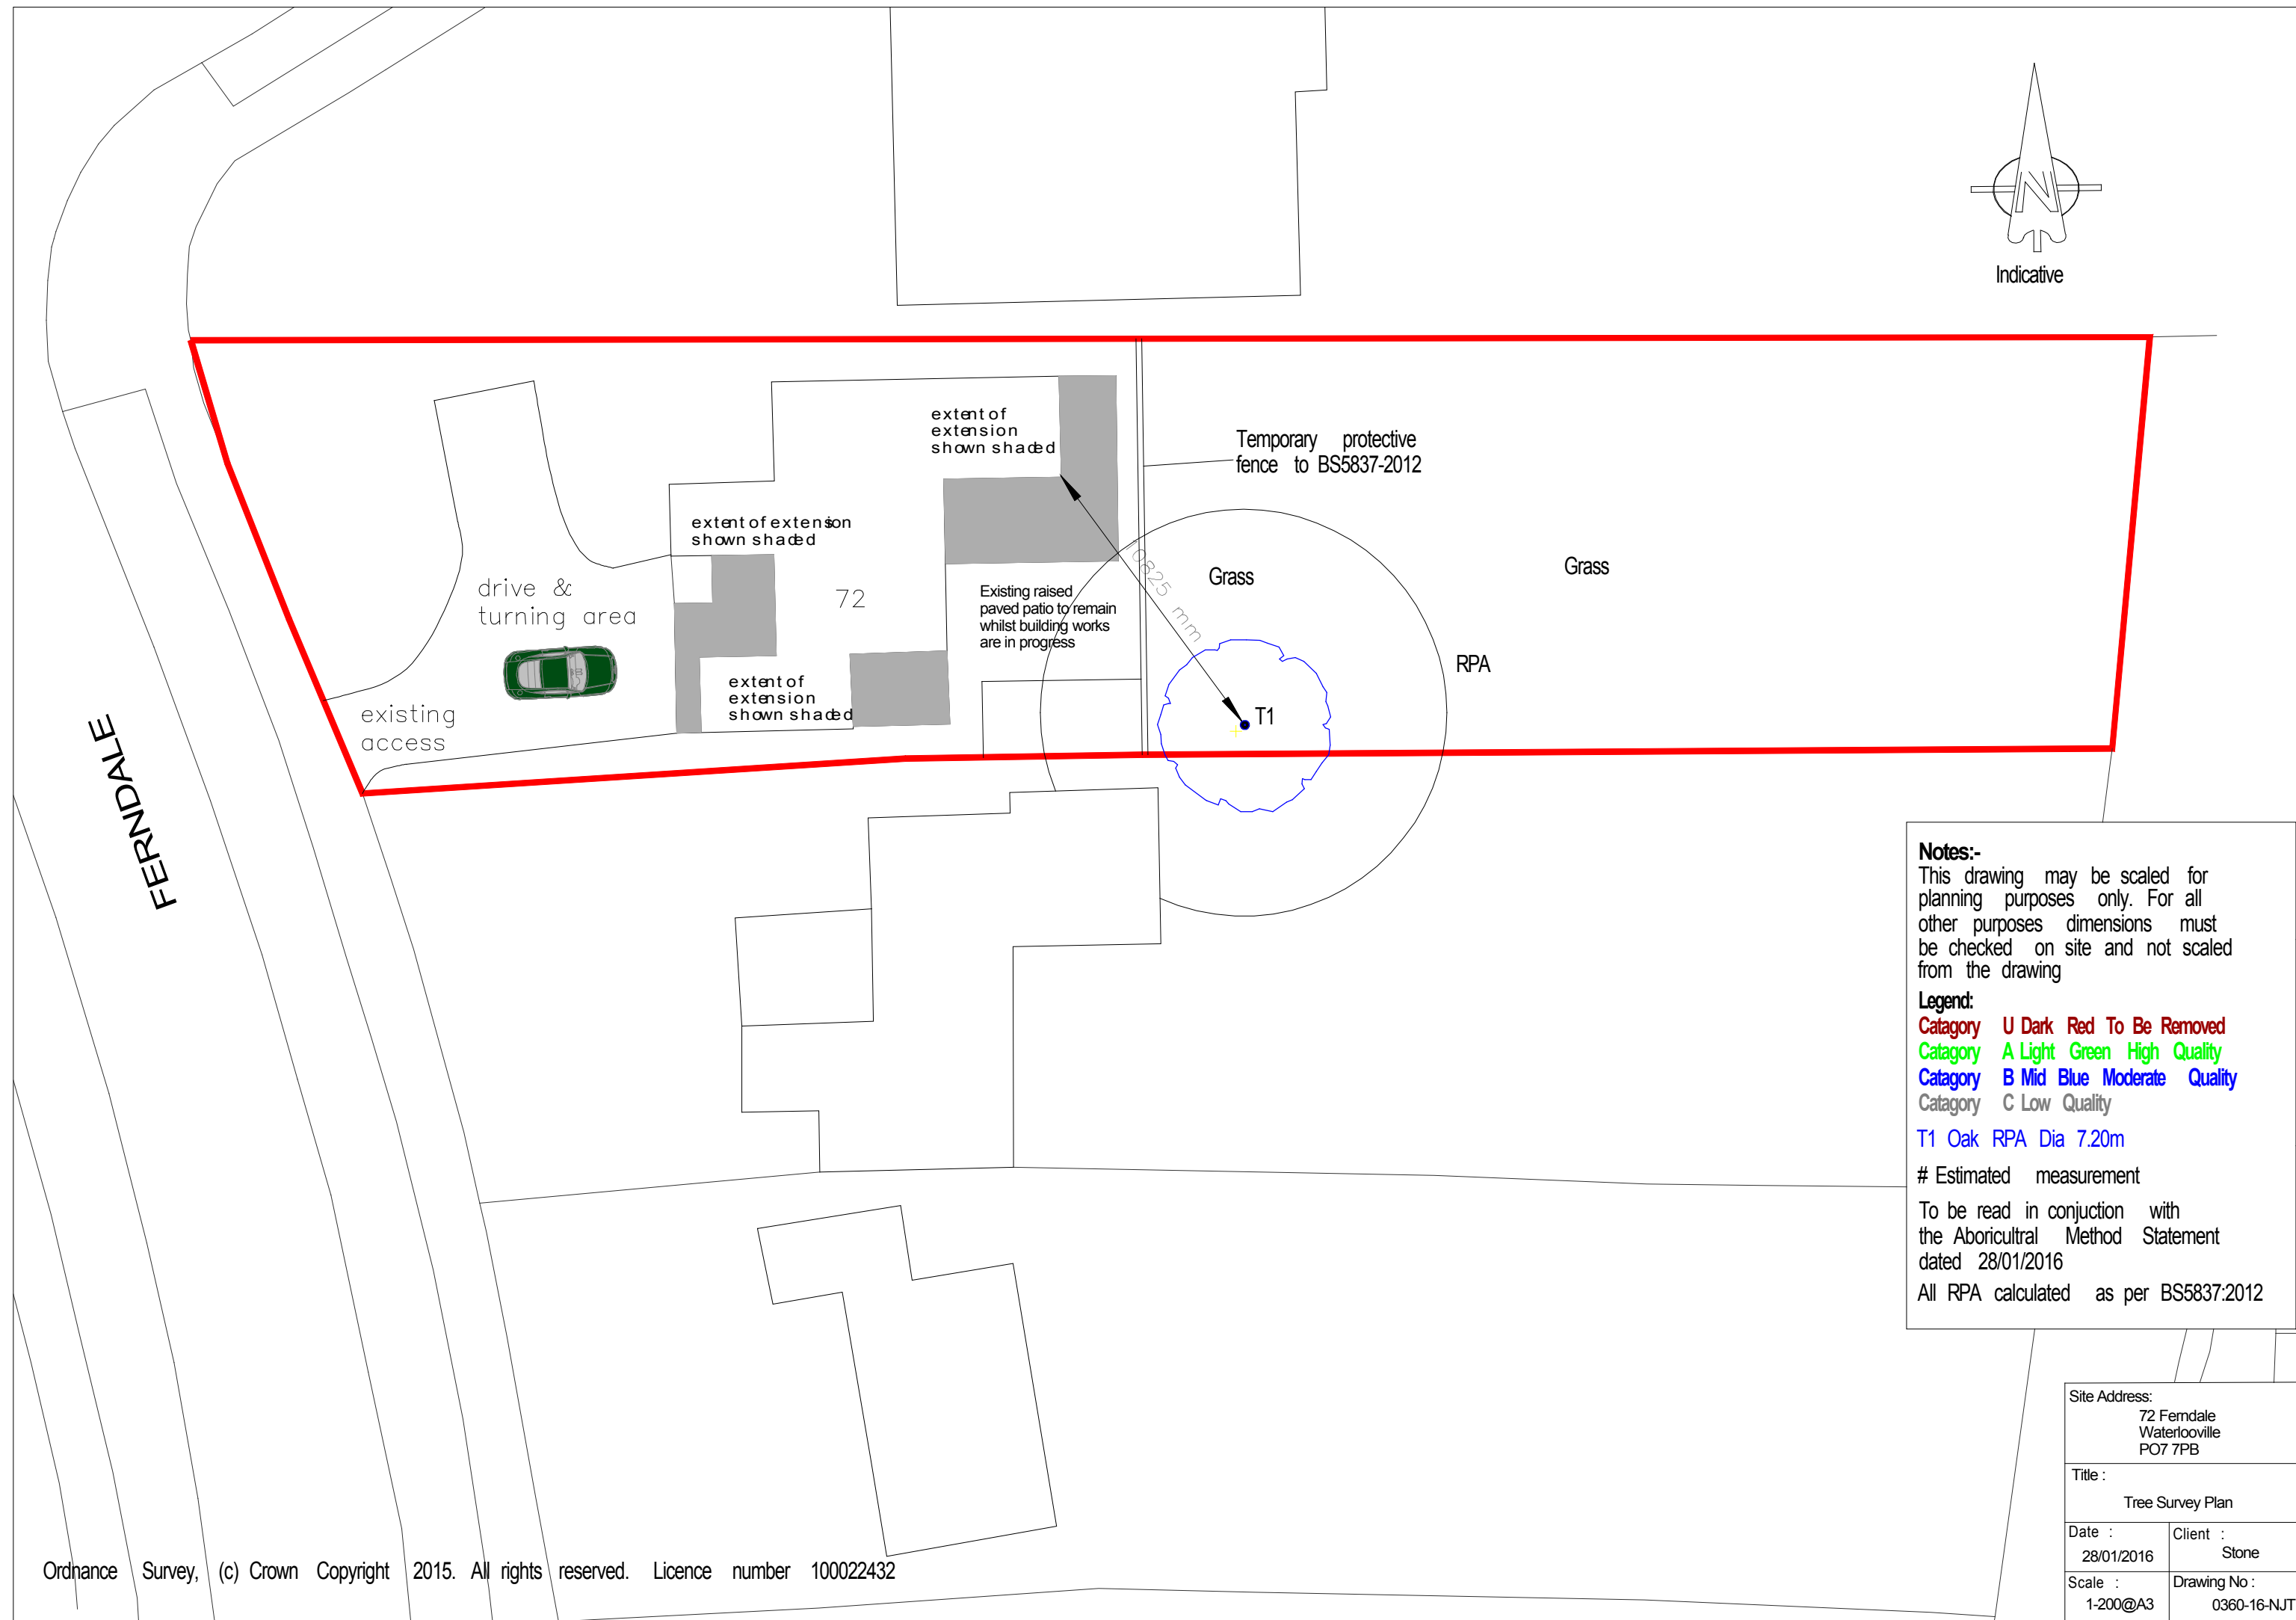

Notes:-
This drawing may be scaled for planning purposes only. For all other purposes dimensions must be checked on site and not scaled from the drawing

Legend:
Category U Dark Red To Be Removed
Category A Light Green High Quality
Category B Mid Blue Moderate Quality
Category C Low Quality

T1 Oak RPA Dia 7.20m
Estimated measurement

To be read in conjunction with the Arboricultural Method Statement dated 28/01/2016

All RPA calculated as per BS5837:2012

Site Address: 72 Ferndale Waterlooville PO7 7PB	
Title : Tree Survey Plan	
Date : 28/01/2016	Client : Stone
Scale : 1:200@A3	Drawing No : 0360-16-NJT