


Do not scale except for planning purposes. If in doubt - ASK.
All dimensions to be confirmed by site measurement and any discrepancies raised with Architect / Client.
© This drawing and the information therein is the property of the Architect and may not be copied without written permission.

Rev:	Date:	Amendment:
A	8 Sept 2014	ASHP added
B	24 Oct 2014	Window WT07 and 09 altered
C	19 Dec 2014	Rear external walls repositioned 200mm
D	05 Jan 2015	Rear windows revised
E	16 Jan 2015	Minor adjustment to rear side wall to avoid cold bridge
F	19 Jan 2015	Minor adjustment to rear wall to avoid cold bridge
G	12 March 2015	Alteration to rear windows

REAR (North) ELEVATION
1:50

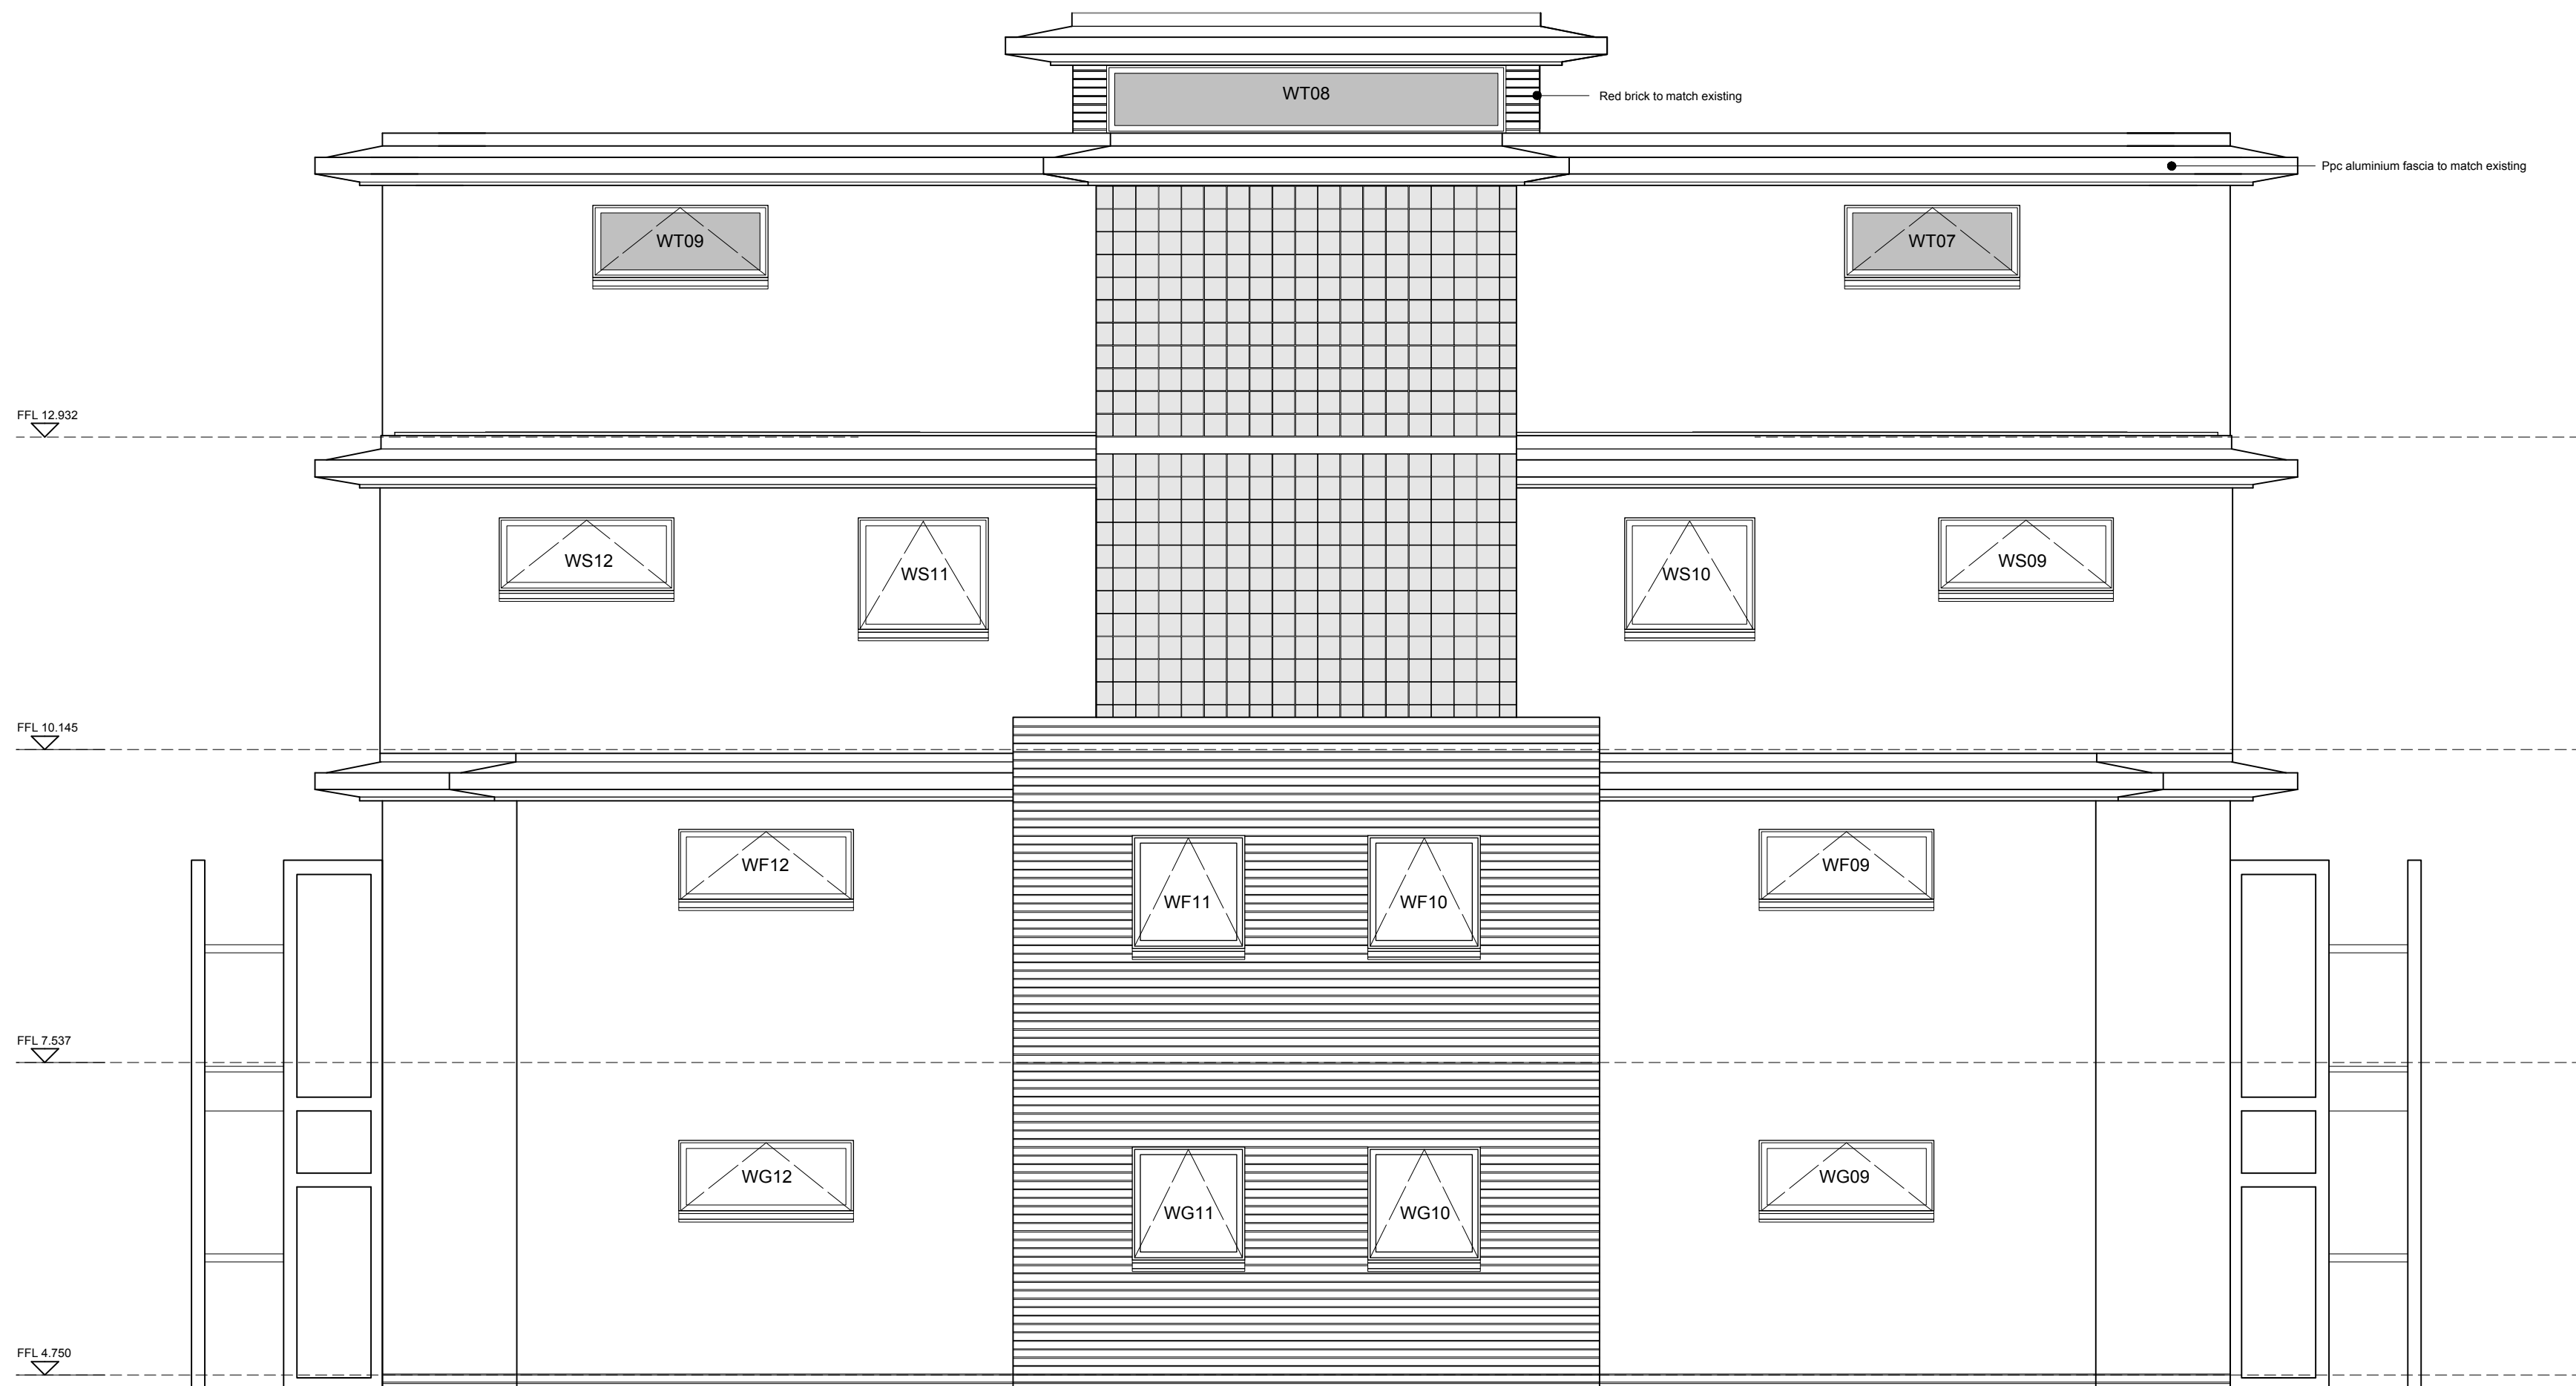

SIDE (West) ELEVATION
1:50



Project			
Proposed Alteration to Approved Apartments 386 Sea Front, Hayling Island, PO11 0BD			
Client			
B & A Properties Ltd			
Drawing:			
GA Elevations (Rear and Side)			
Scale:	Date:	Drawn:	plum architects
1:50 @ A1	June 2013	RMB	
Drawing no:	Rev:		
PA11-108:53	G		
A: 1 Victoria Square Lee-on-the-Solent Hants PO13 9NB T: 02392 55 66 40 E: studio@plumarchitects.co.uk			