
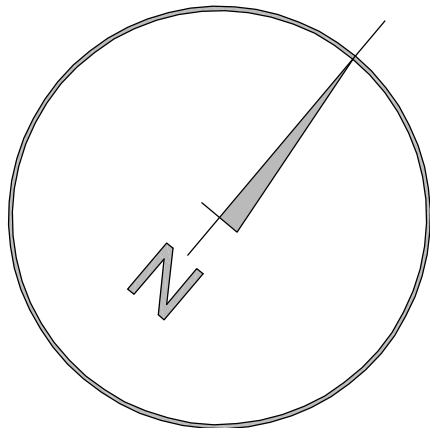


Existing Layout: 178 spaces

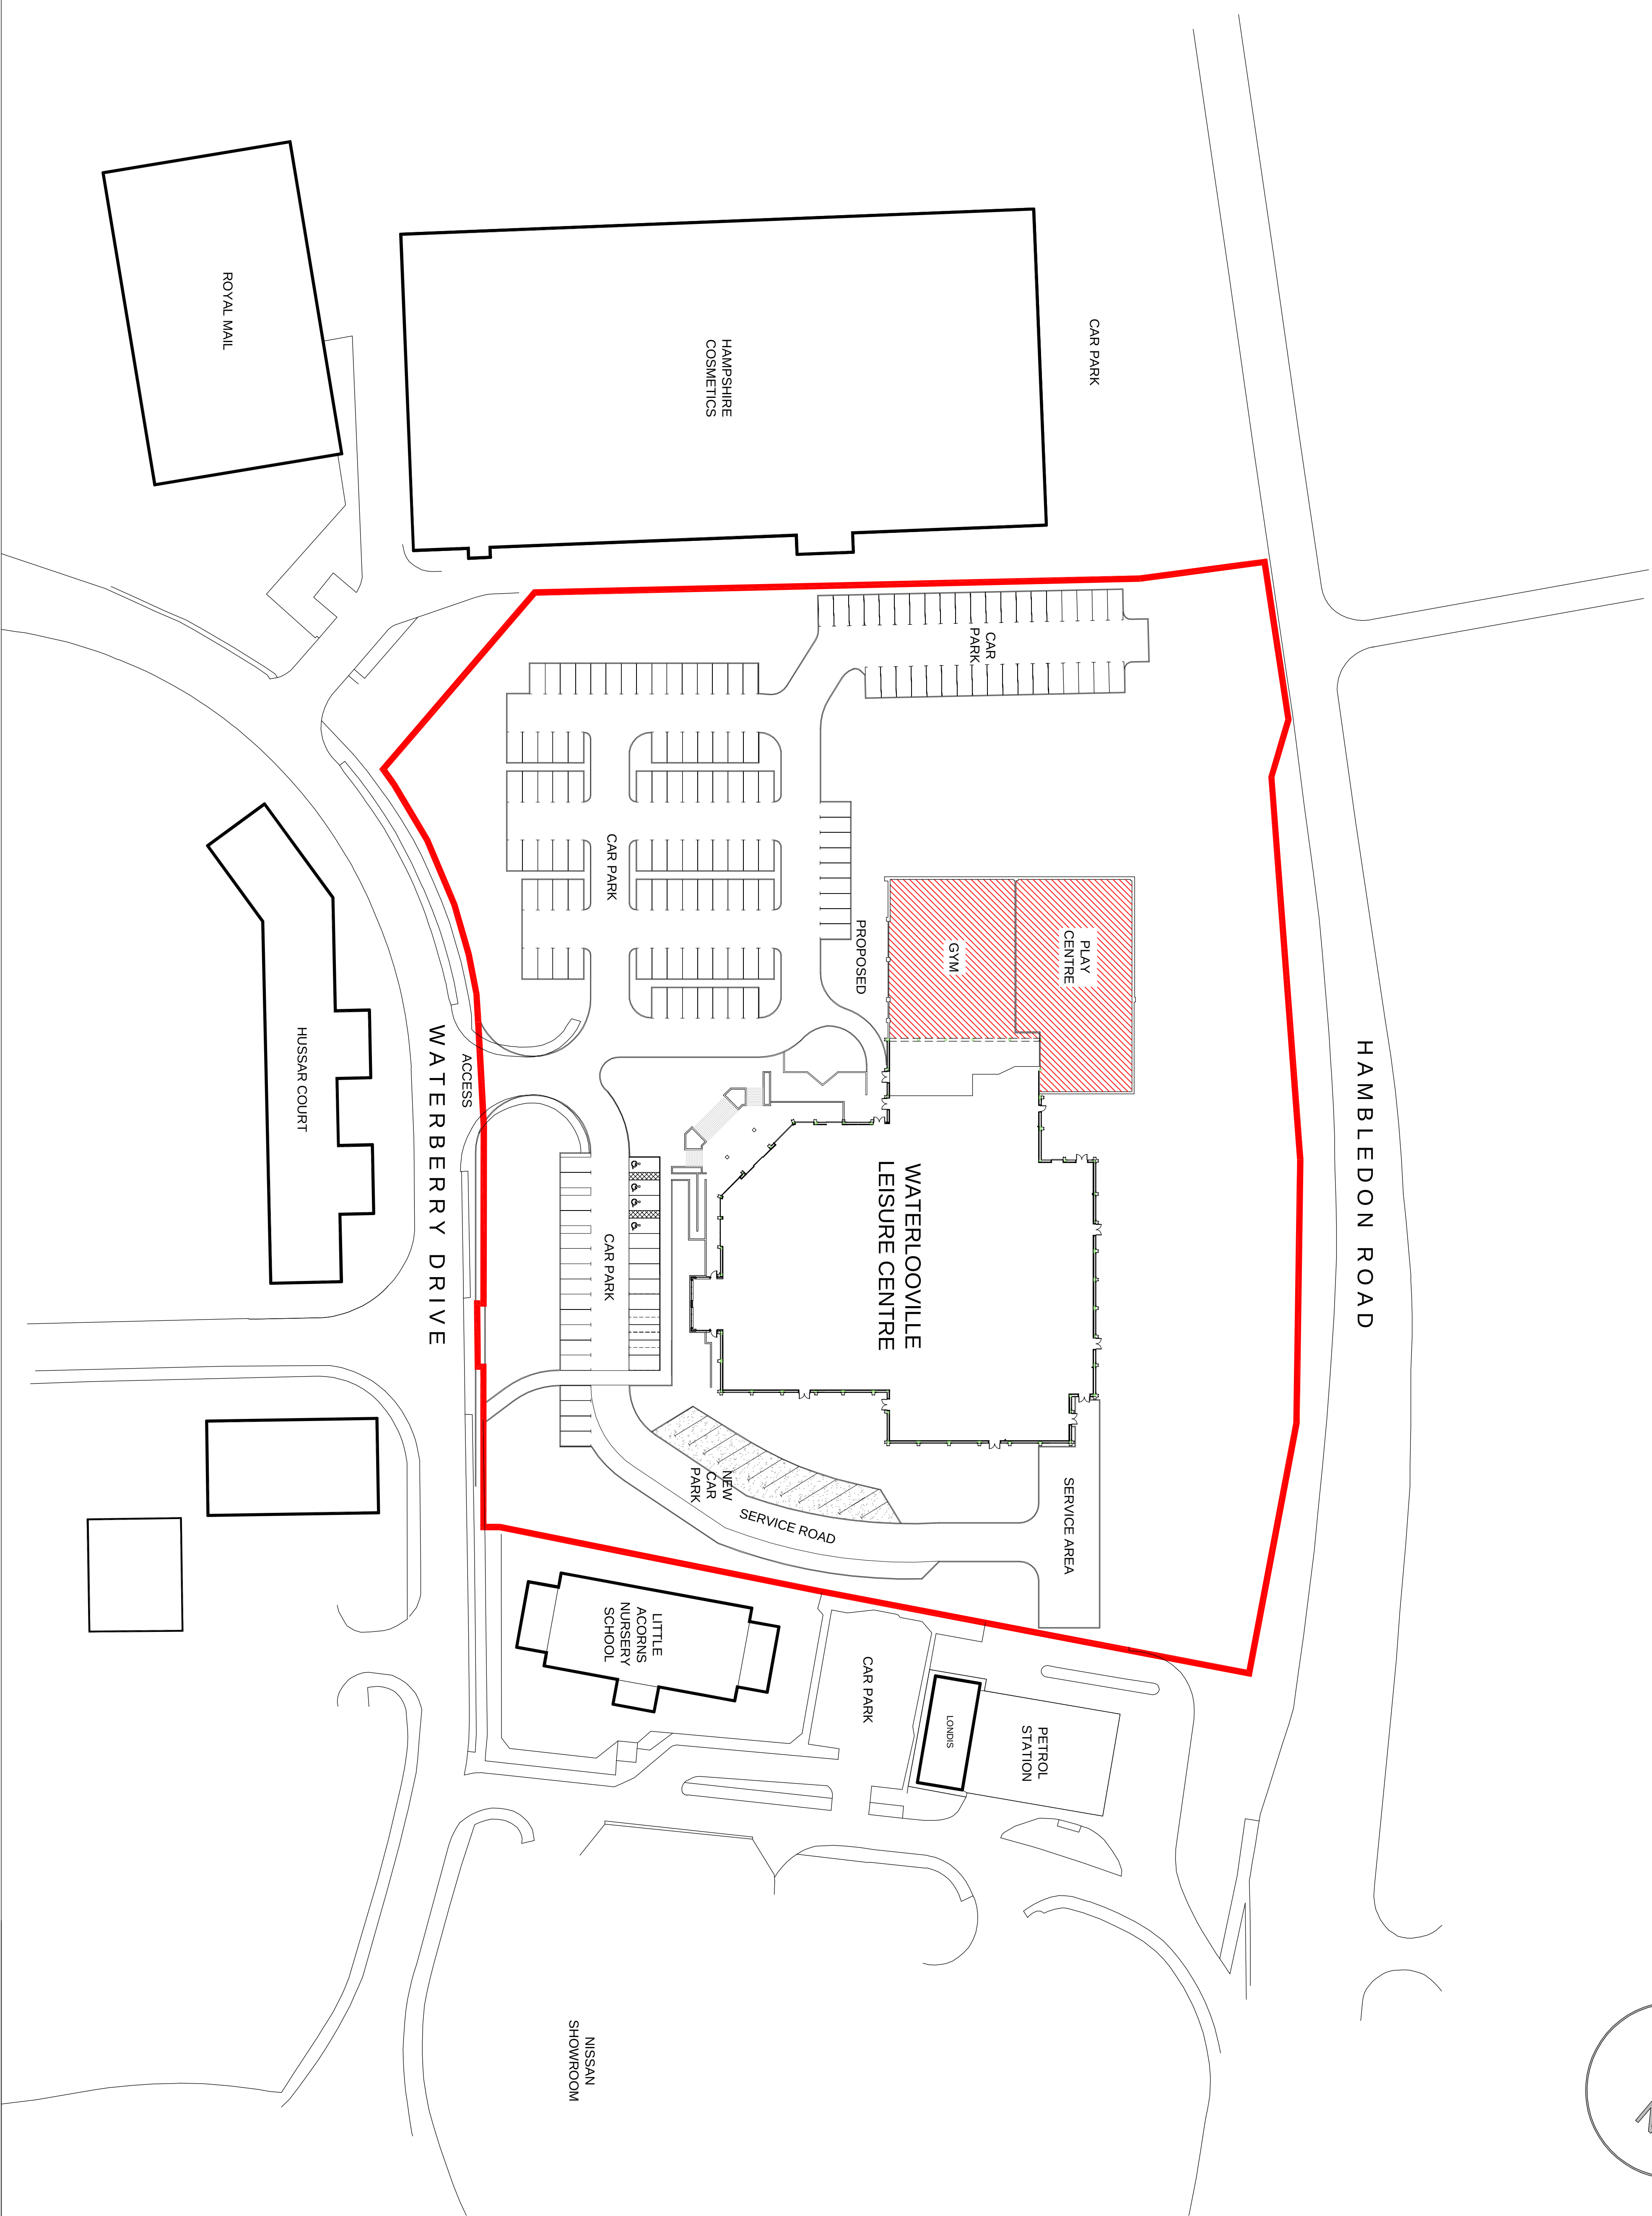


notes
this drawing is the copyright of the **pdp architecture llp** and must not be reproduced in whole or part or used for the execution of works without their permission.
all dimensions to be checked on site prior to commencement of construction works and the architect notified of any discrepancy.
figured dimensions are to be used in preference to scaled dimensions.
no deviation from this drawing will be permitted without prior consent of the architect.
all drawings are prepared subject to a full measured and structural survey of the buildings and site.
all structural work is subject to the appointment of a structural engineer to confirm and agree the structural proposals.
os promap licence no. 100020448.

health & safety:
exceptional risks involving specific methods of construction or exceptional maintenance issues:
NO SIGNIFICANT RISK

revision notes		
Scale width: 50 mm @ A1 - 25 mm @ A3		
revision	notes	date
A	New car park revised	26.08.14 jg
B	Materials added	16-09-14 HM
C	Car Parking Revised	10-11-14 HM

client	Horizon Leisure Centres

PLANNING

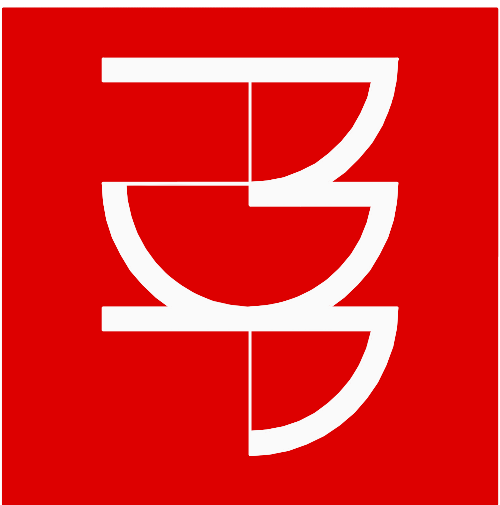

pdp architecture llp
chartered architects town planning
interior design consultants
2 beechworth road havant
hamshire po9 1ax
tel 023 9248 1100
fax 023 9247 5050
email pdp@pdp-architects.co.uk
www.pdp-architects.co.uk

project
Waterloo Leisure Centre
Gym Extension
Existing Parking Plan

drawn	CME	checked
date	Feb'15	status
al scale	a3 scale	PLANNING
1:500	1:1,000	27921-PD700 C