




**ROAD 1
LONG SECTION
scale: H 1:200
V 1:50**

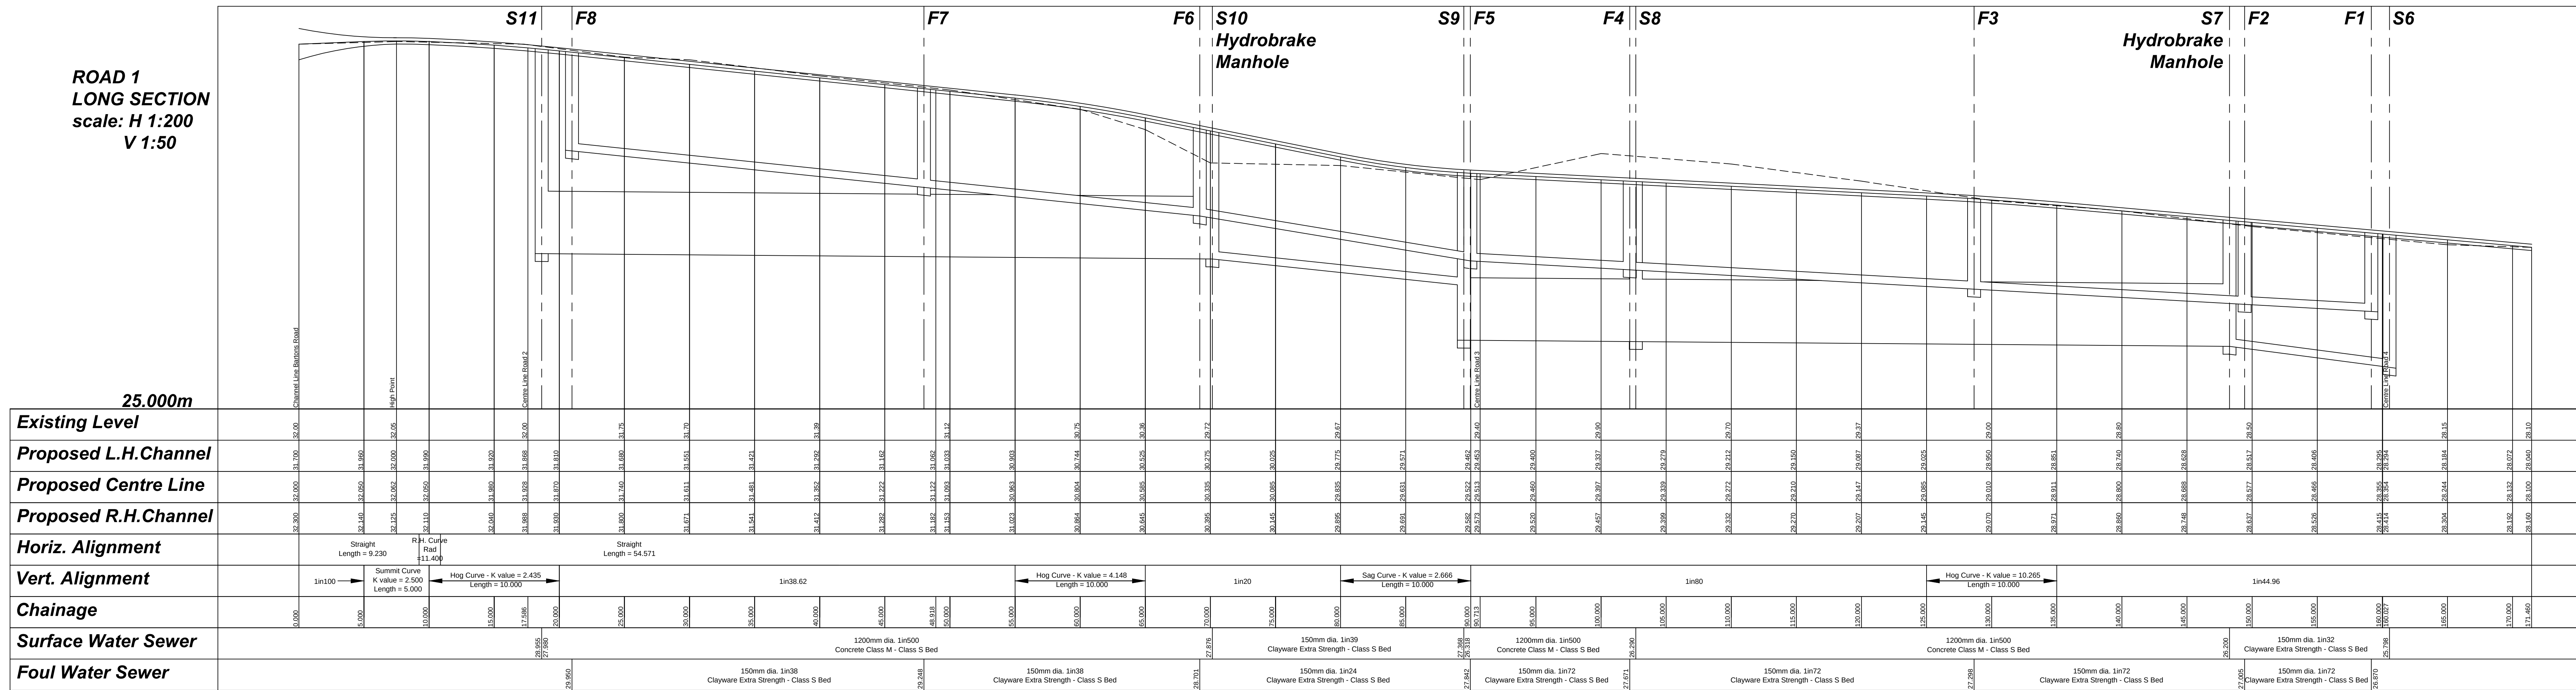


**ROAD 2
LONG SECTION
scale: H 1:200
V 1:50**

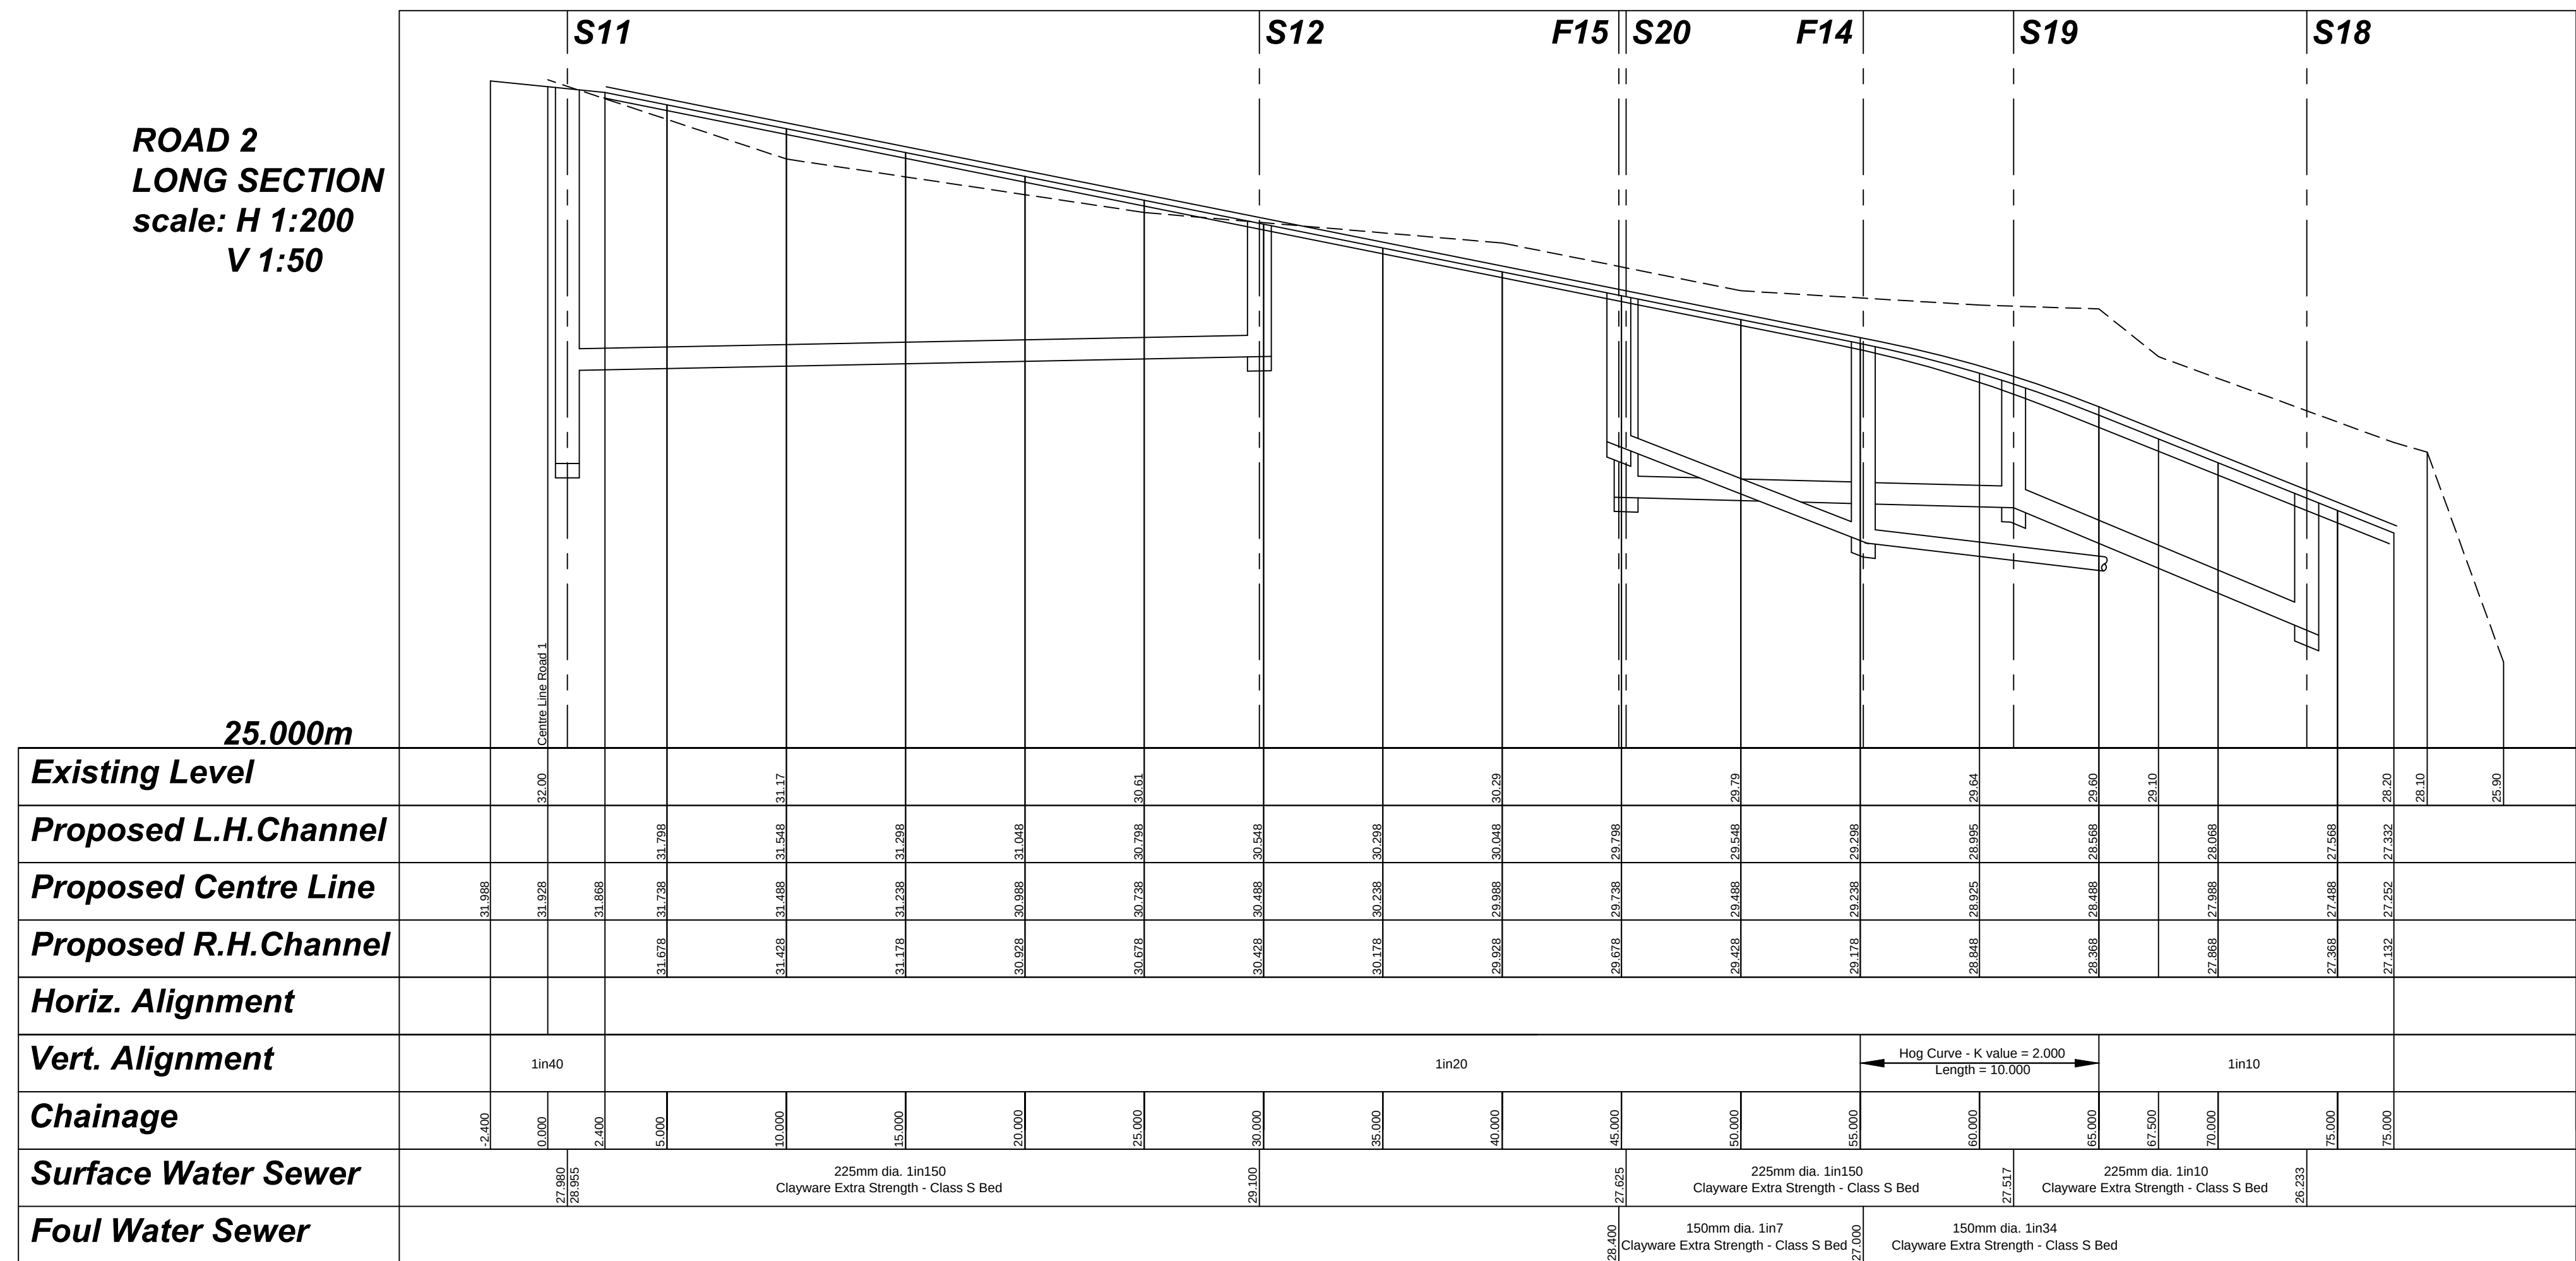

**ROAD 3
LONG SECTION
scale: H 1:200
V 1:50**

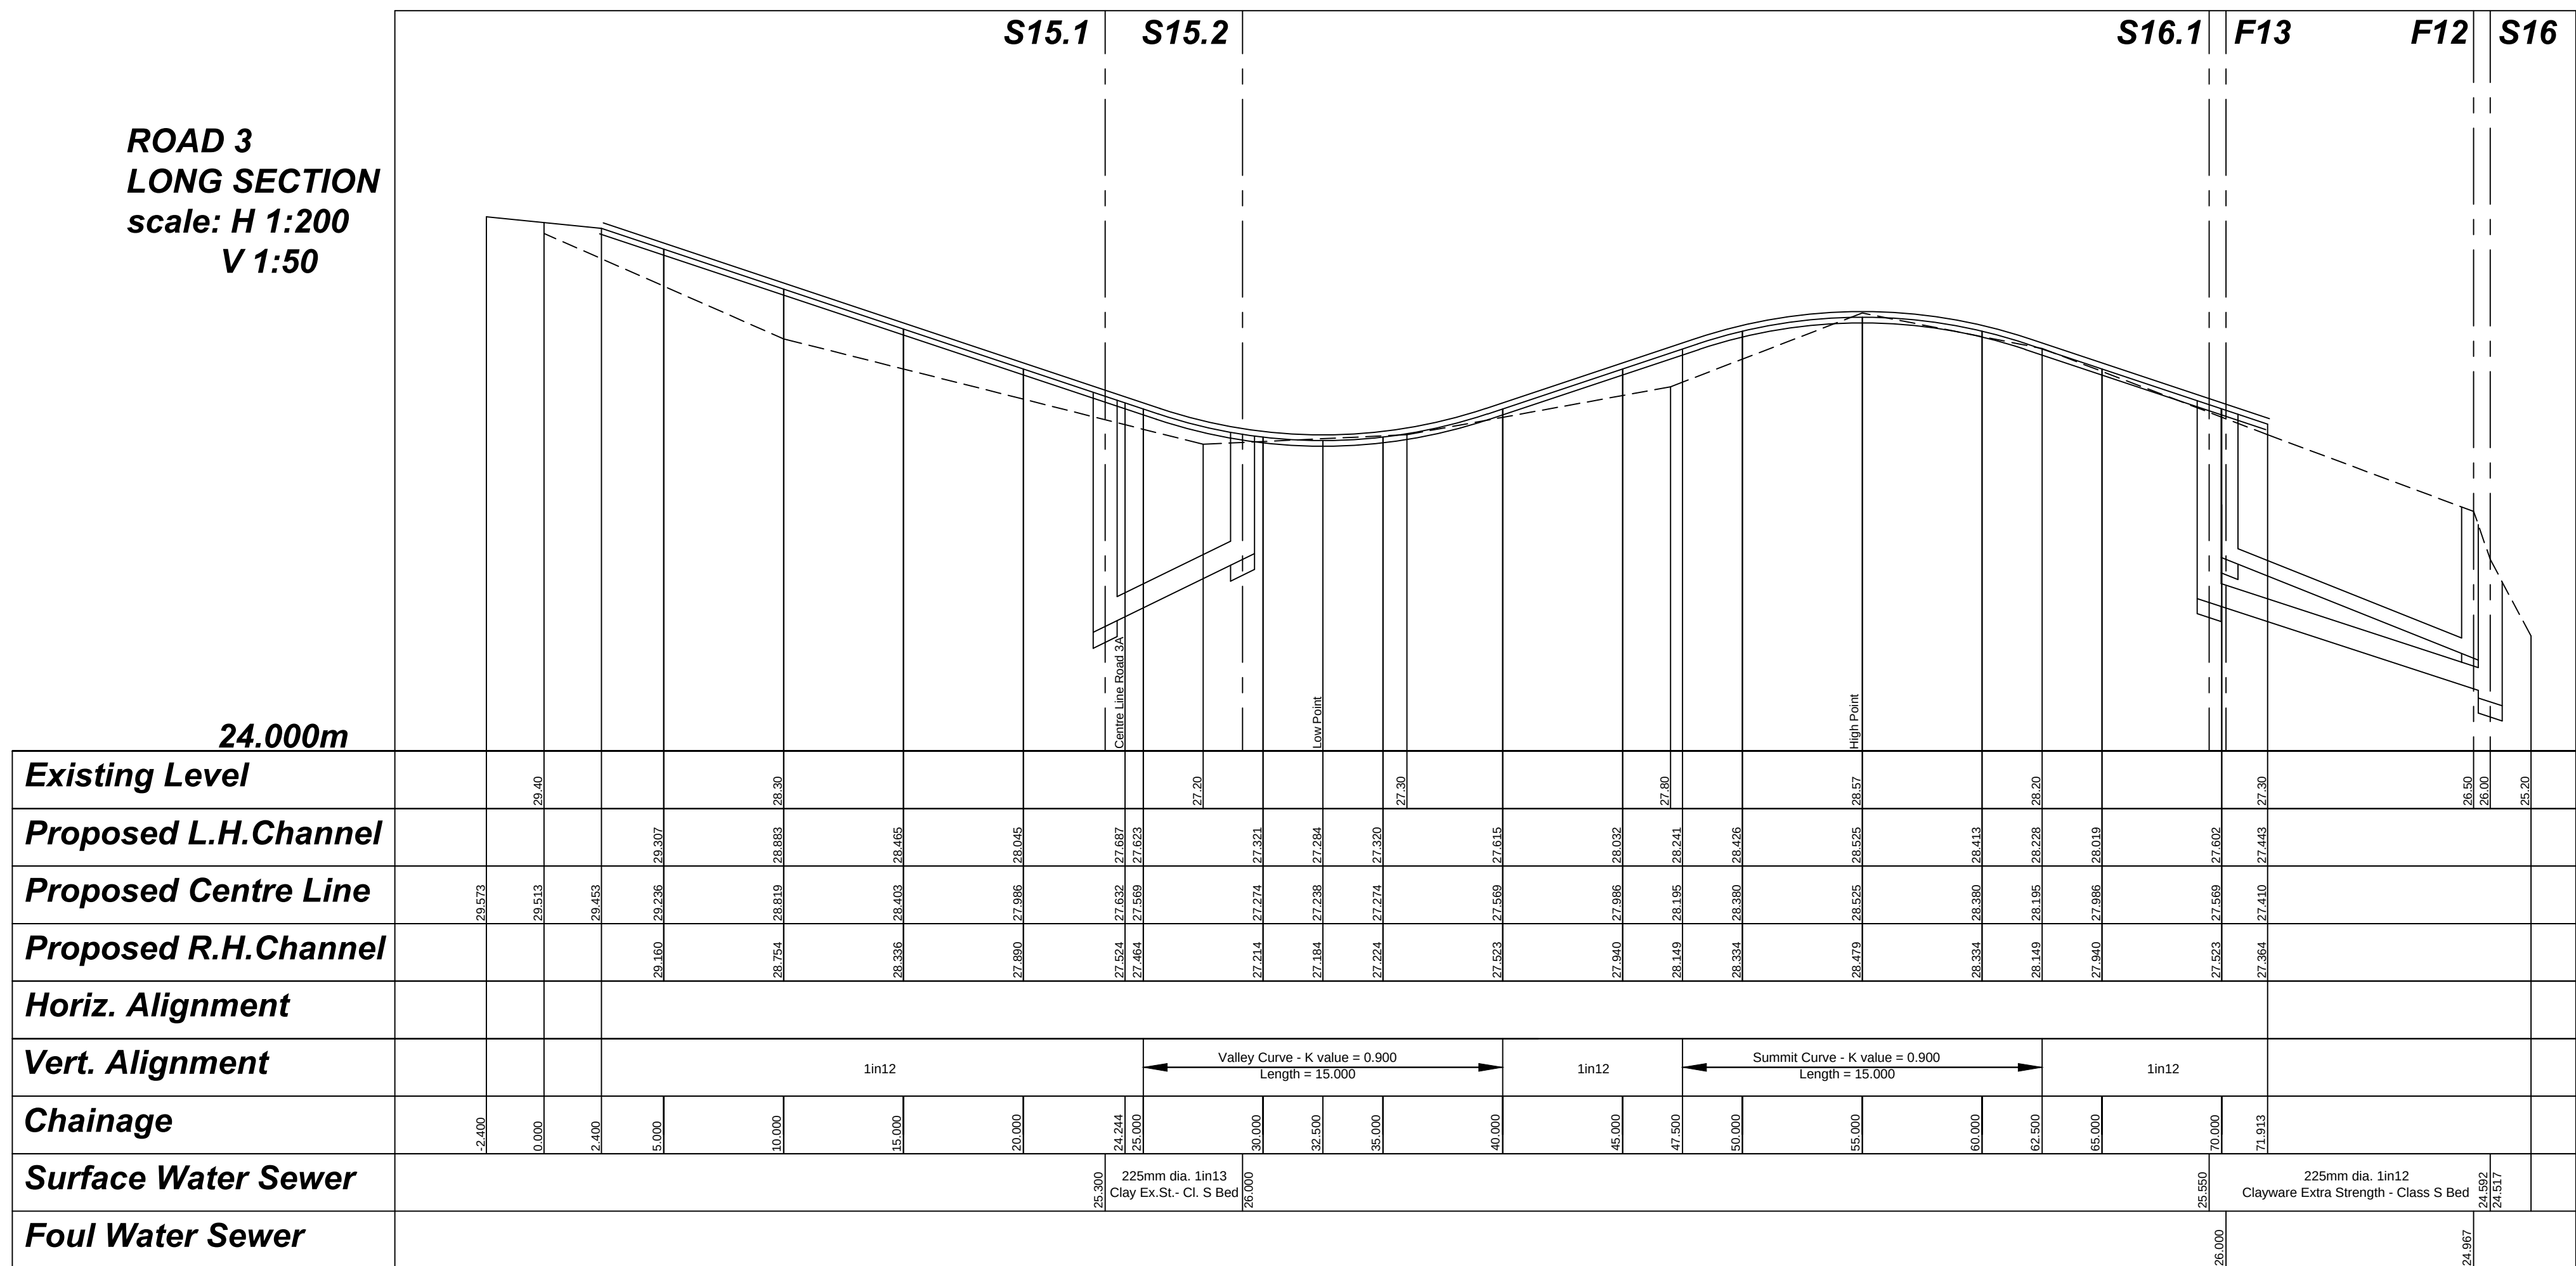

**ROAD 4
LONG SECTION
scale: H 1:200
V 1:50**

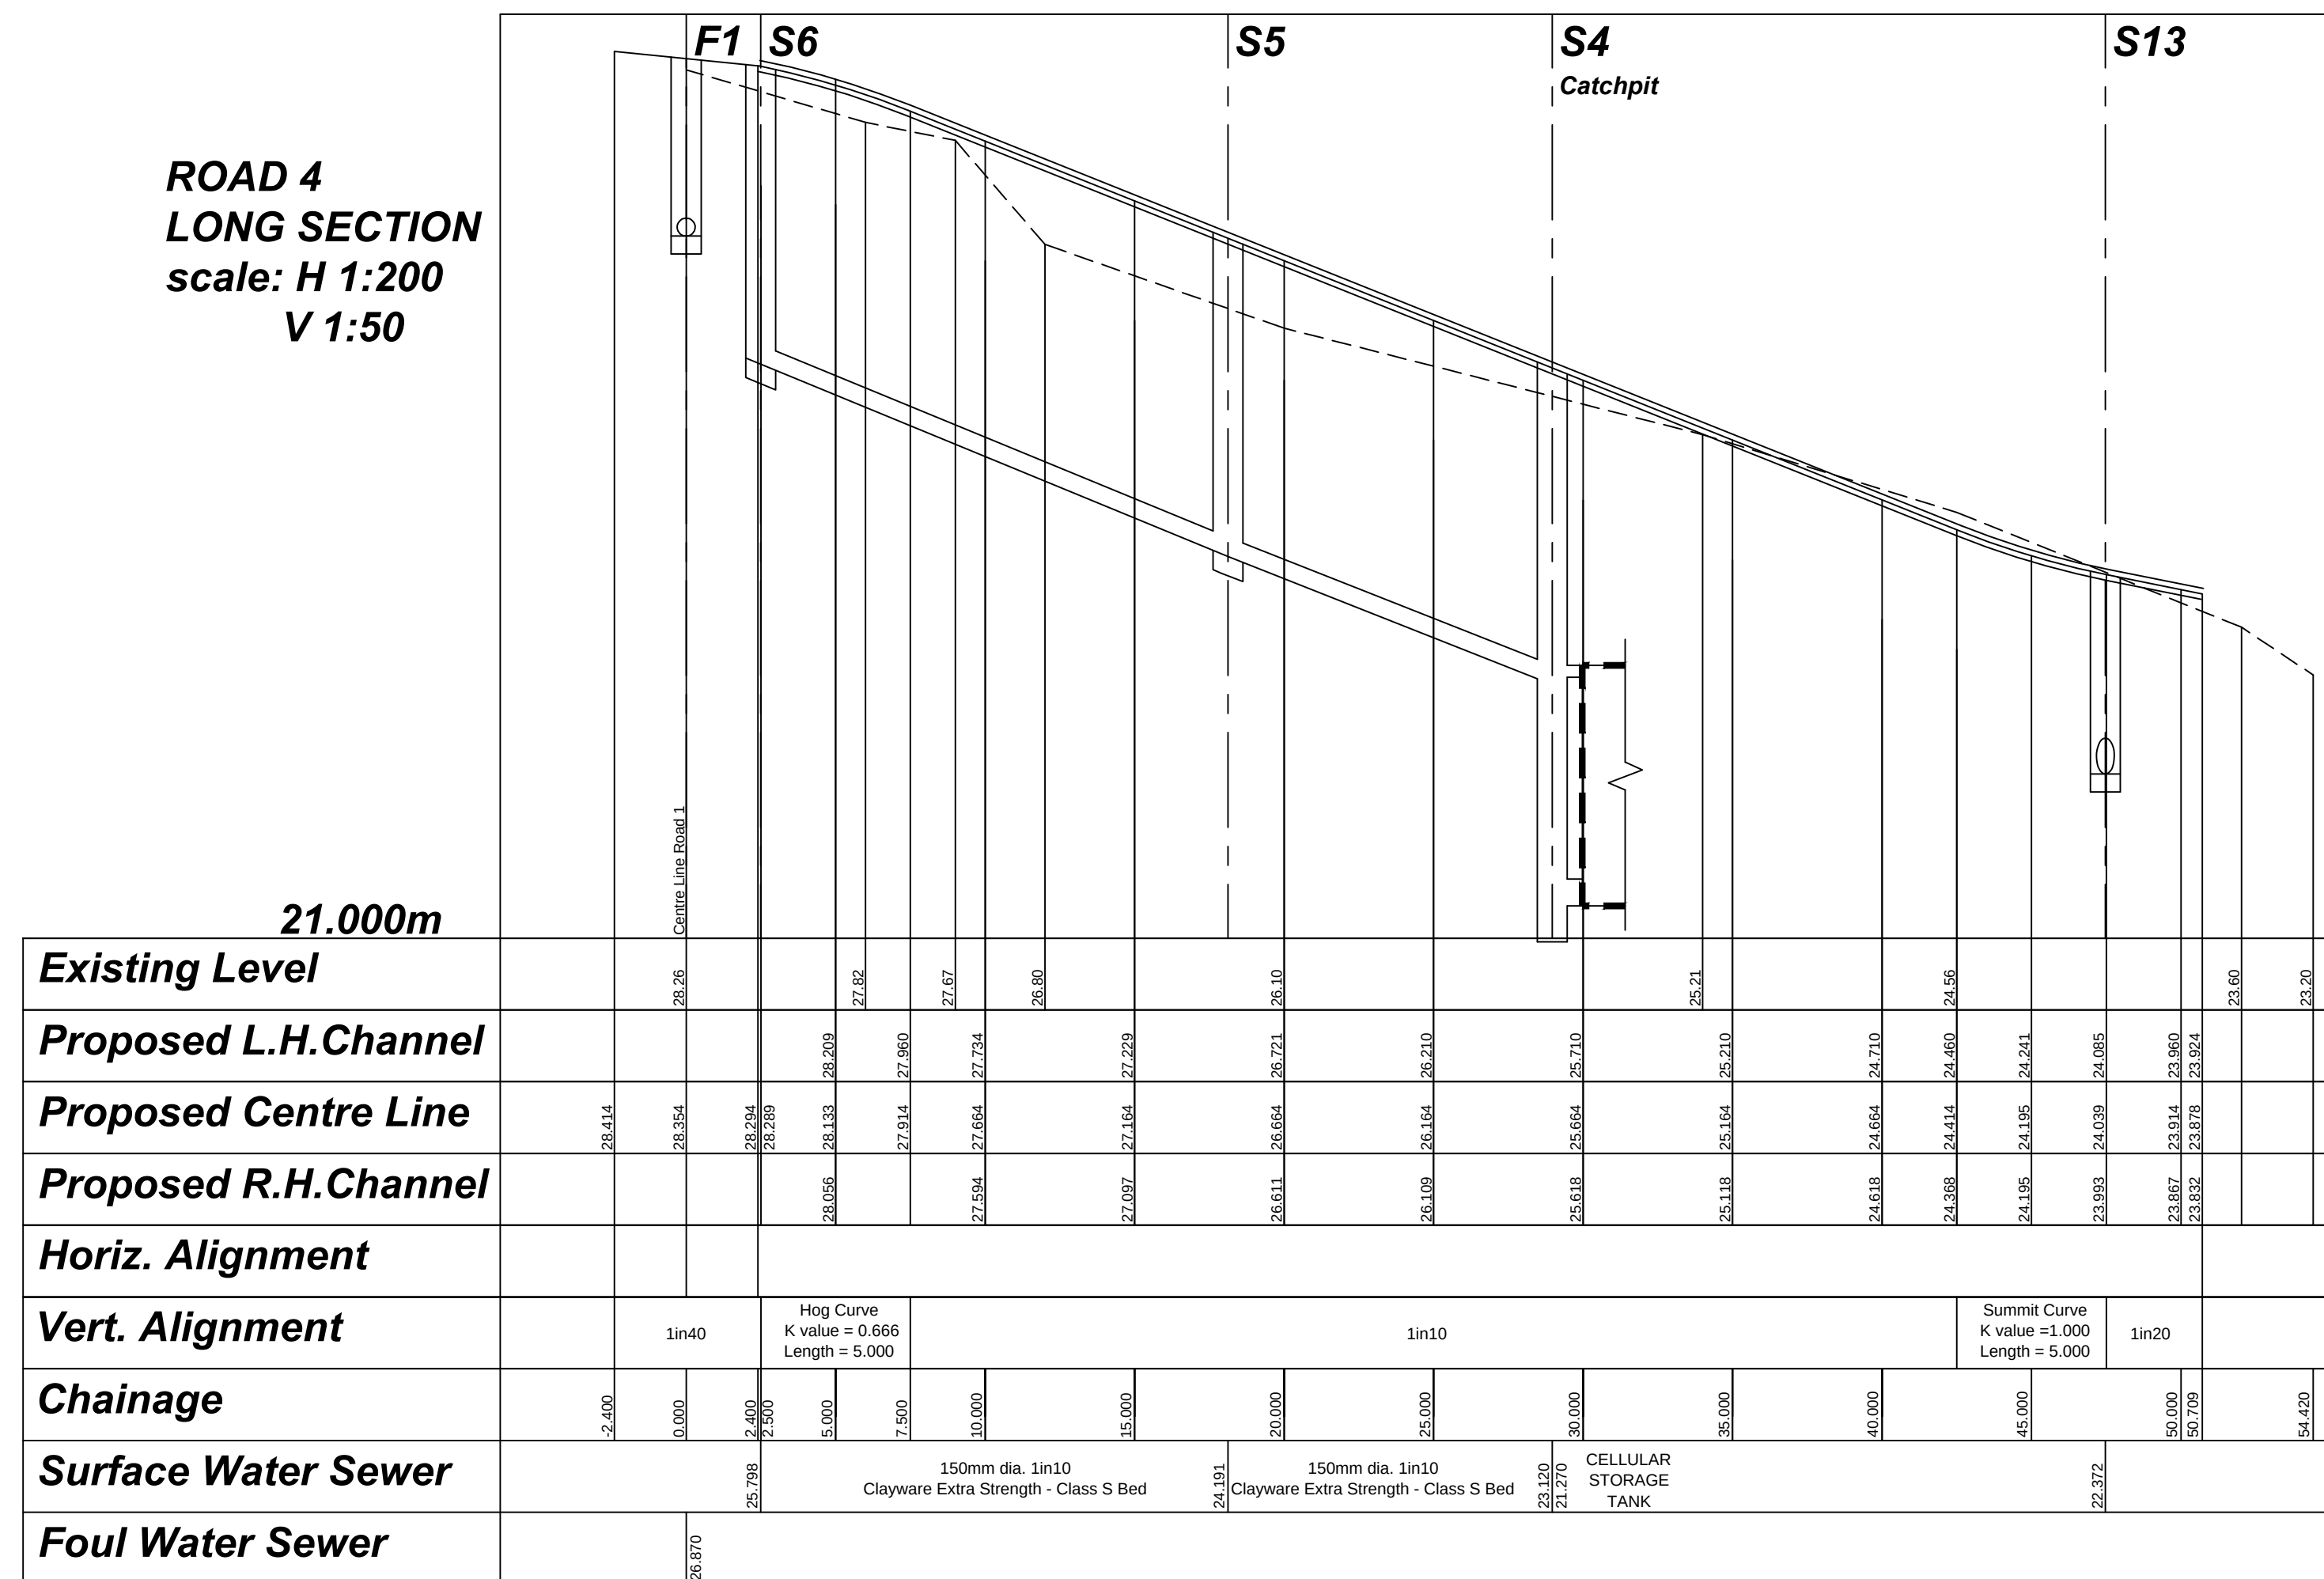

**ROAD 3a
LONG SECTION
scale: H 1:200
V 1:50**

