



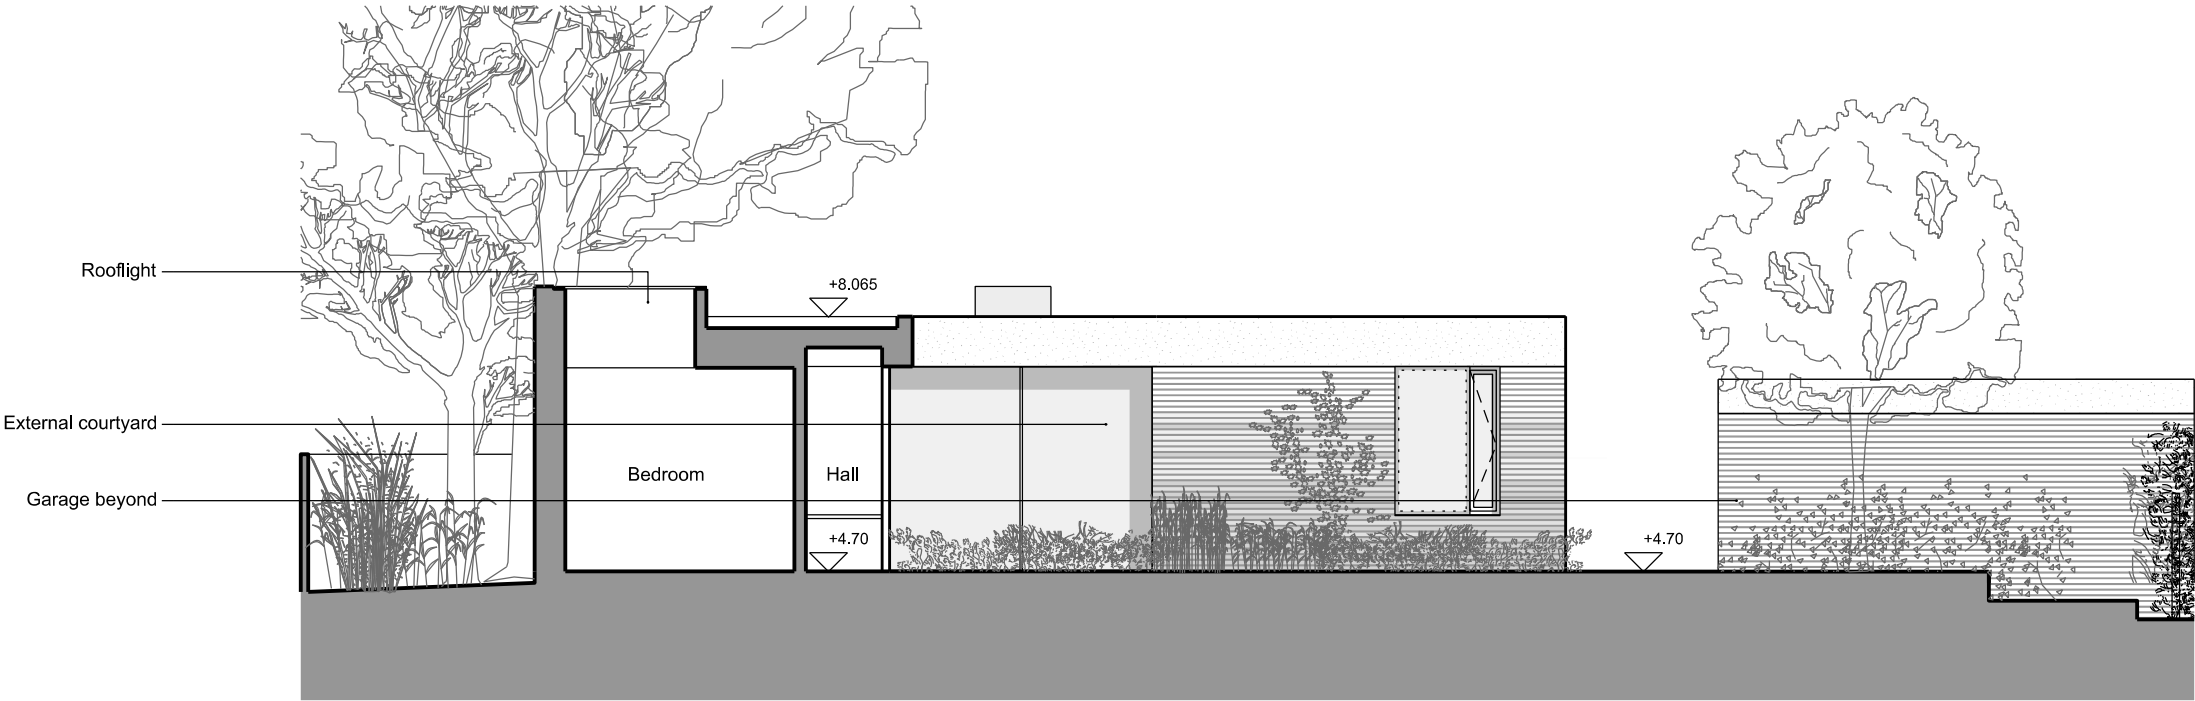

01 | NORTH INTERNAL COURTYARD ELEVATION
PL09 |

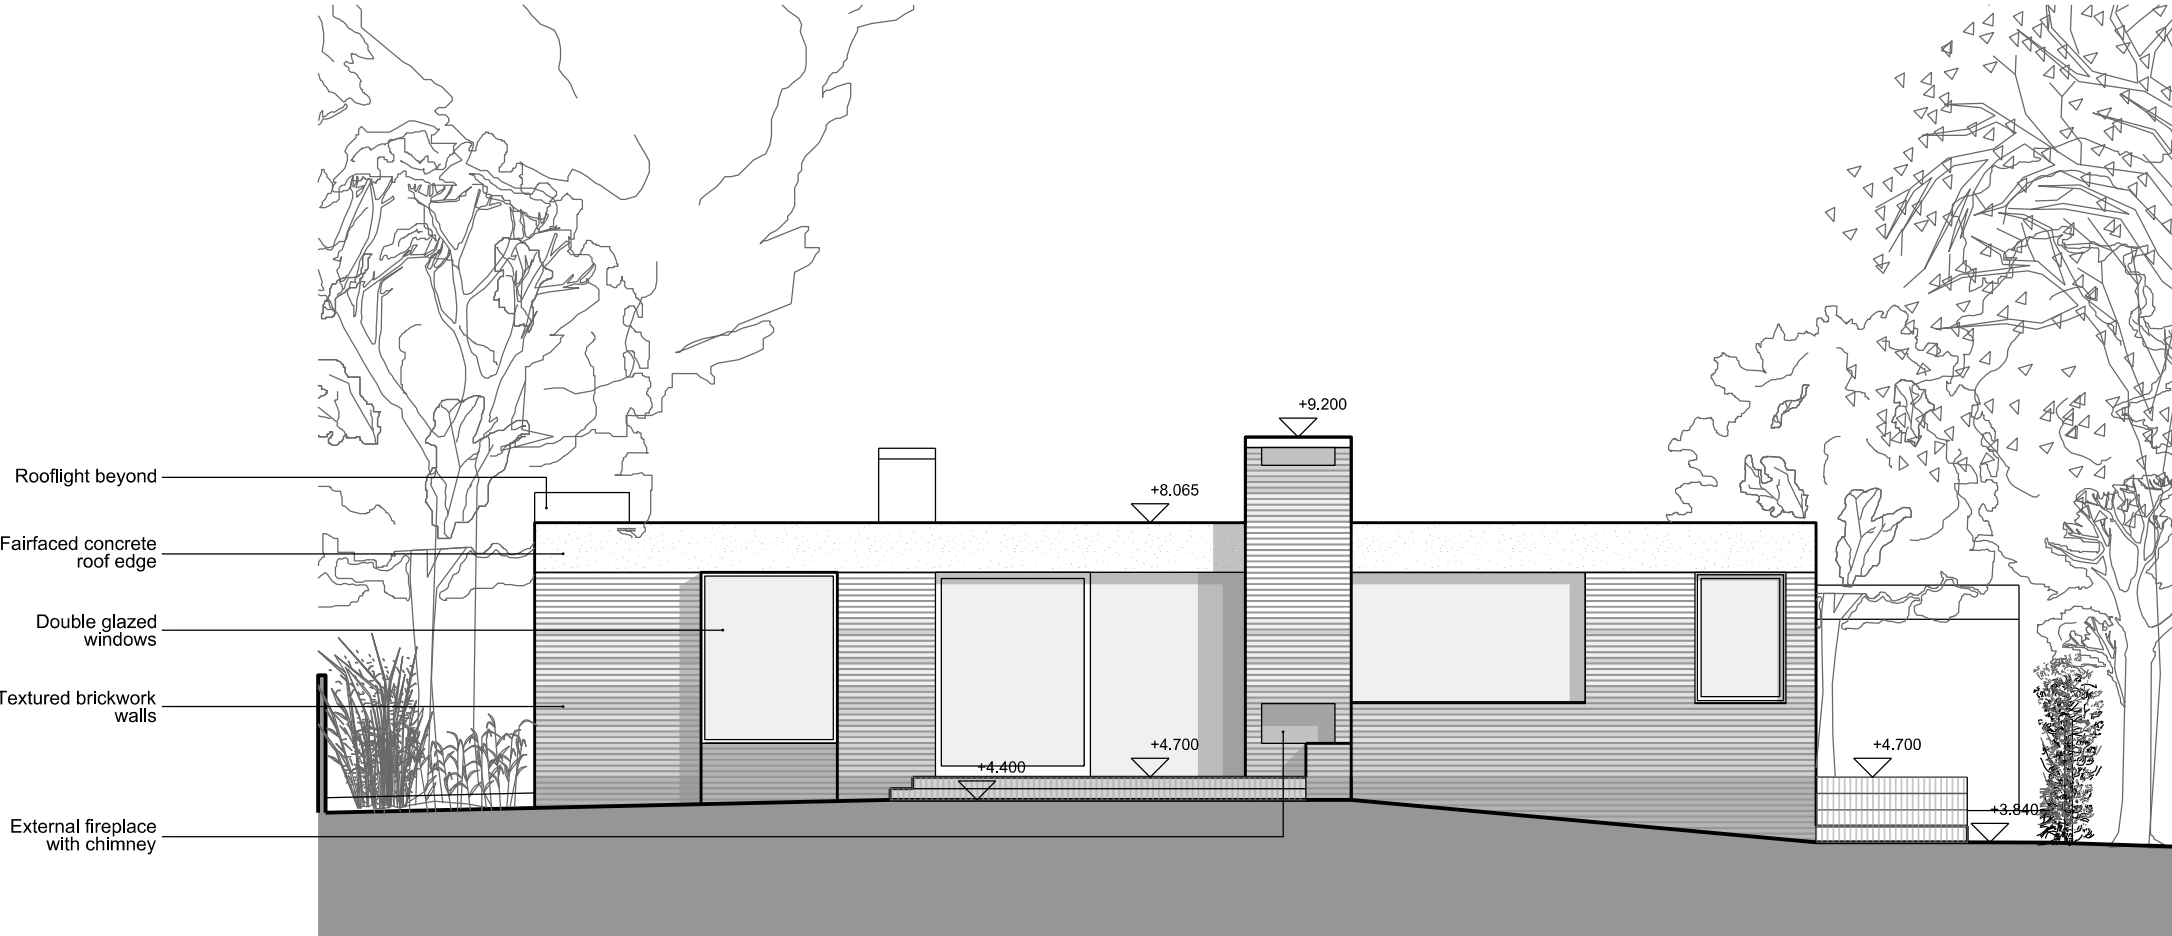

02 | NORTH ELEVATION
PL09 |

