




Proposed South East Elevation 1:50




SE Elevation Existing 1:100




Proposed North West Elevation 1:100

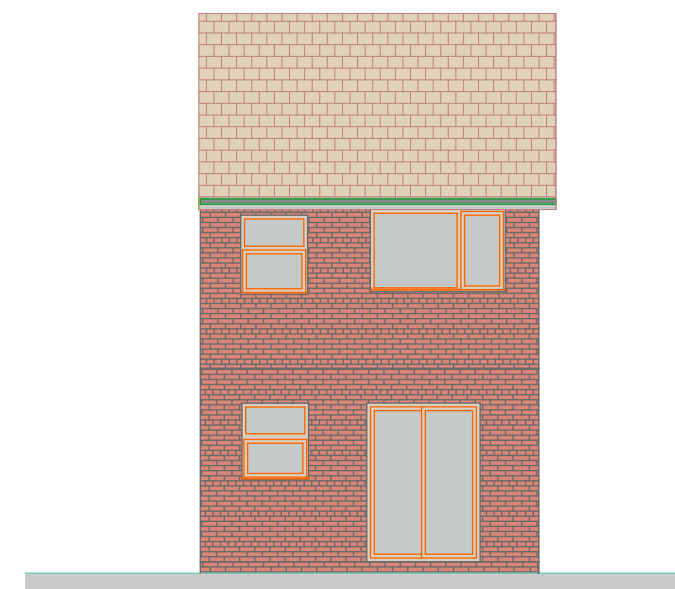


NW Elevation Existing 1:100

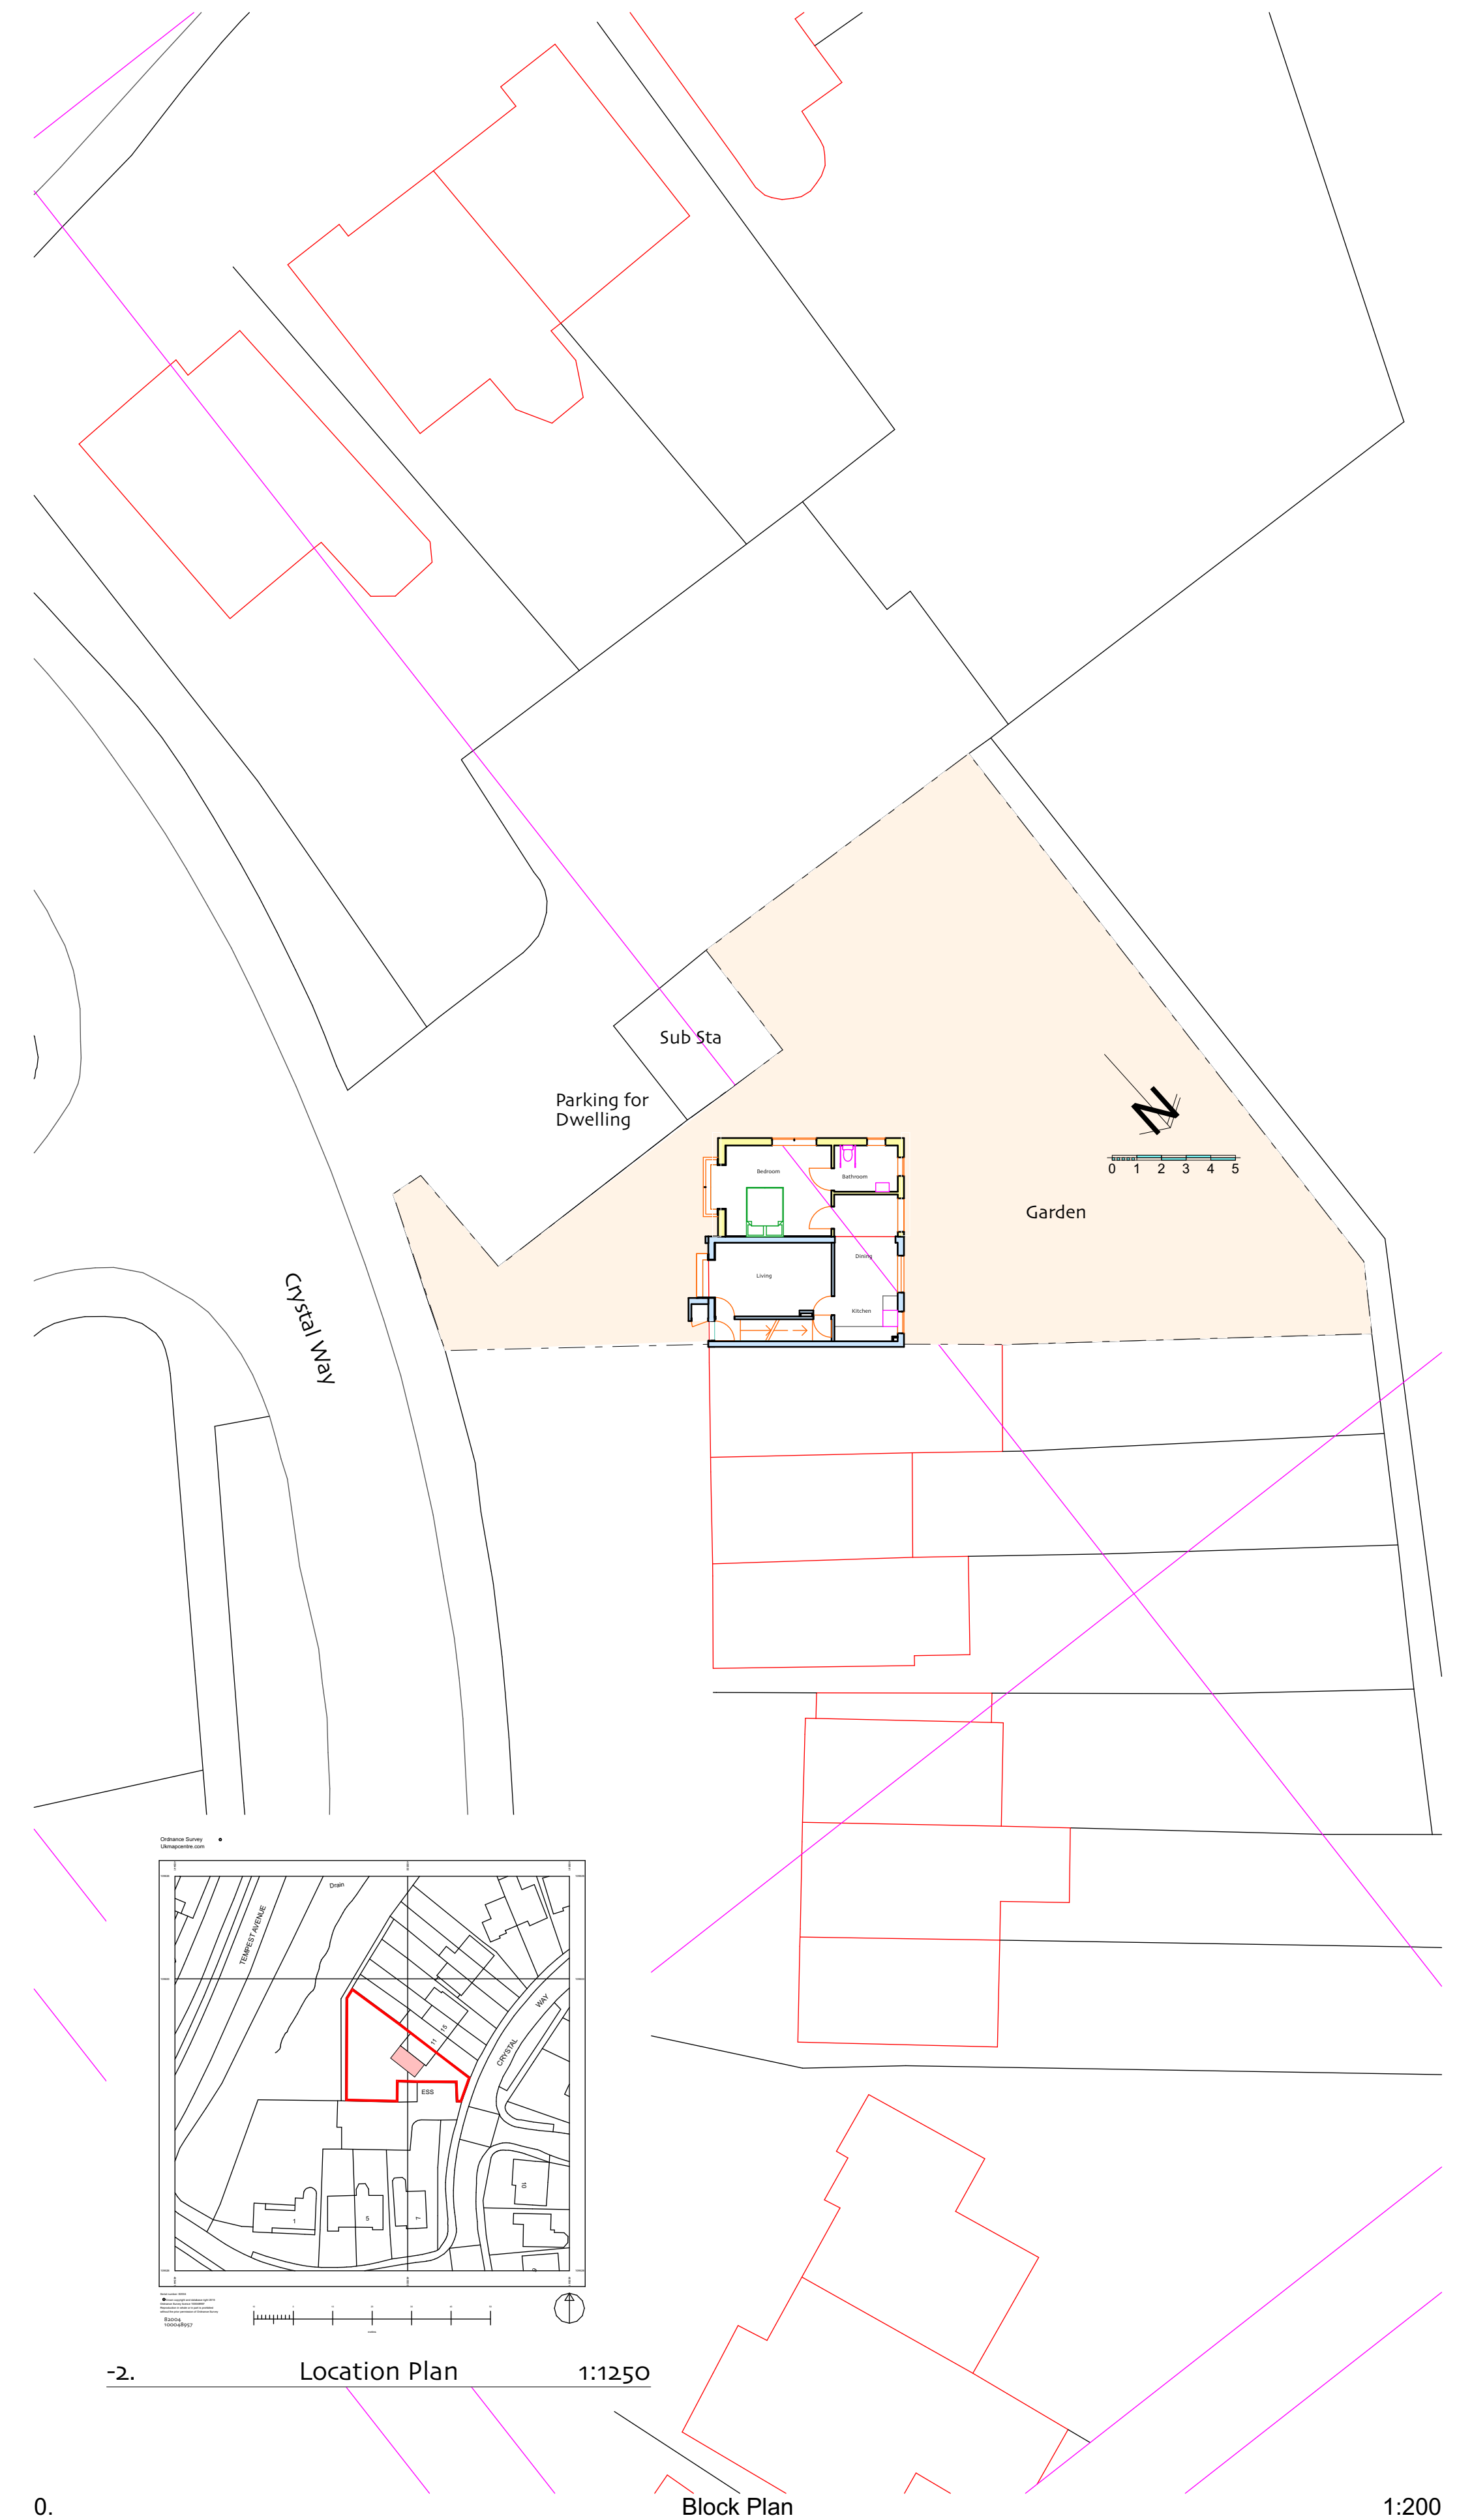


Location Plan 1:1250

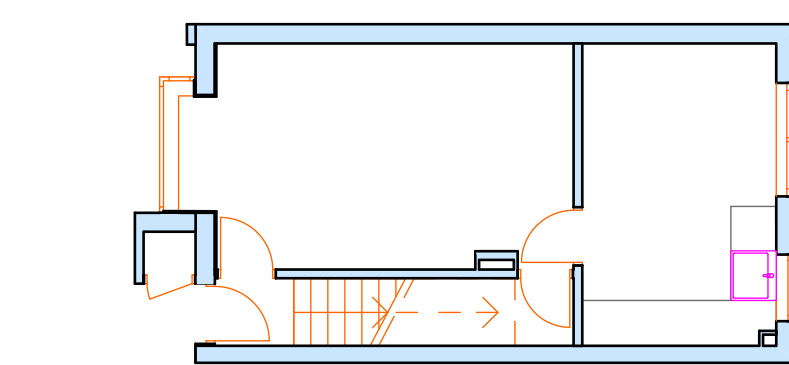


Ground Floor Existing 1:100

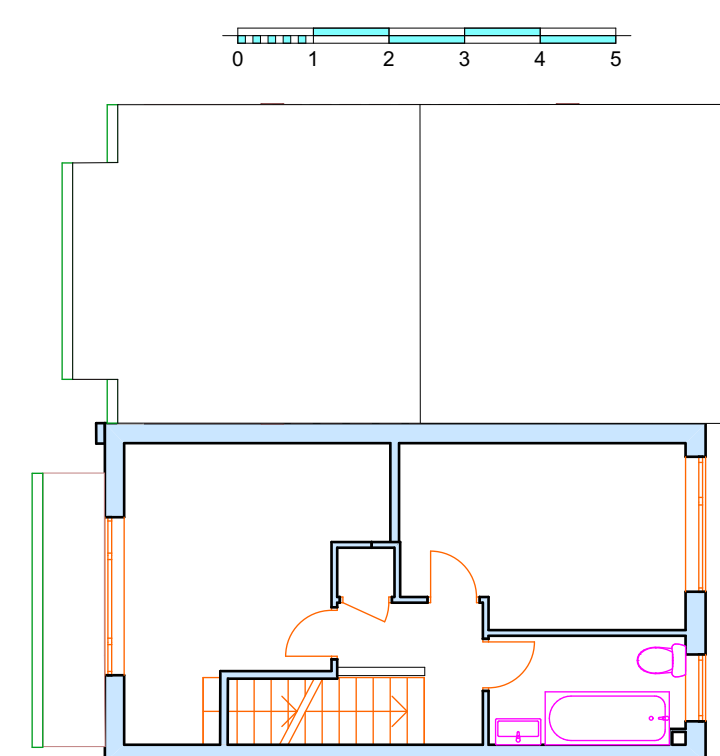


First Floor Unaltered 1:100

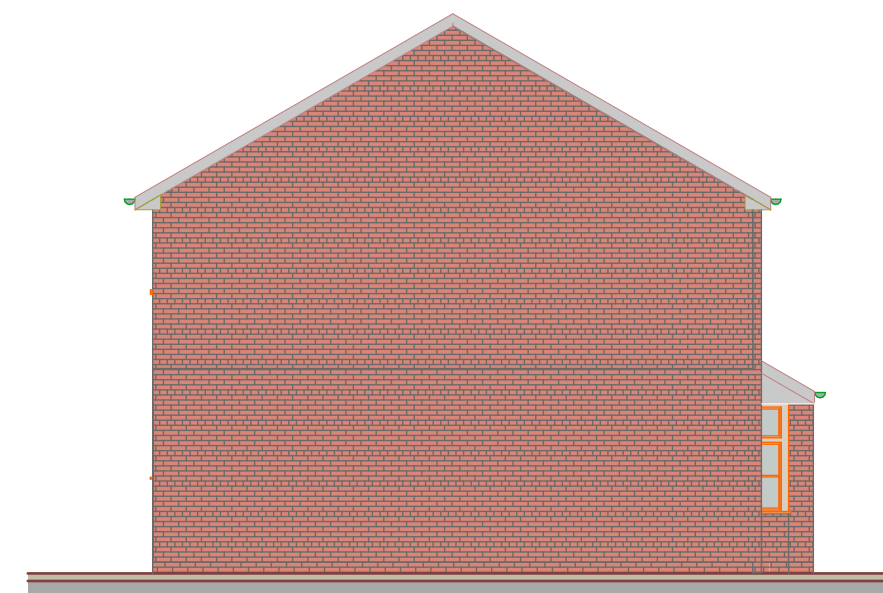

SW Elevation Existing 1:100

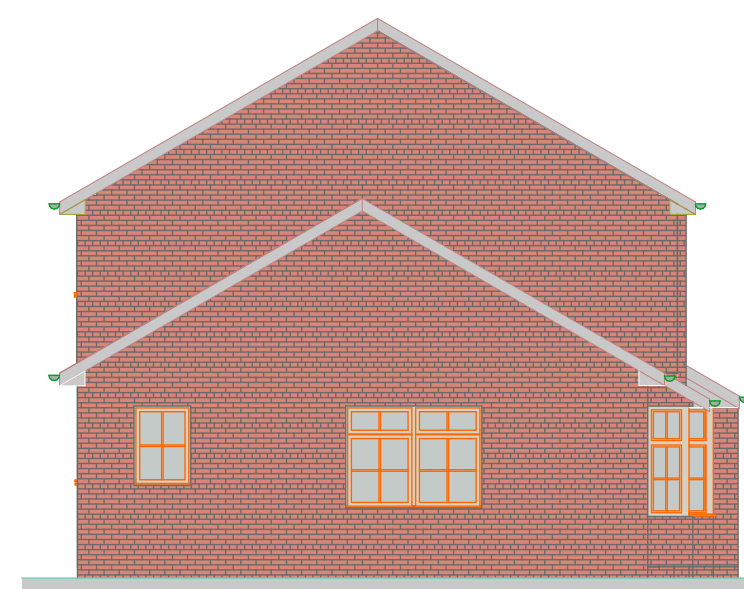

Proposed South West Elevation 1:100

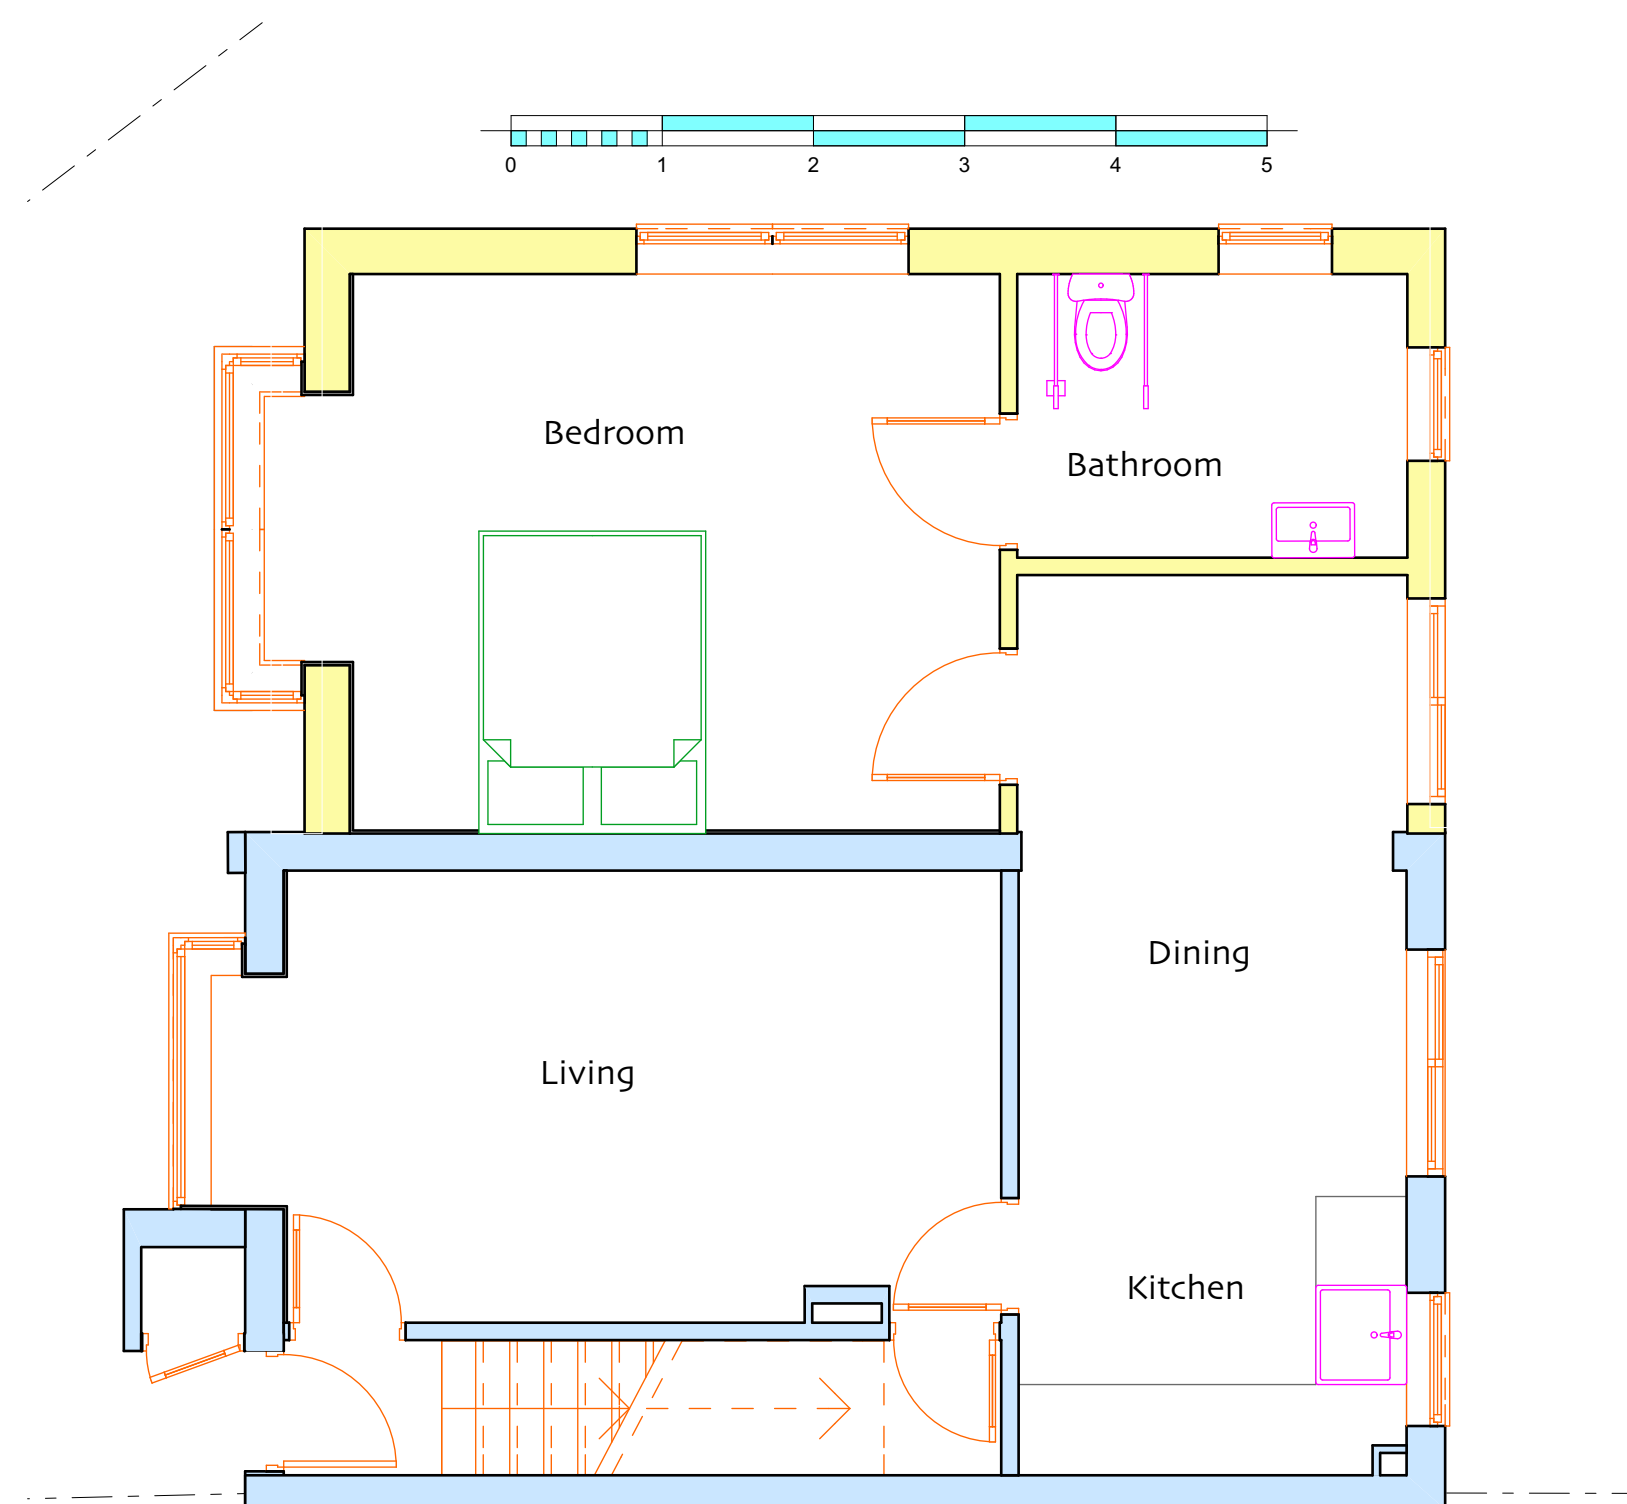

Proposed Ground Floor 1:50

