
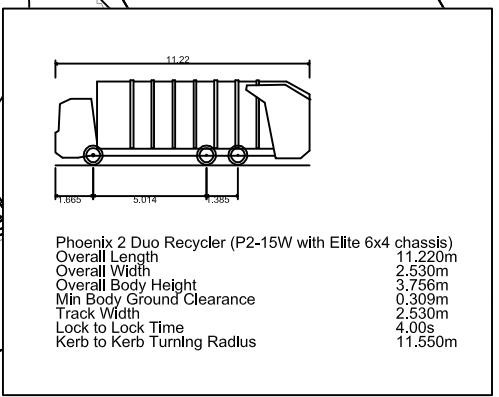


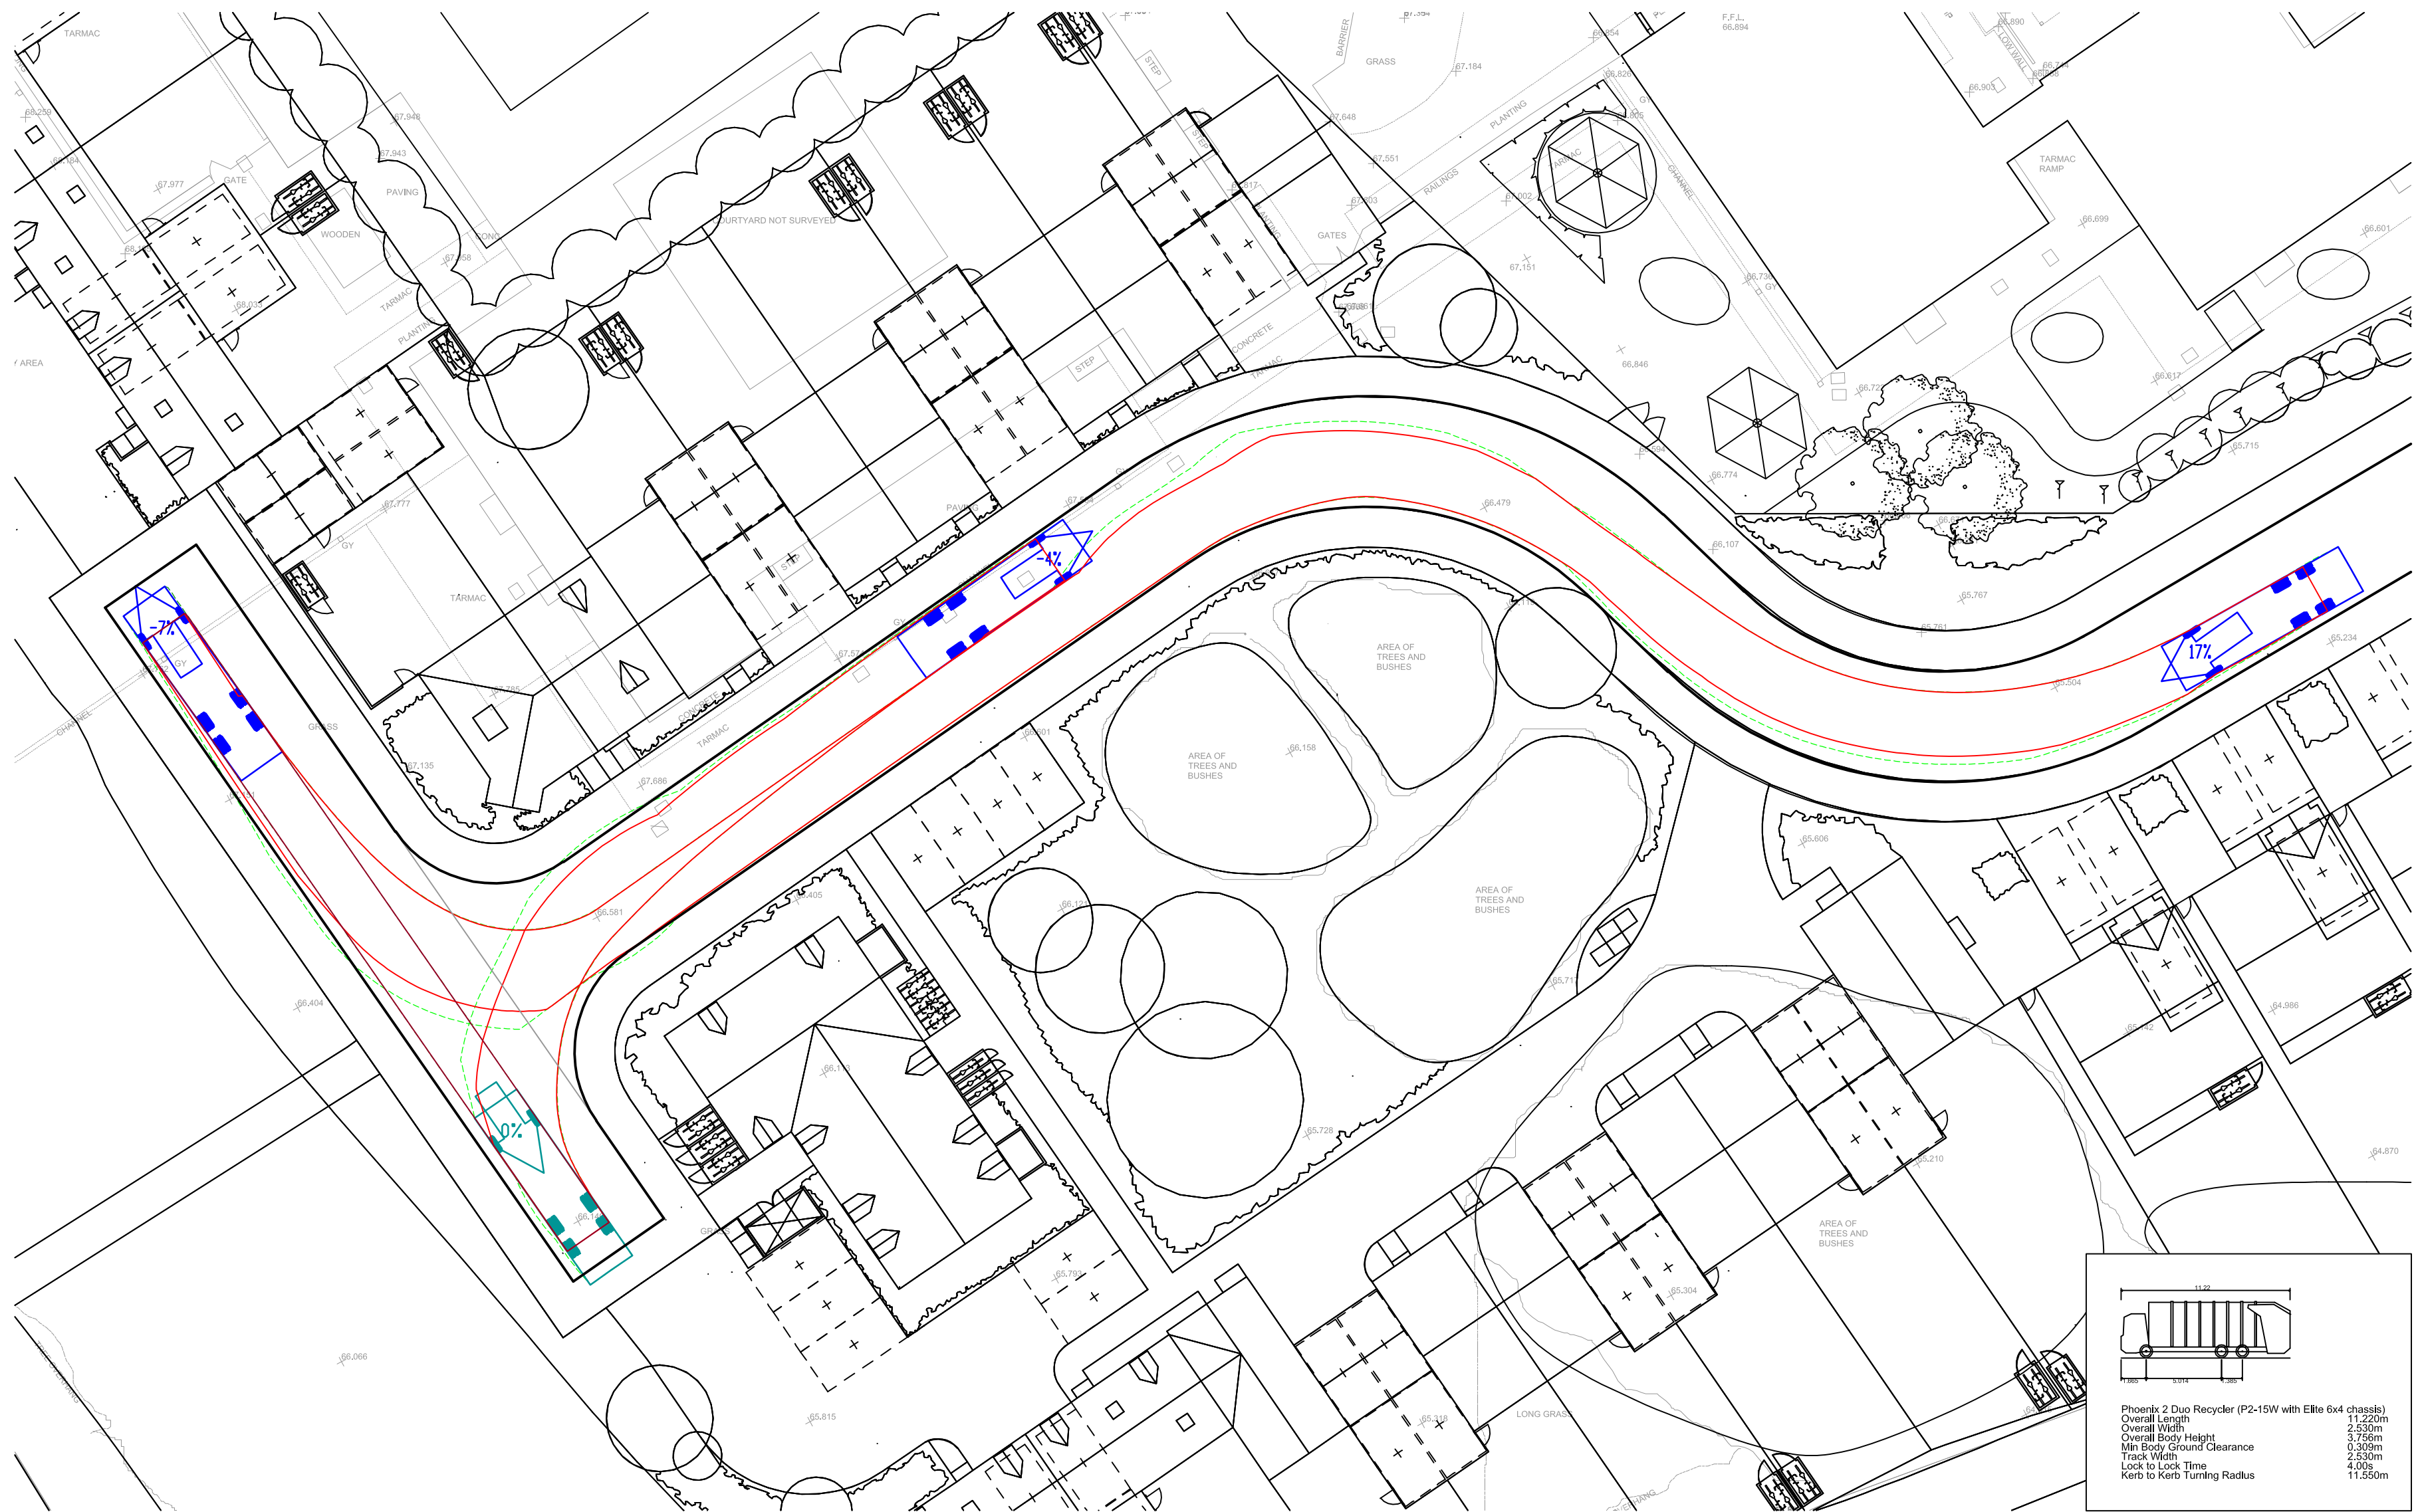

TURNING HEAD AND 'S' BEND

A Drawing amended to suit revised layout

09/08/12 RD SF DD

REV.	DATE	DRAWN	CHKD	APPD

AMENDMENT

CLIENT

HAMPSHIRE COUNTY COUNCIL
CULTURE, COMMUNITIES AND BUSINESS SERVICES
PROPERTY SERVICES

CONSULTANT



Hampshire
County Council

Engineering
CONSULTANTS



STUART JARVIS BSc DipTP FCIHT MRITPL DIRECTOR OF ENVIRONMENT, THE CASTLE, WINCHESTER.

DRAWN

R.D

CAD

R.D

CHECKED

S.F

APPROVED

D.D

SCHEME

MEADOWLAND SCHOOL
HAVANT

JOB No. R.J502728.06

SCALE @ A2

1:250

DATE

MAY 12

SHEET No.

3 OF 4

DRAWING TITLE

VEHICLE TRACKING

ISSUED 09.Aug.2012 at 4:43pm

DWG No.

502728/SK6

REV

A

SUFFIX

hcc c:\home\K:\Eng\Roads\Schemes\RJ502728.03 - Meadowlands Drainage\AutoCad Drawings\General Drawings\502728_SK4.dwg