


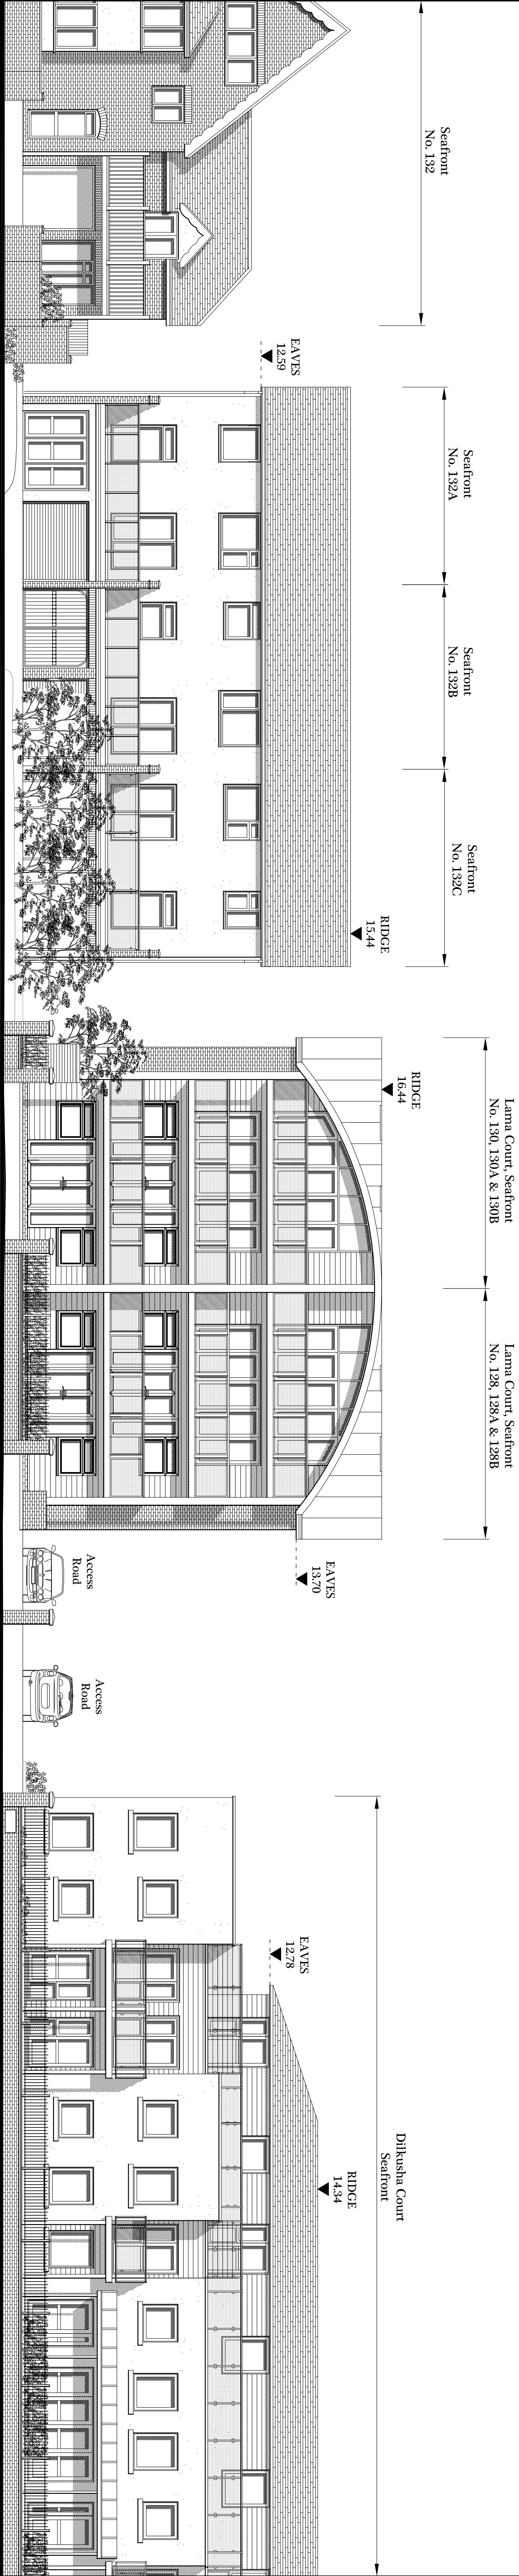

Proposed Street Elevation @ 1:100

Rev B: Ground & First Floor Windows / Doors Revised
30-10-16 / JAT

 GRAHAM ASH ARCHITECTS CHARTERED ARCHITECTS TOWN PLANNING CONSULTANTS 65 Leab Road, Leab Road, Leab Road, Leab Road TELEPHONE: 01784 31506 Or 07786 45105 WEBSITE: www.grahamash.co.uk		TITLE: Proposed Street Elevation	
CLIENT: Mr D Aylward	DESIGNED BY: CA	DATE: 2-9-15	PRIN / DRAW BY: JAT
PROJECT: Lama Court, Seafront, (128-130) Hayling Island, PO11 9HW	SCALE: 1:100	NOTES: 30-10-15	REV: B
PURPOSE OF ISSUE: ☒ Information ☐ Approval ☐ Tender ☐ Construction			
DWG. NO: 15:027:06 REV B			