


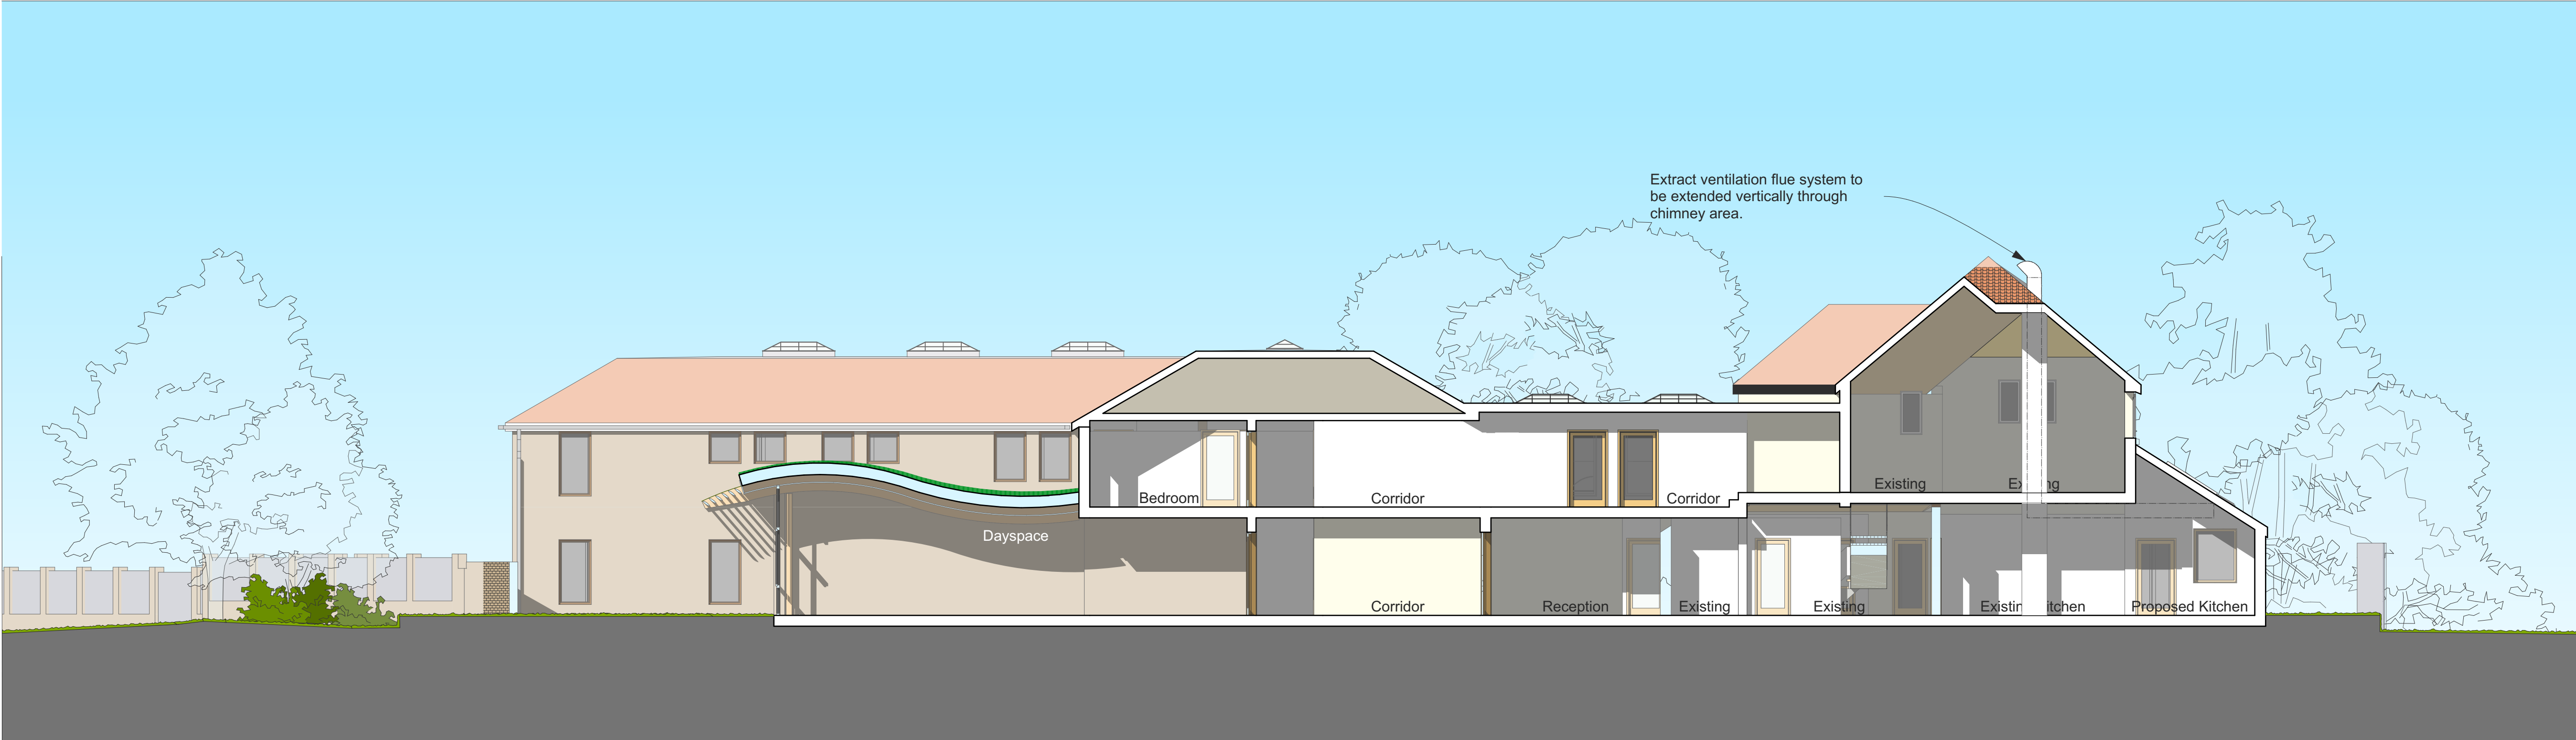

A

Proposed Section A-A

1:100



B

PROPOSED SECTION B-B

1:100