


SUPERSEDED

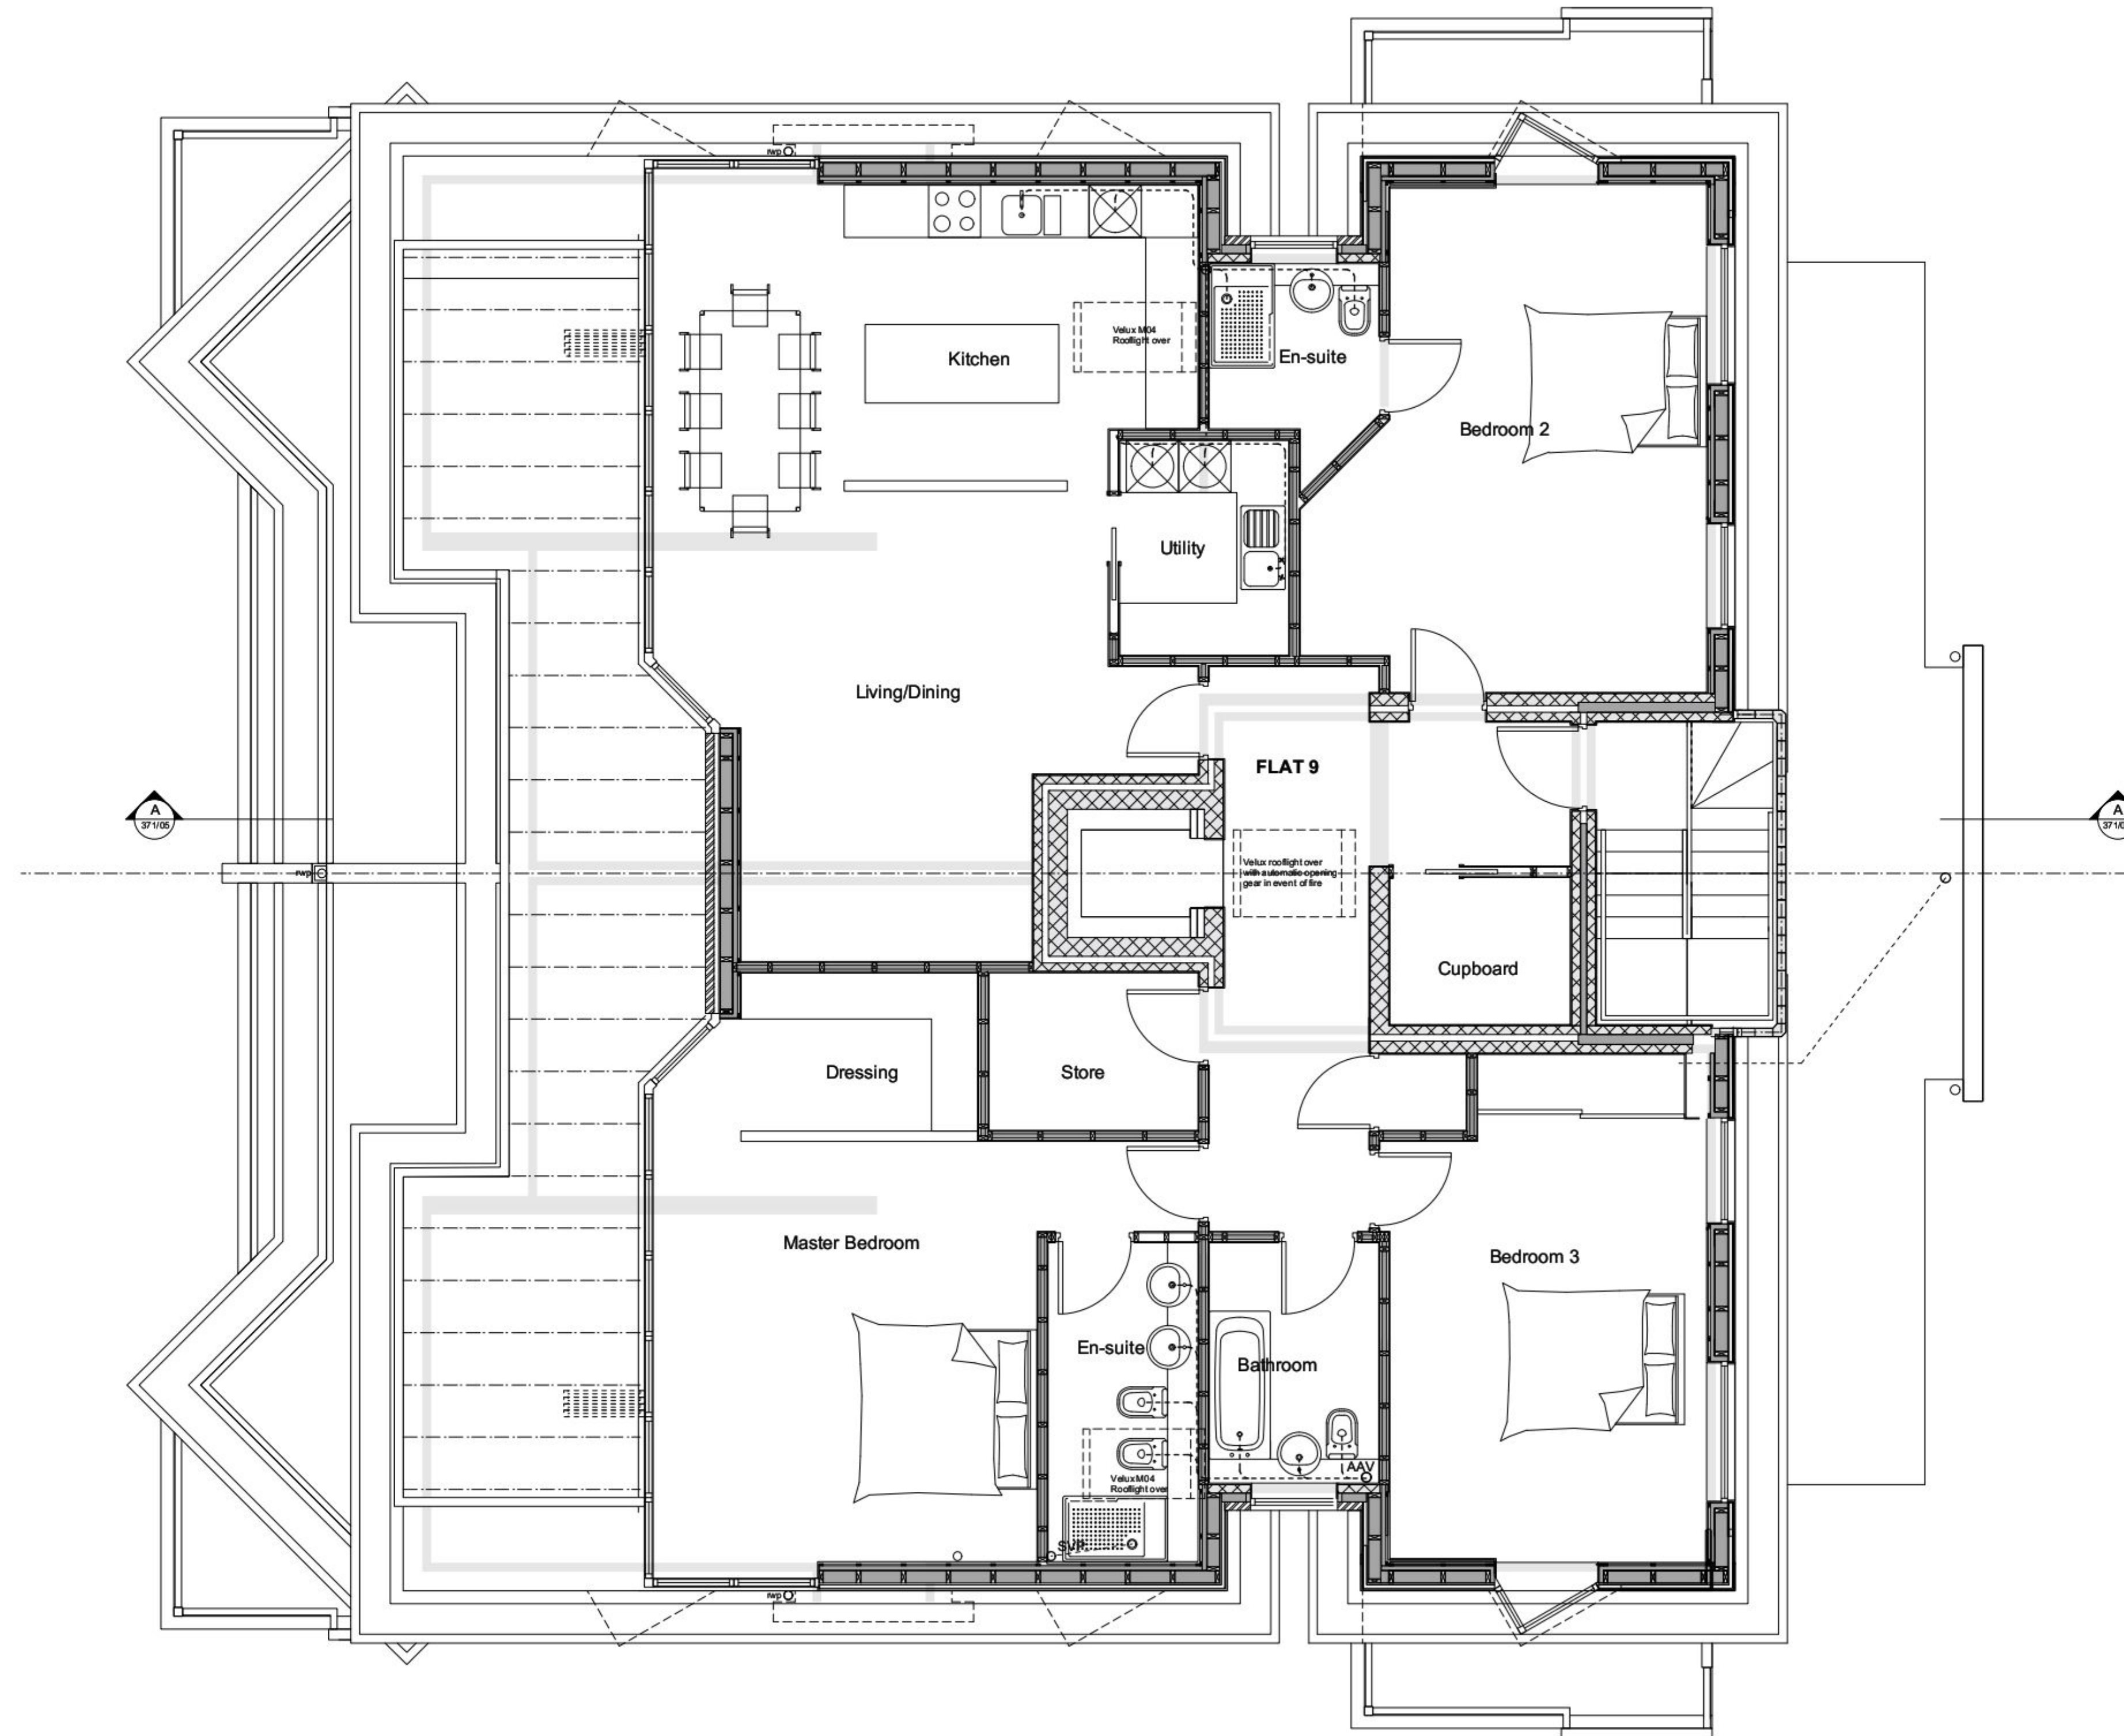

THIRD FLOOR (Penthouse) GENERAL ARRANGEMENT PLAN
1:50

Rev:	Date:	Amendment:
A	22 Aug 2013	Layout revised following client changes
B	20 Sept 2013	Layout revised following client changes
C	8 Sept 2014	Minor revision to WT03/05, en-suite and addition of ASHP to rear
D	24 Oct 2014	Study added, utility room and bedroom 2 altered
E	19 Dec 2014	Rear external walls repositioned 200mm
F	05 Jan 2015	Rear windows revised
G	16 Jan 2015	Side walls adjusted to avoid cold bridge
H	19 Jan 2015	Minor adjustment to rear wall to avoid cold bridge

Project			
Proposed Alteration to Approved Apartments 386 Sea Front, Hayling Island, PO11 0BD			
Client			
B & A Properties Ltd			
Drawing:			
Penthouse GA Plan			
Scale:	Date:	Drawn:	
1:50 @ A1	June 2013	RMB	
Drawing no:	Rev:		
PA11-108:52	H		
A: 1 Victoria Square, Leam-on-the-Solent, Havant, PO13 9NB T: 02382 86 86 48 studio@plumarchitects.co.uk			
plum architects			