


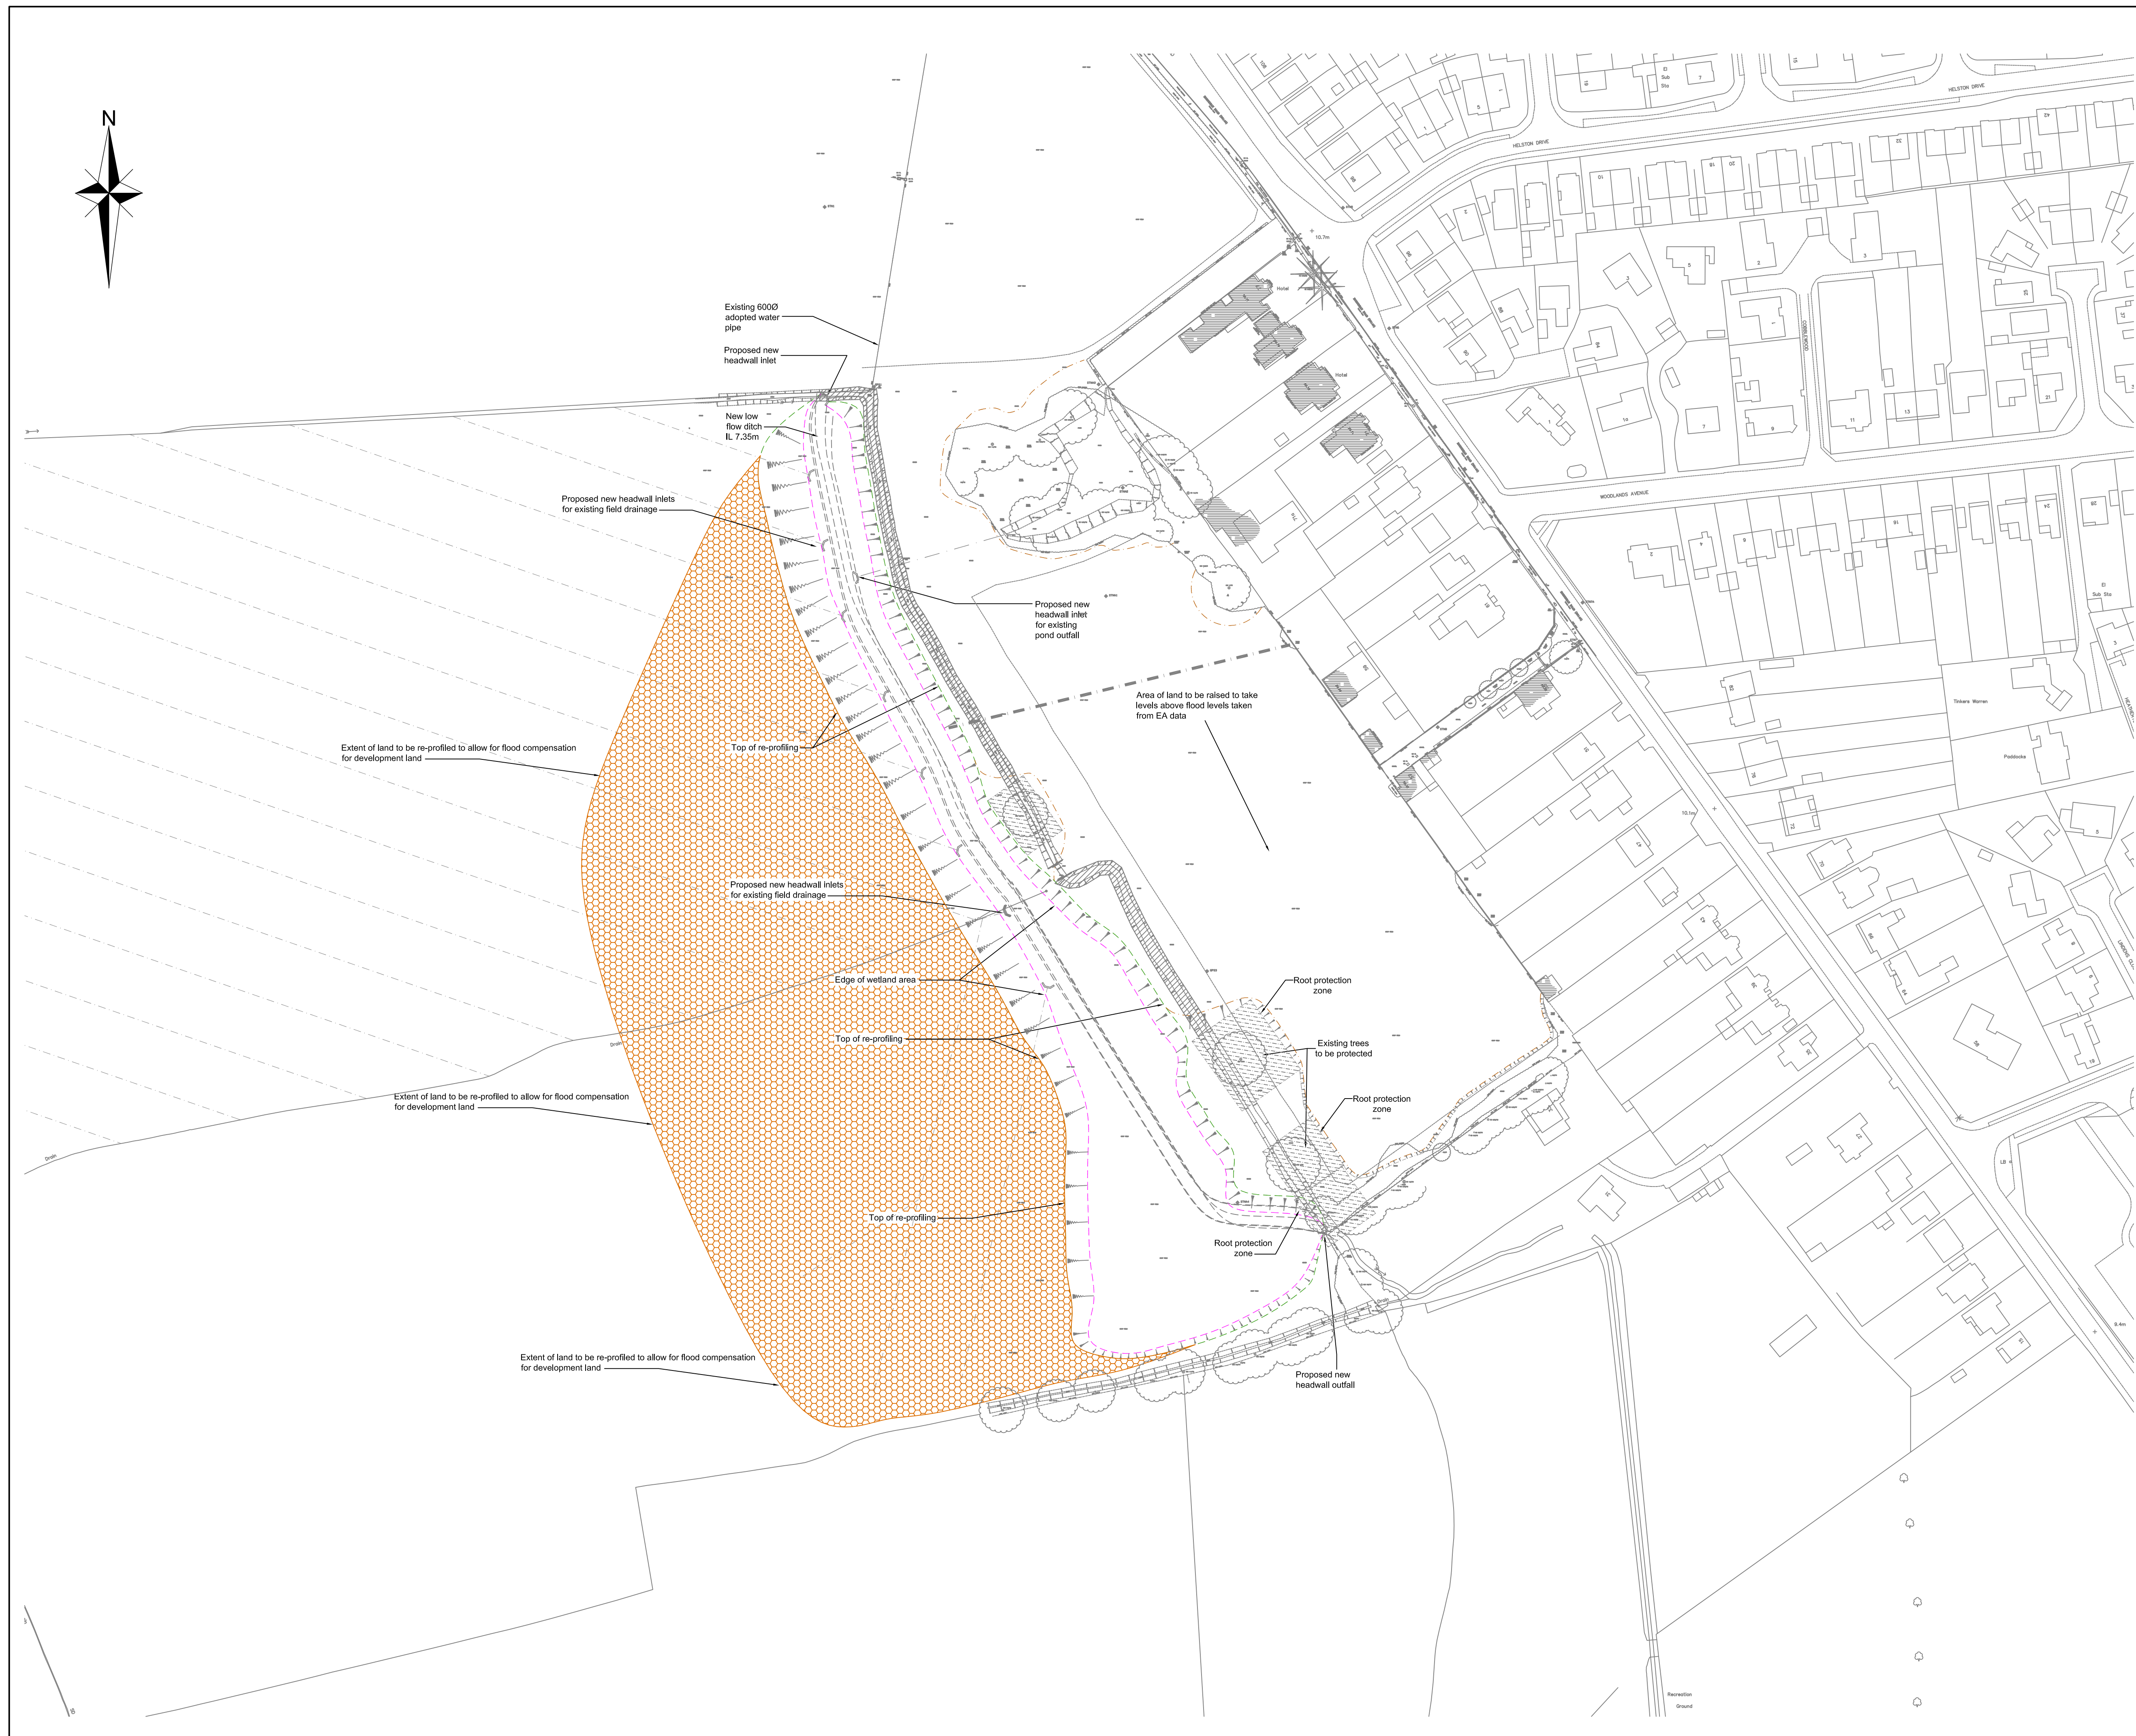

LEGEND

New low flow ditch
IL 7.35m AOD

Edge of wetland area

Top of re-profiling

Extent of fill

Limit of flooding as derived from EA mapping

Existing ditch to be filled in

Extent of flood compensation land

[illegible]