


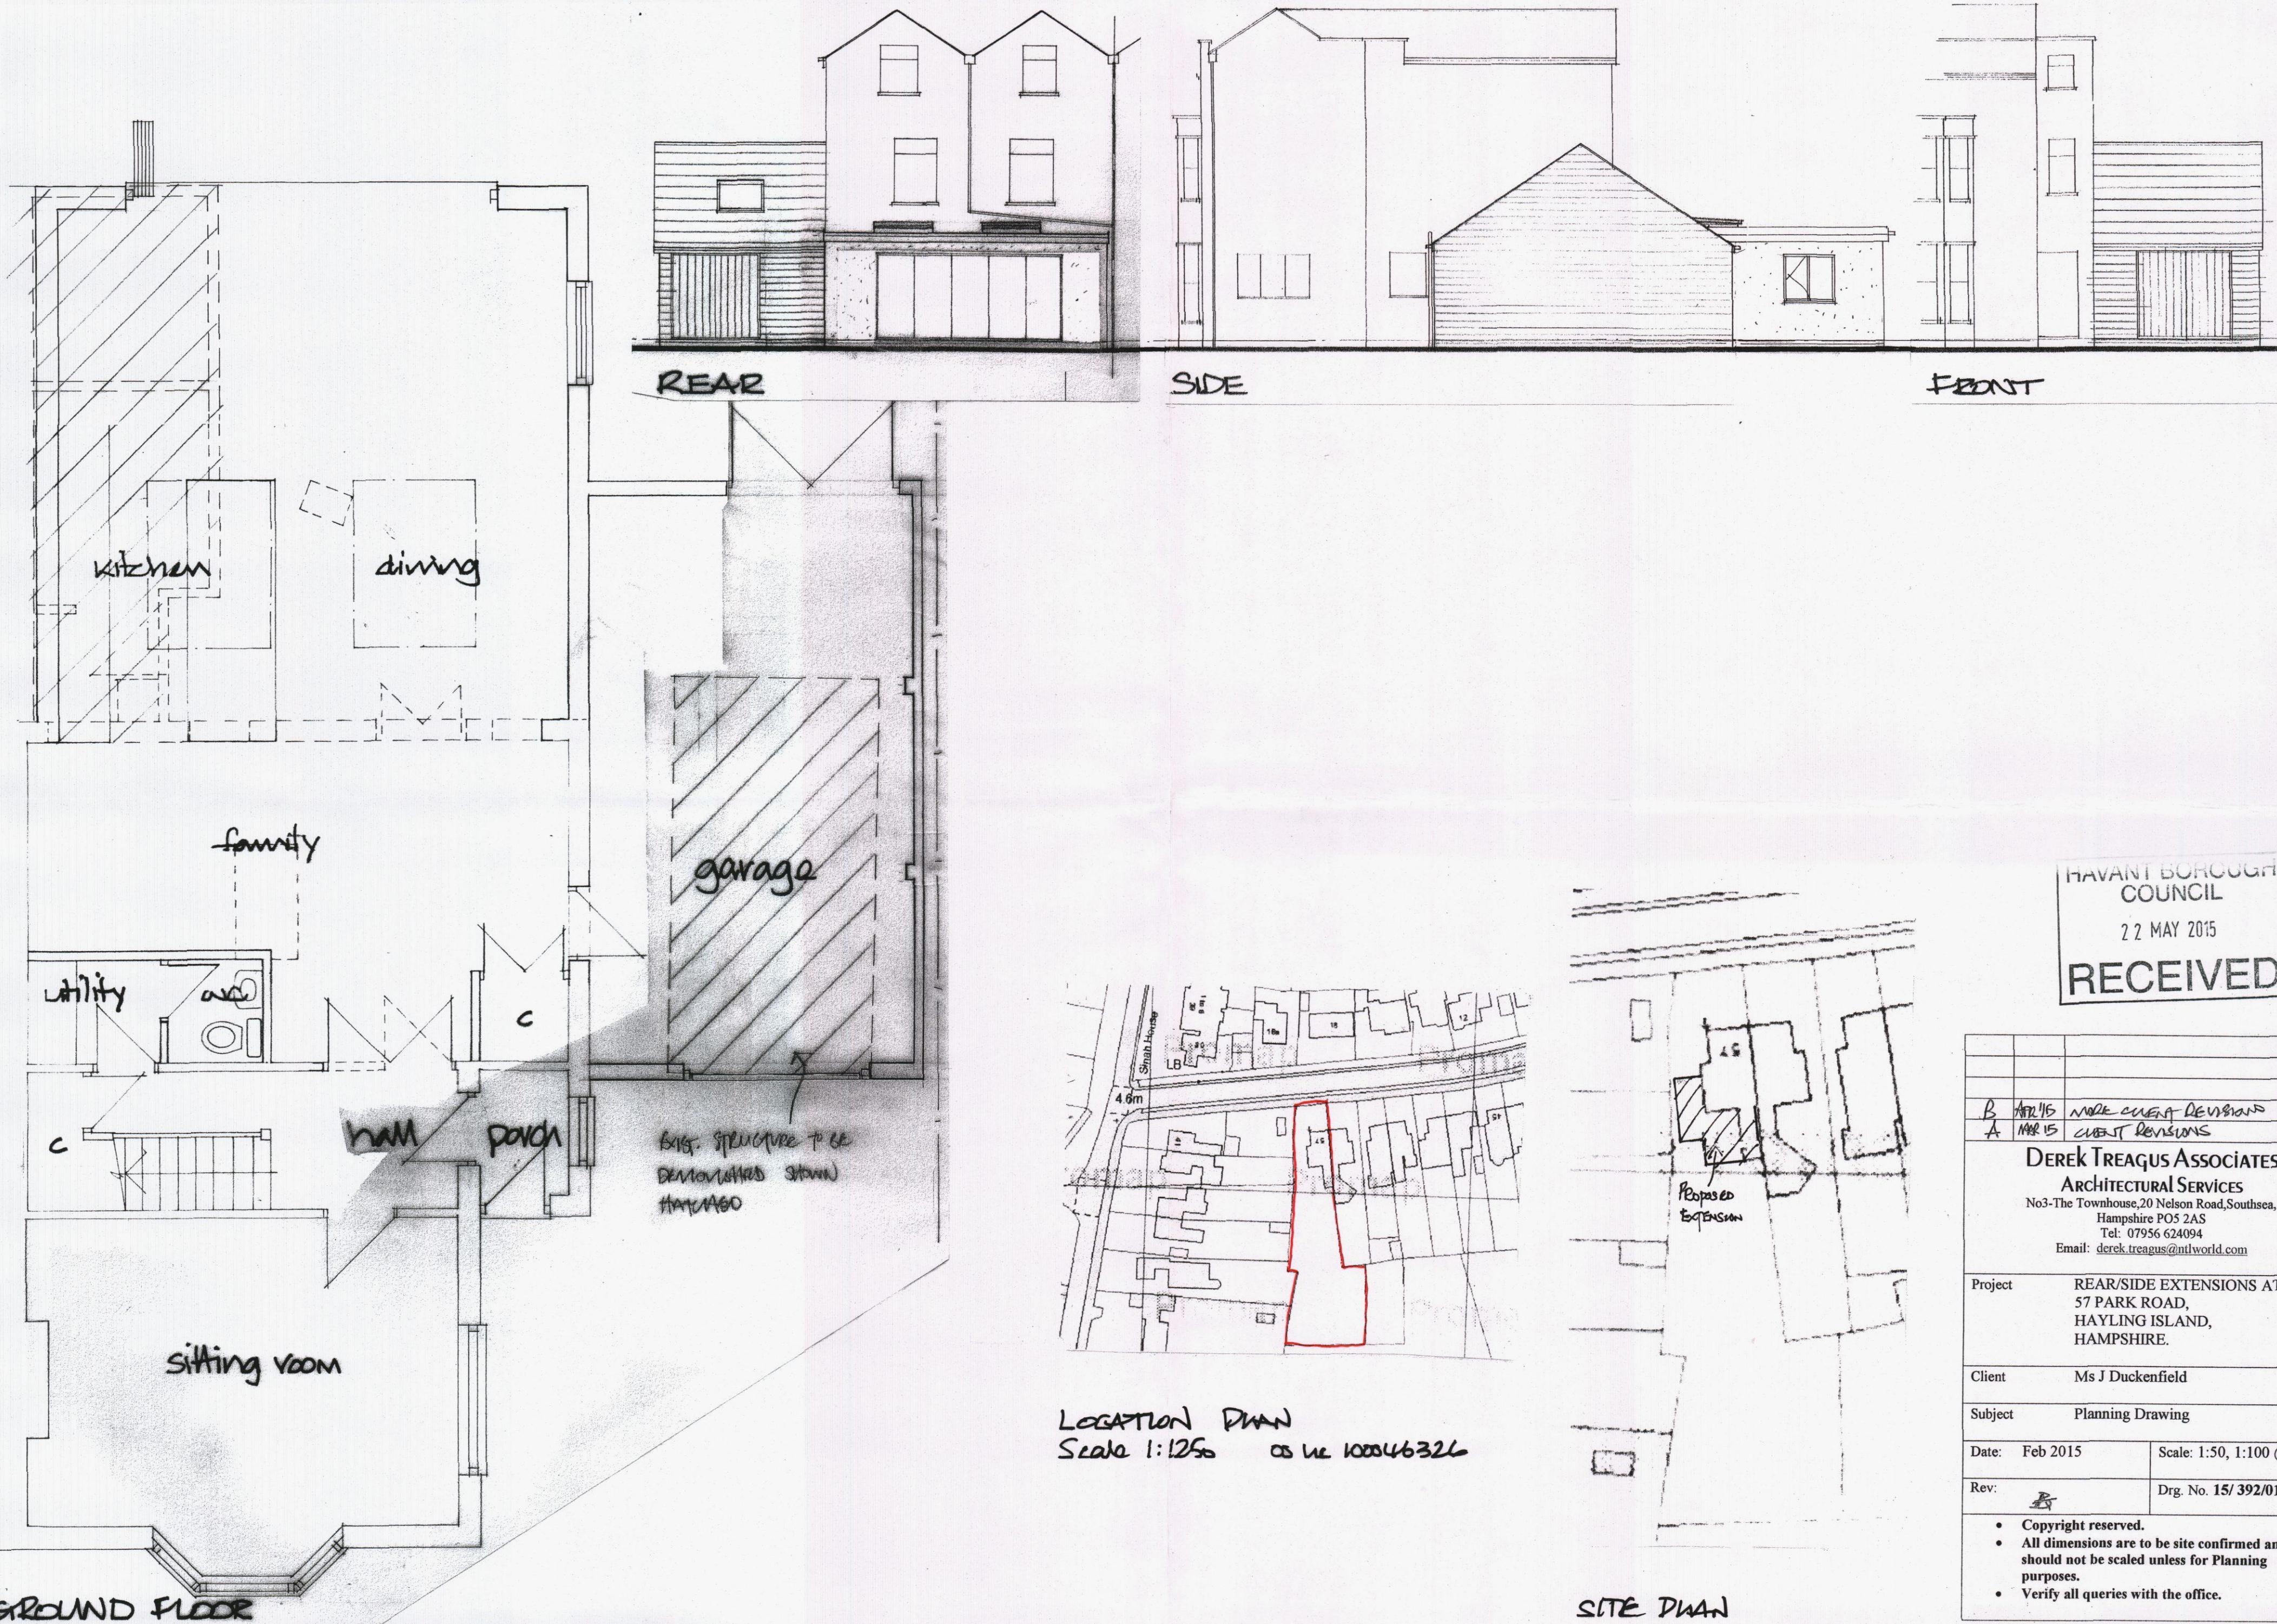

HAVANT BOROUGH COUNCIL
22 MAY 2015
RECEIVED

DEREK TREAGUS ASSOCIATES ARCHITECTURAL SERVICES No3-The Townhouse, 20 Nelson Road, Southsea, Hampshire PO5 2AS Tel: 07956 624094 Email: derek.treagus@ntlworld.com			
Project	REAR/SIDE EXTENSIONS AT 57 PARK ROAD, HAYLING ISLAND, HAMPSHIRE.		
Client	Ms J Duckenfield		
Subject	Planning Drawing		
Date:	Feb 2015	Scale:	1:50, 1:100 @ A2
Rev:	B	Drg. No.	15/392/01
• Copyright reserved. • All dimensions are to be site confirmed and should not be scaled unless for Planning purposes. • Verify all queries with the office.			