


NOTES

1. Do not scale from this drawing. All dimensions are in metres unless otherwise stated.
2. All levels are in metres relative to ordnance datum (newlyn) unless noted otherwise.

KEY

	NEW S28 ADOPTABLE HIGHWAY AREA WITH NEW HIGHWAY BOUNDARY
	NEW S278 ADOPTABLE HIGHWAY AREA WITH NEW HIGHWAY BOUNDARY
	EXISTING ADOPTABLE HIGHWAY WITH BOUNDARY

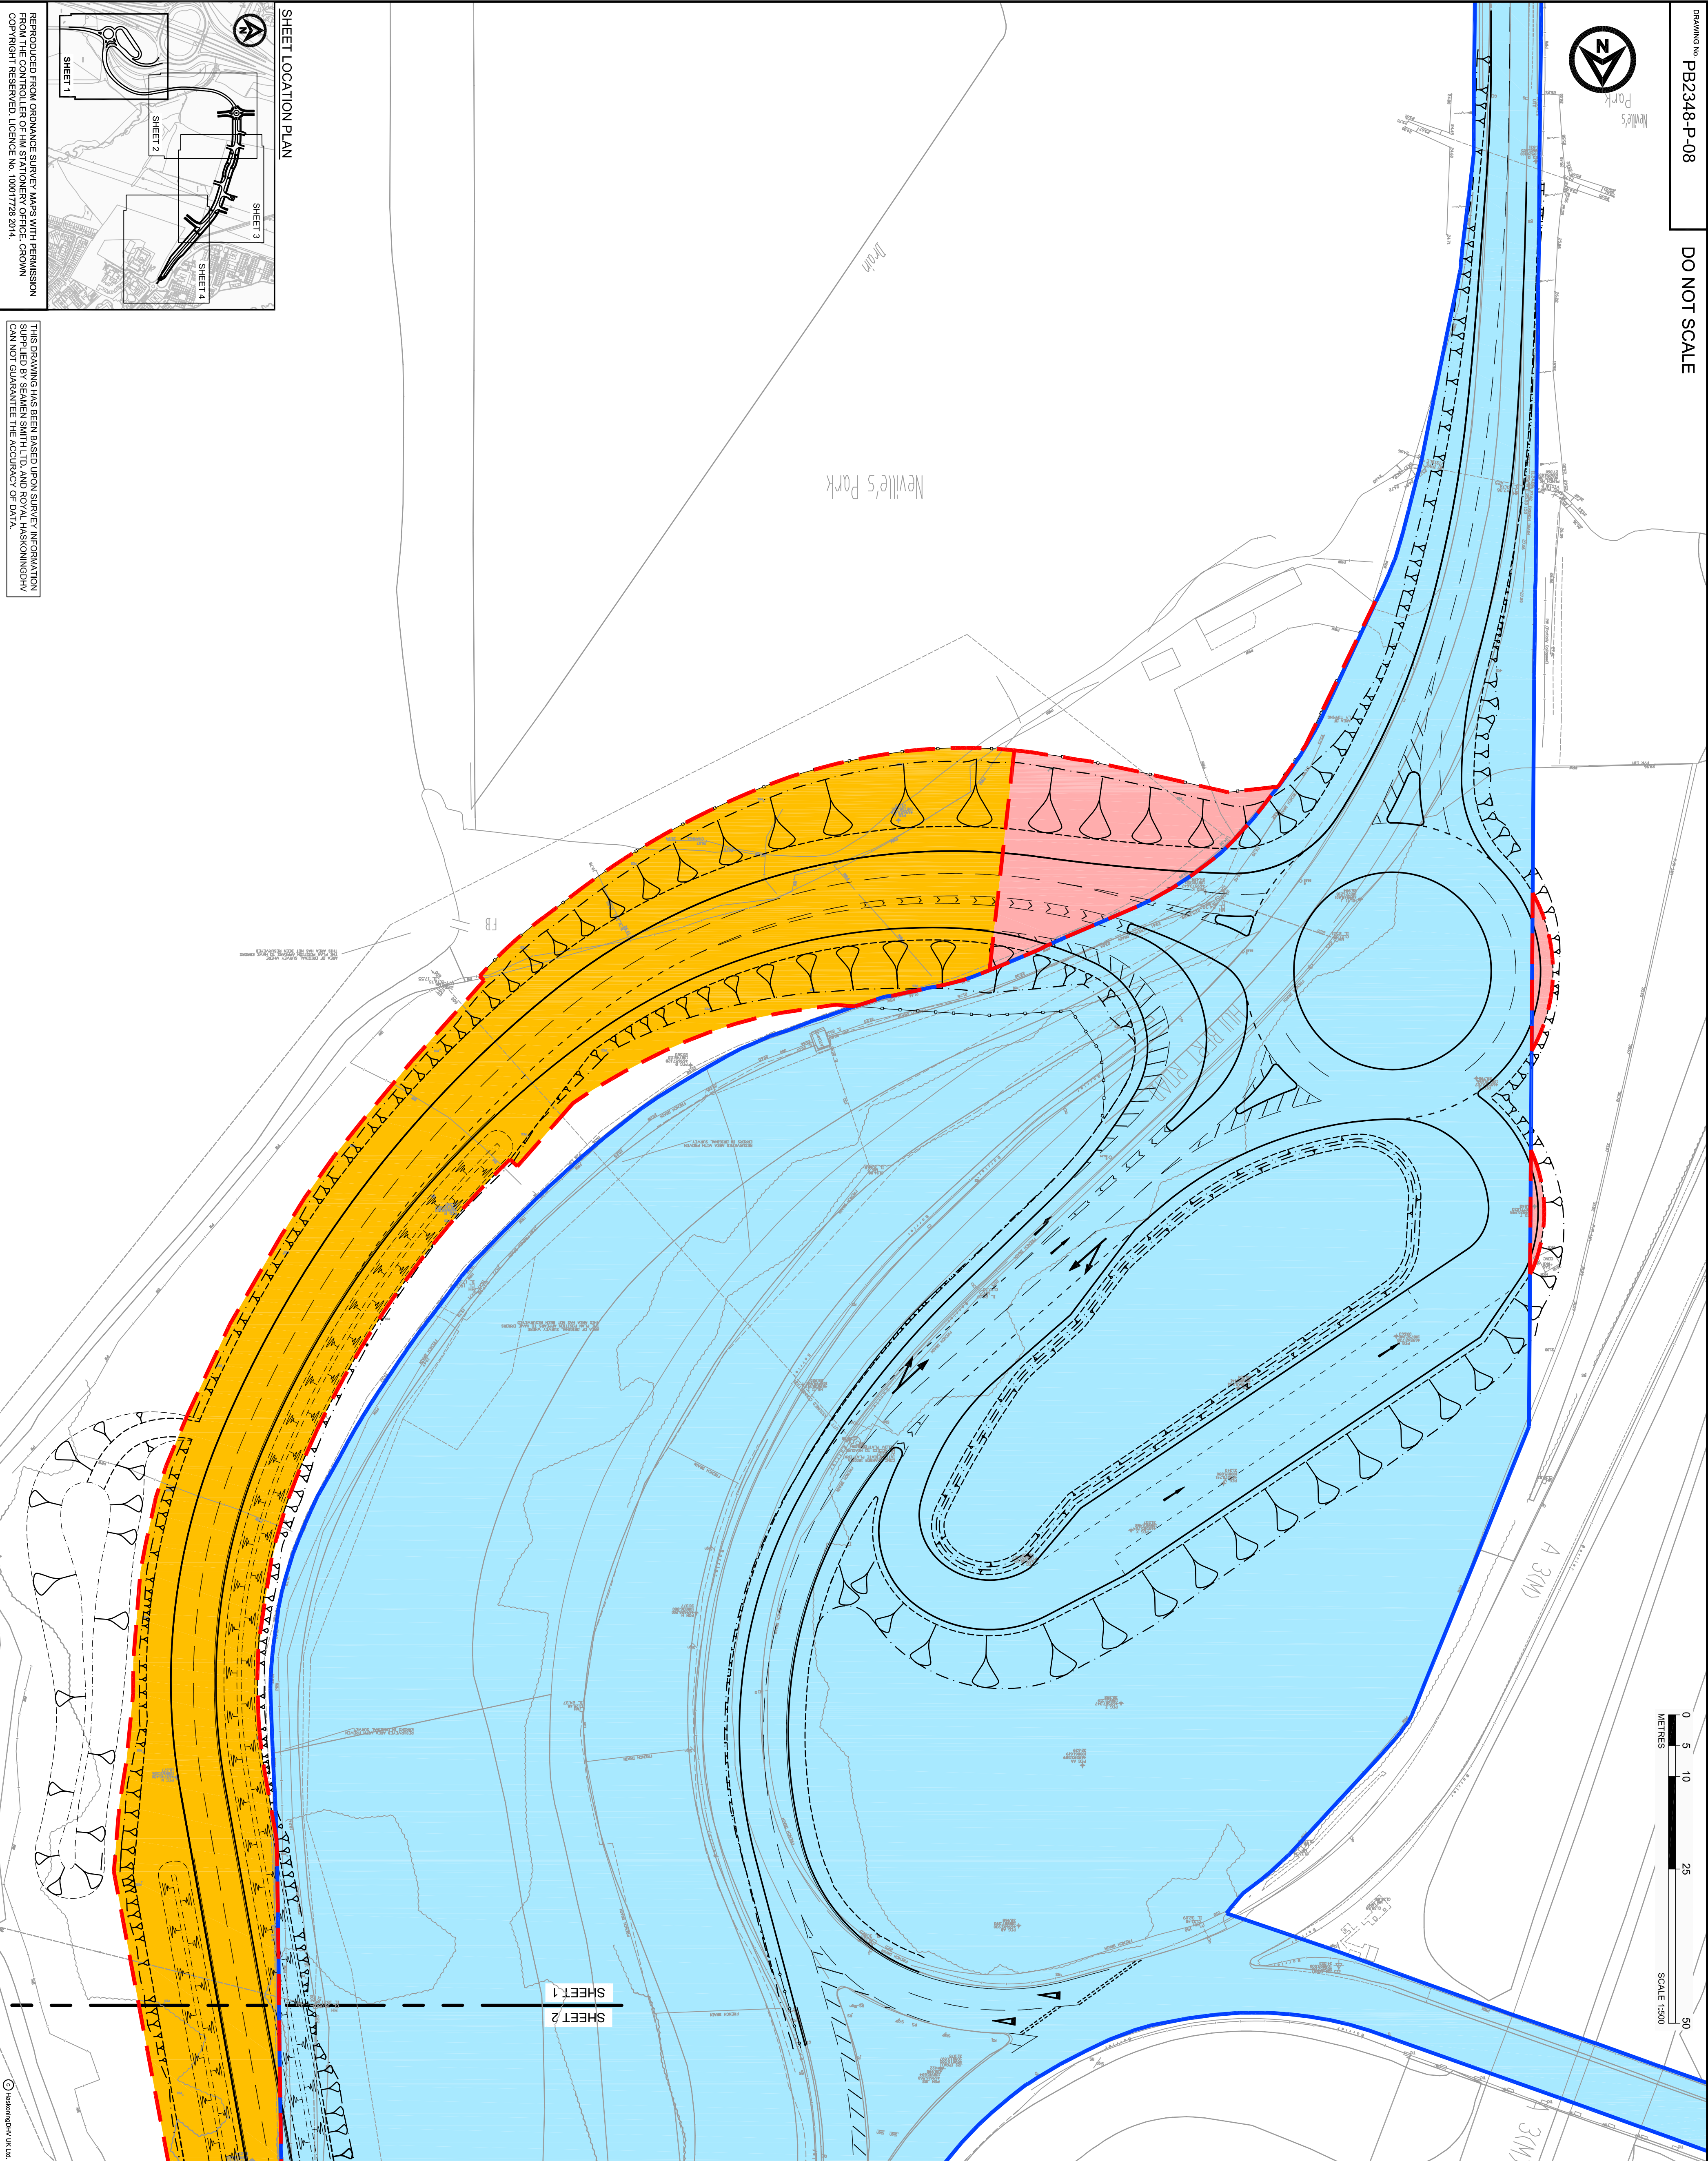

REV	DATE	DESCRIPTION	N/S	S/R	S/R
01	22/10/16	First Issue			

REV	DATE	DESCRIPTION	BY	CHK	APP

REVISIONS	CLIENT

VolkerFitzpatrick



PROJECT

DUNSBURY HILL FARM

TITLE

LAND PLAN

SHEET 1 OF 4



DRAWN	N/S	CHECKED	S/R	APPROVED	S/R
DATE	15/10/16	SCALE	A1 1:500	AUTOCAD	PB2348-P-08.DWG
DRAWING No.	PB2348-P-08	REVISION	D1		