



Notes

1. This drawing is the property of fabric ltd. It must not be copied or reproduced without written consent.
2. Only figured dimensions are to be taken from this drawing. All contractors must visit site and be responsible for taking and checking all dimensions related to the works shown on the drawing.

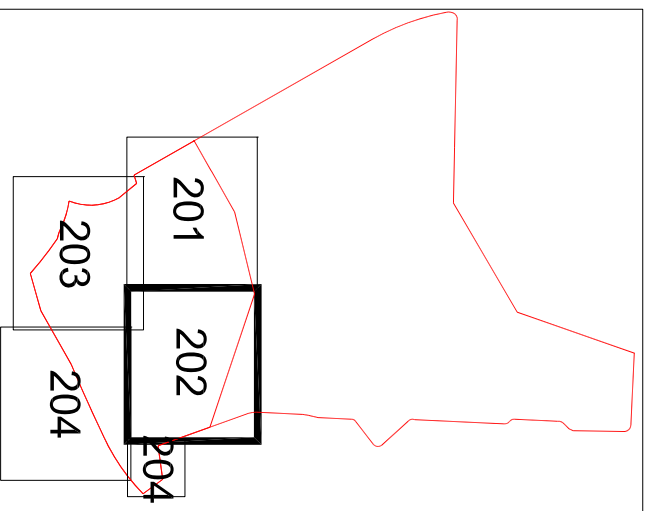

Refer to fabrik drawing D2050.L.TPA.300-4 soft landscape proposals.

Refer to fabrik drawing D2050.L.TPA.200 for detailed hard landscape legend.

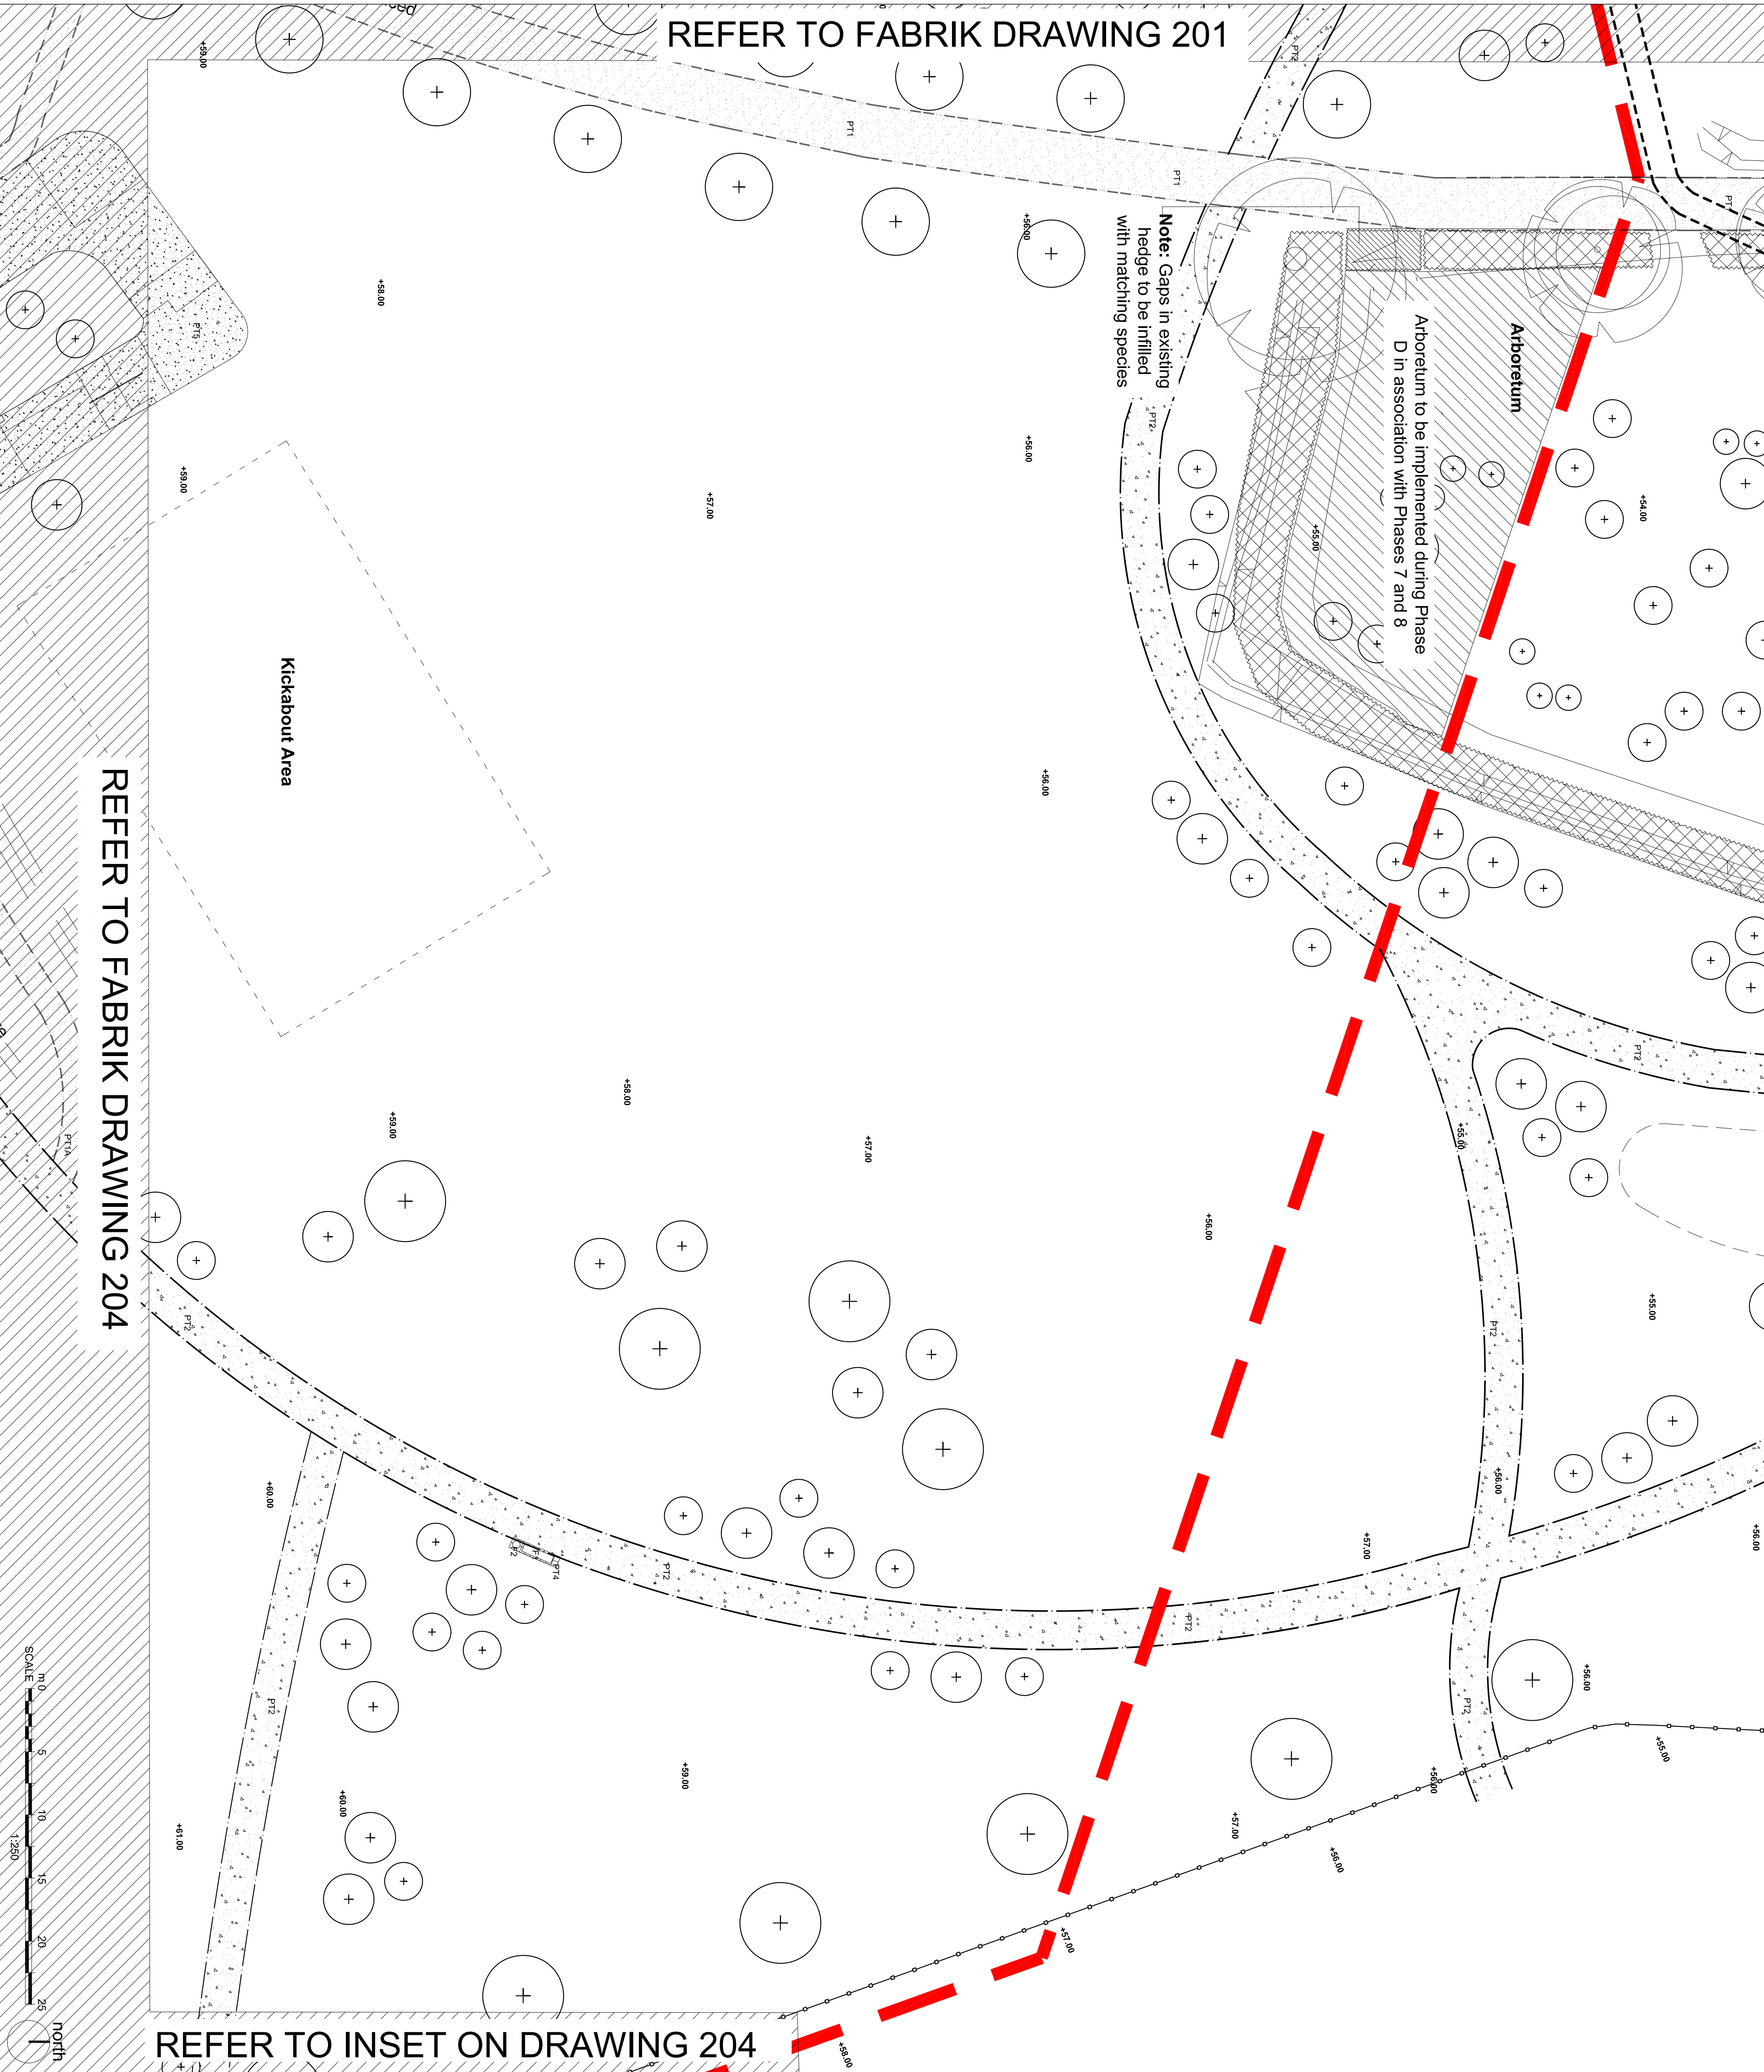

A.	04-11-14	Drawing amended to include state park layout	ah
Reasons	Date	Revision	Name
External References:			
EngineerRecord-13-04-19-08A16_EVI_07_A EngineerRecord-13-05-29-01B1W2_EVI_07_B EngineerRecord-13-05-29-01GWALL_EEG_SK_05 The SurveyRecord-12-10-04TTPH_tierallink tree survey & reference plan (bound) - Copy Site survey/3000-13-05-20T7Town Park Constraints EngineerRecord-13-05-25X_PZL UTILITIES EngineerRecord-13-05-27_NIGHTMARED_HIL ROAD LAYOUT EngineerRecord-13-04-42-MBXSLU_TOPOCONT_1000 - Copy			
fabrik			
288 High Street 2nd Floor Hampton GU14 1BD			
P : 01420 592320 F : 01420 592329 E : info@fabrik.com W : www.fabrik.com			
Project			
Town Park, Phase A, Berewood, Waterlooville for Grating			
Drawing			
Detailed Hard Landscape Plan 2 of 4			
Date	Drawn	Revision	
1:250 @ A1	November 2014	kik	
Drawing No.			
D250 L.T.P.A.202		A	
☐ Preliminary ☒ Issued for Planning Approval ☐ Issued for Construction ☐ Issued for DesignInformation ☐ Issued for Tender ☐ As Built			
Drawing sheet size - A1			
Copyright Reserved ©			