


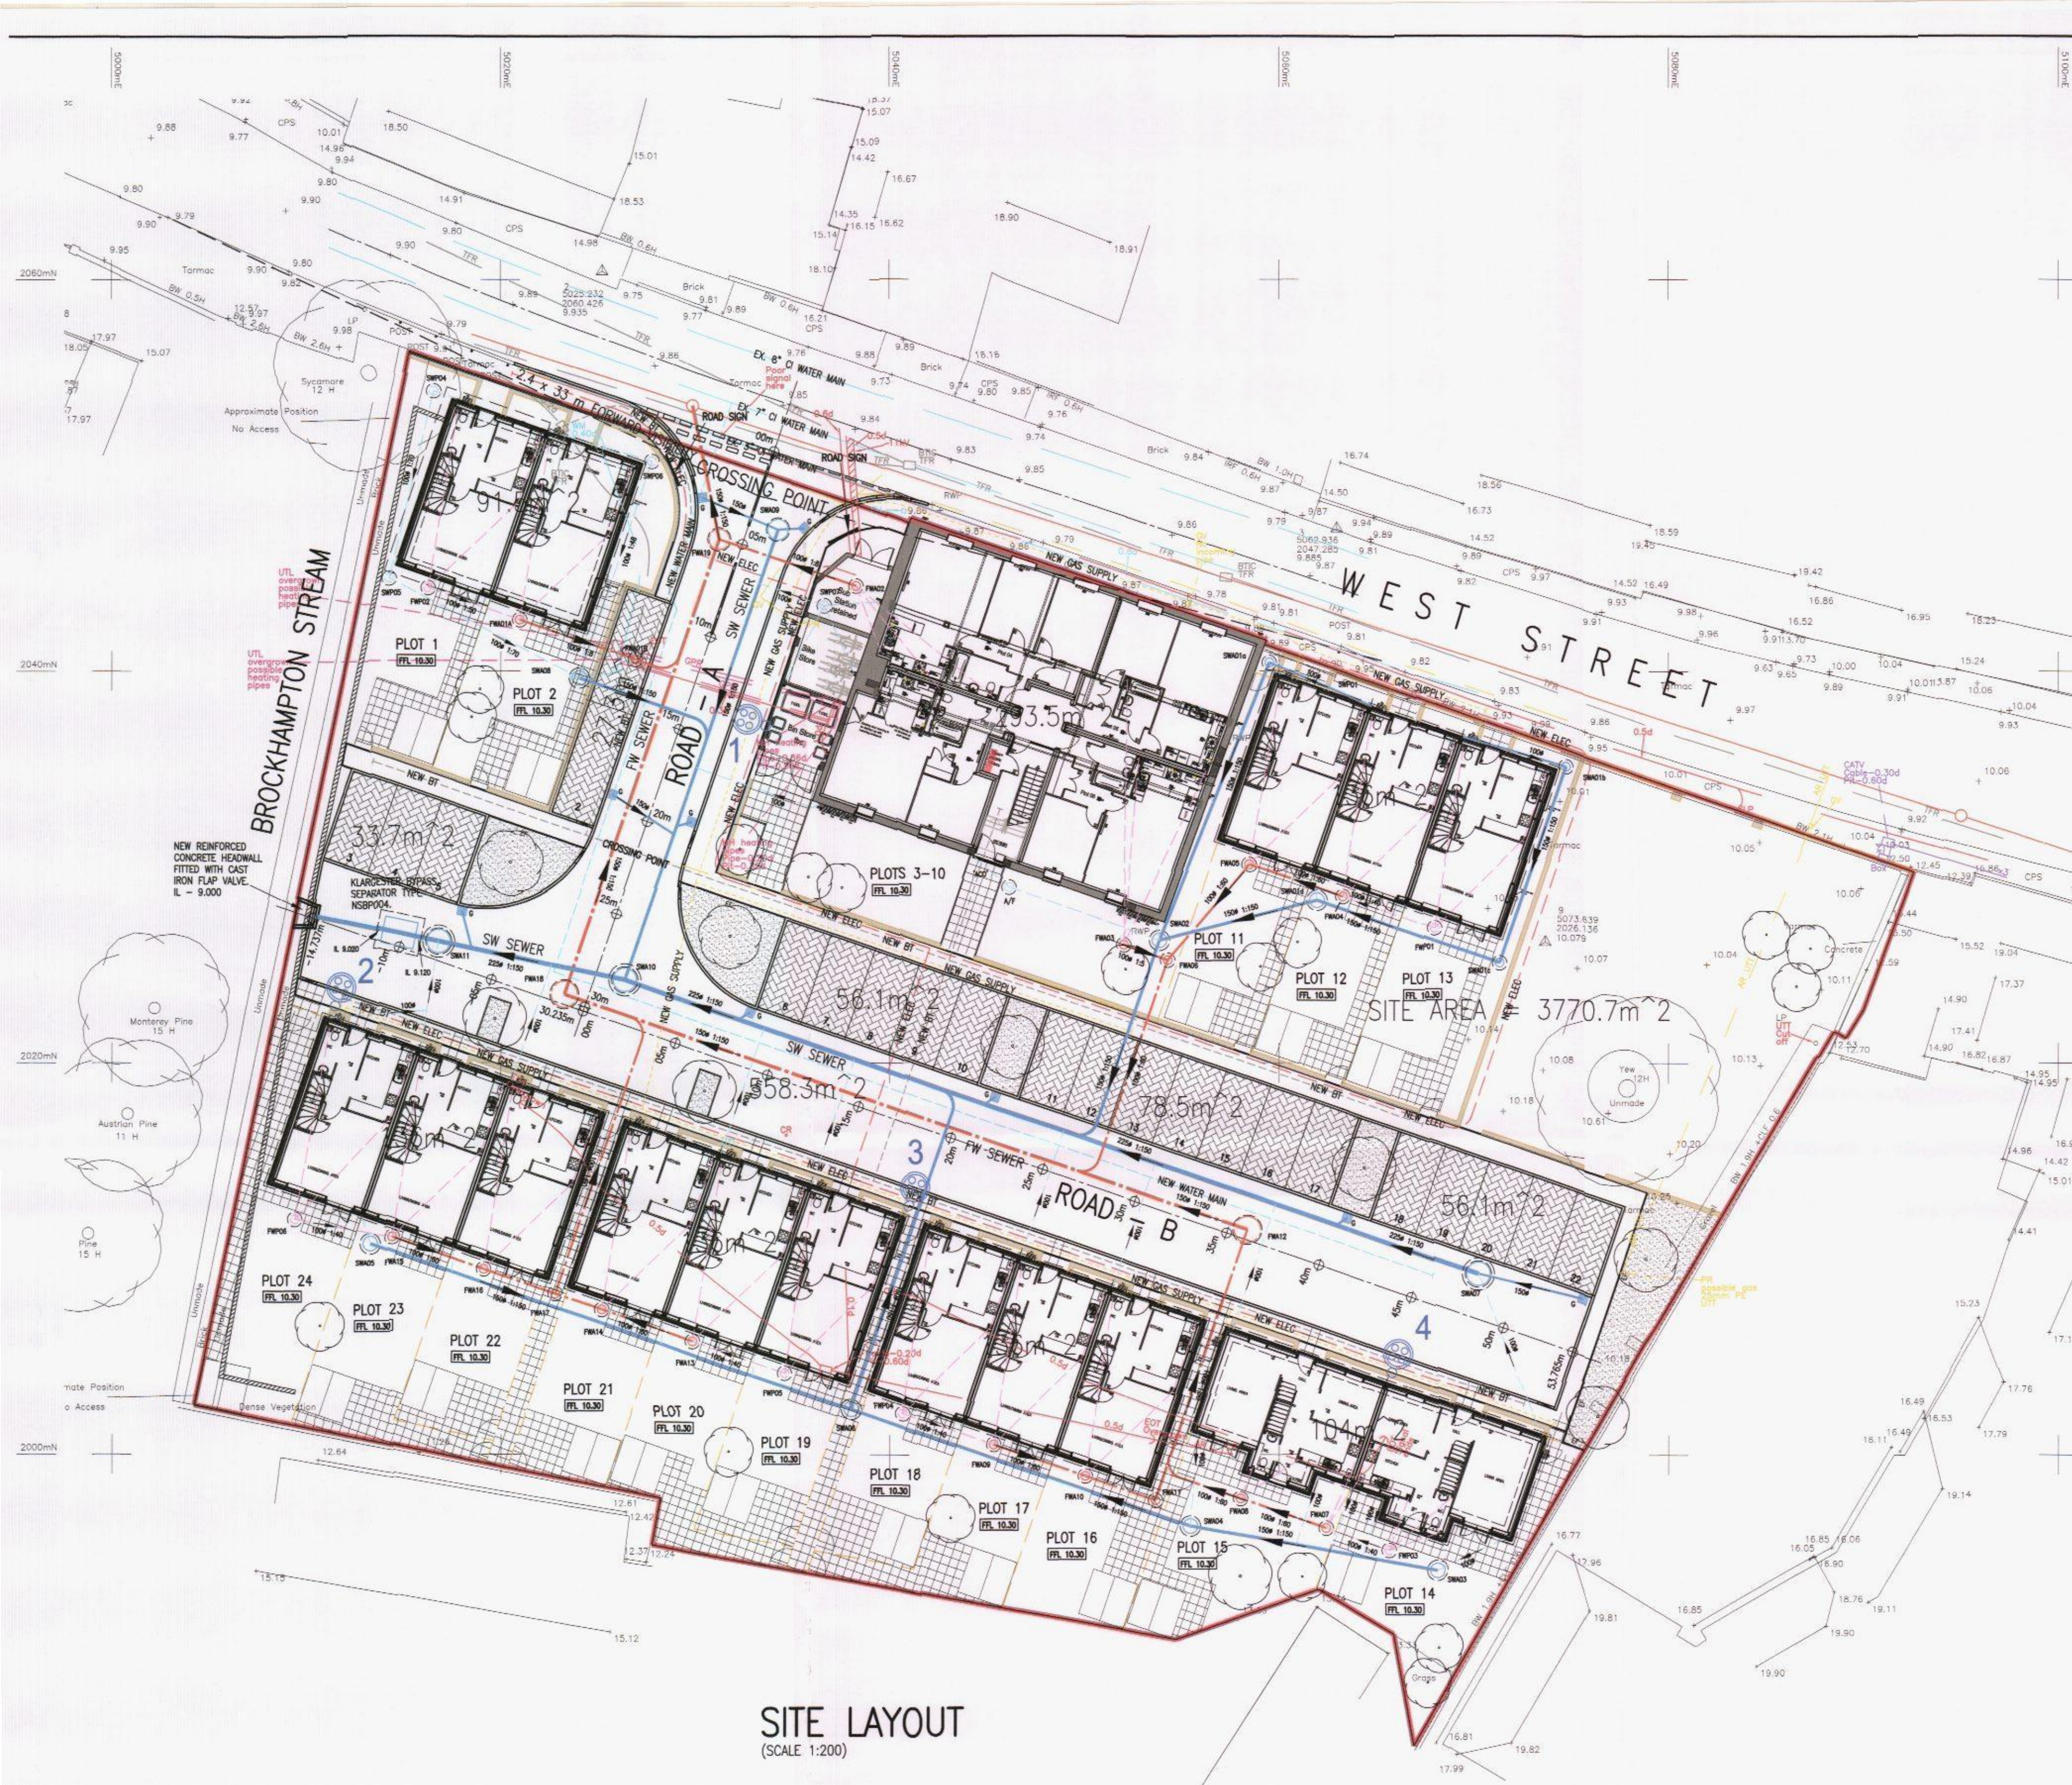

SITE LAYOUT
(SCALE 1:200)

Notes

1. THIS DRAWING IS COPYRIGHT & MUST NOT BE DISCLOSED TO THIRD PARTIES WITHOUT OUR PERMISSION.
2. SCALED DIMENSIONS ARE NOT TO BE USED FOR CONSTRUCTION.



NEW FOUL WATER SEWER



NEW SURFACE WATER SEWER



SITE BOUNDARY



NEW STREET LIGHTING COLUMN



NEW WATER SUPPLY



NEW ELEC SUPPLY

NEW BT SUPPLY

NEW GAS SUPPLY



P1 05.06.15 MRP PRELIMINARY FOR DISCUSSION
rev. date dm description

Project
PROPOSED REDEVELOPMENT
59-61 WEST STREET
HAVANT PO9 1LA

COMBINED SERVICES
LAYOUT

PRELIMINARY - NOT TO BE
USED FOR CONSTRUCTION

RJWatkinson
Consulting Civil and Structural Engineers

12 High Street, Lyndhurst,
Hampshire SO43 7BD
t: 023 8028 3794

e: rjwptrs@rjwatkinson.co.uk

www.rjwatkinson.co.uk

Drawn	Date	Scale	Size
JUN 2015	AS SHOWN	A1	

Drawing No.	Revision
9785-110	P1

0 100
Original A1 scale of drawing (mm)