


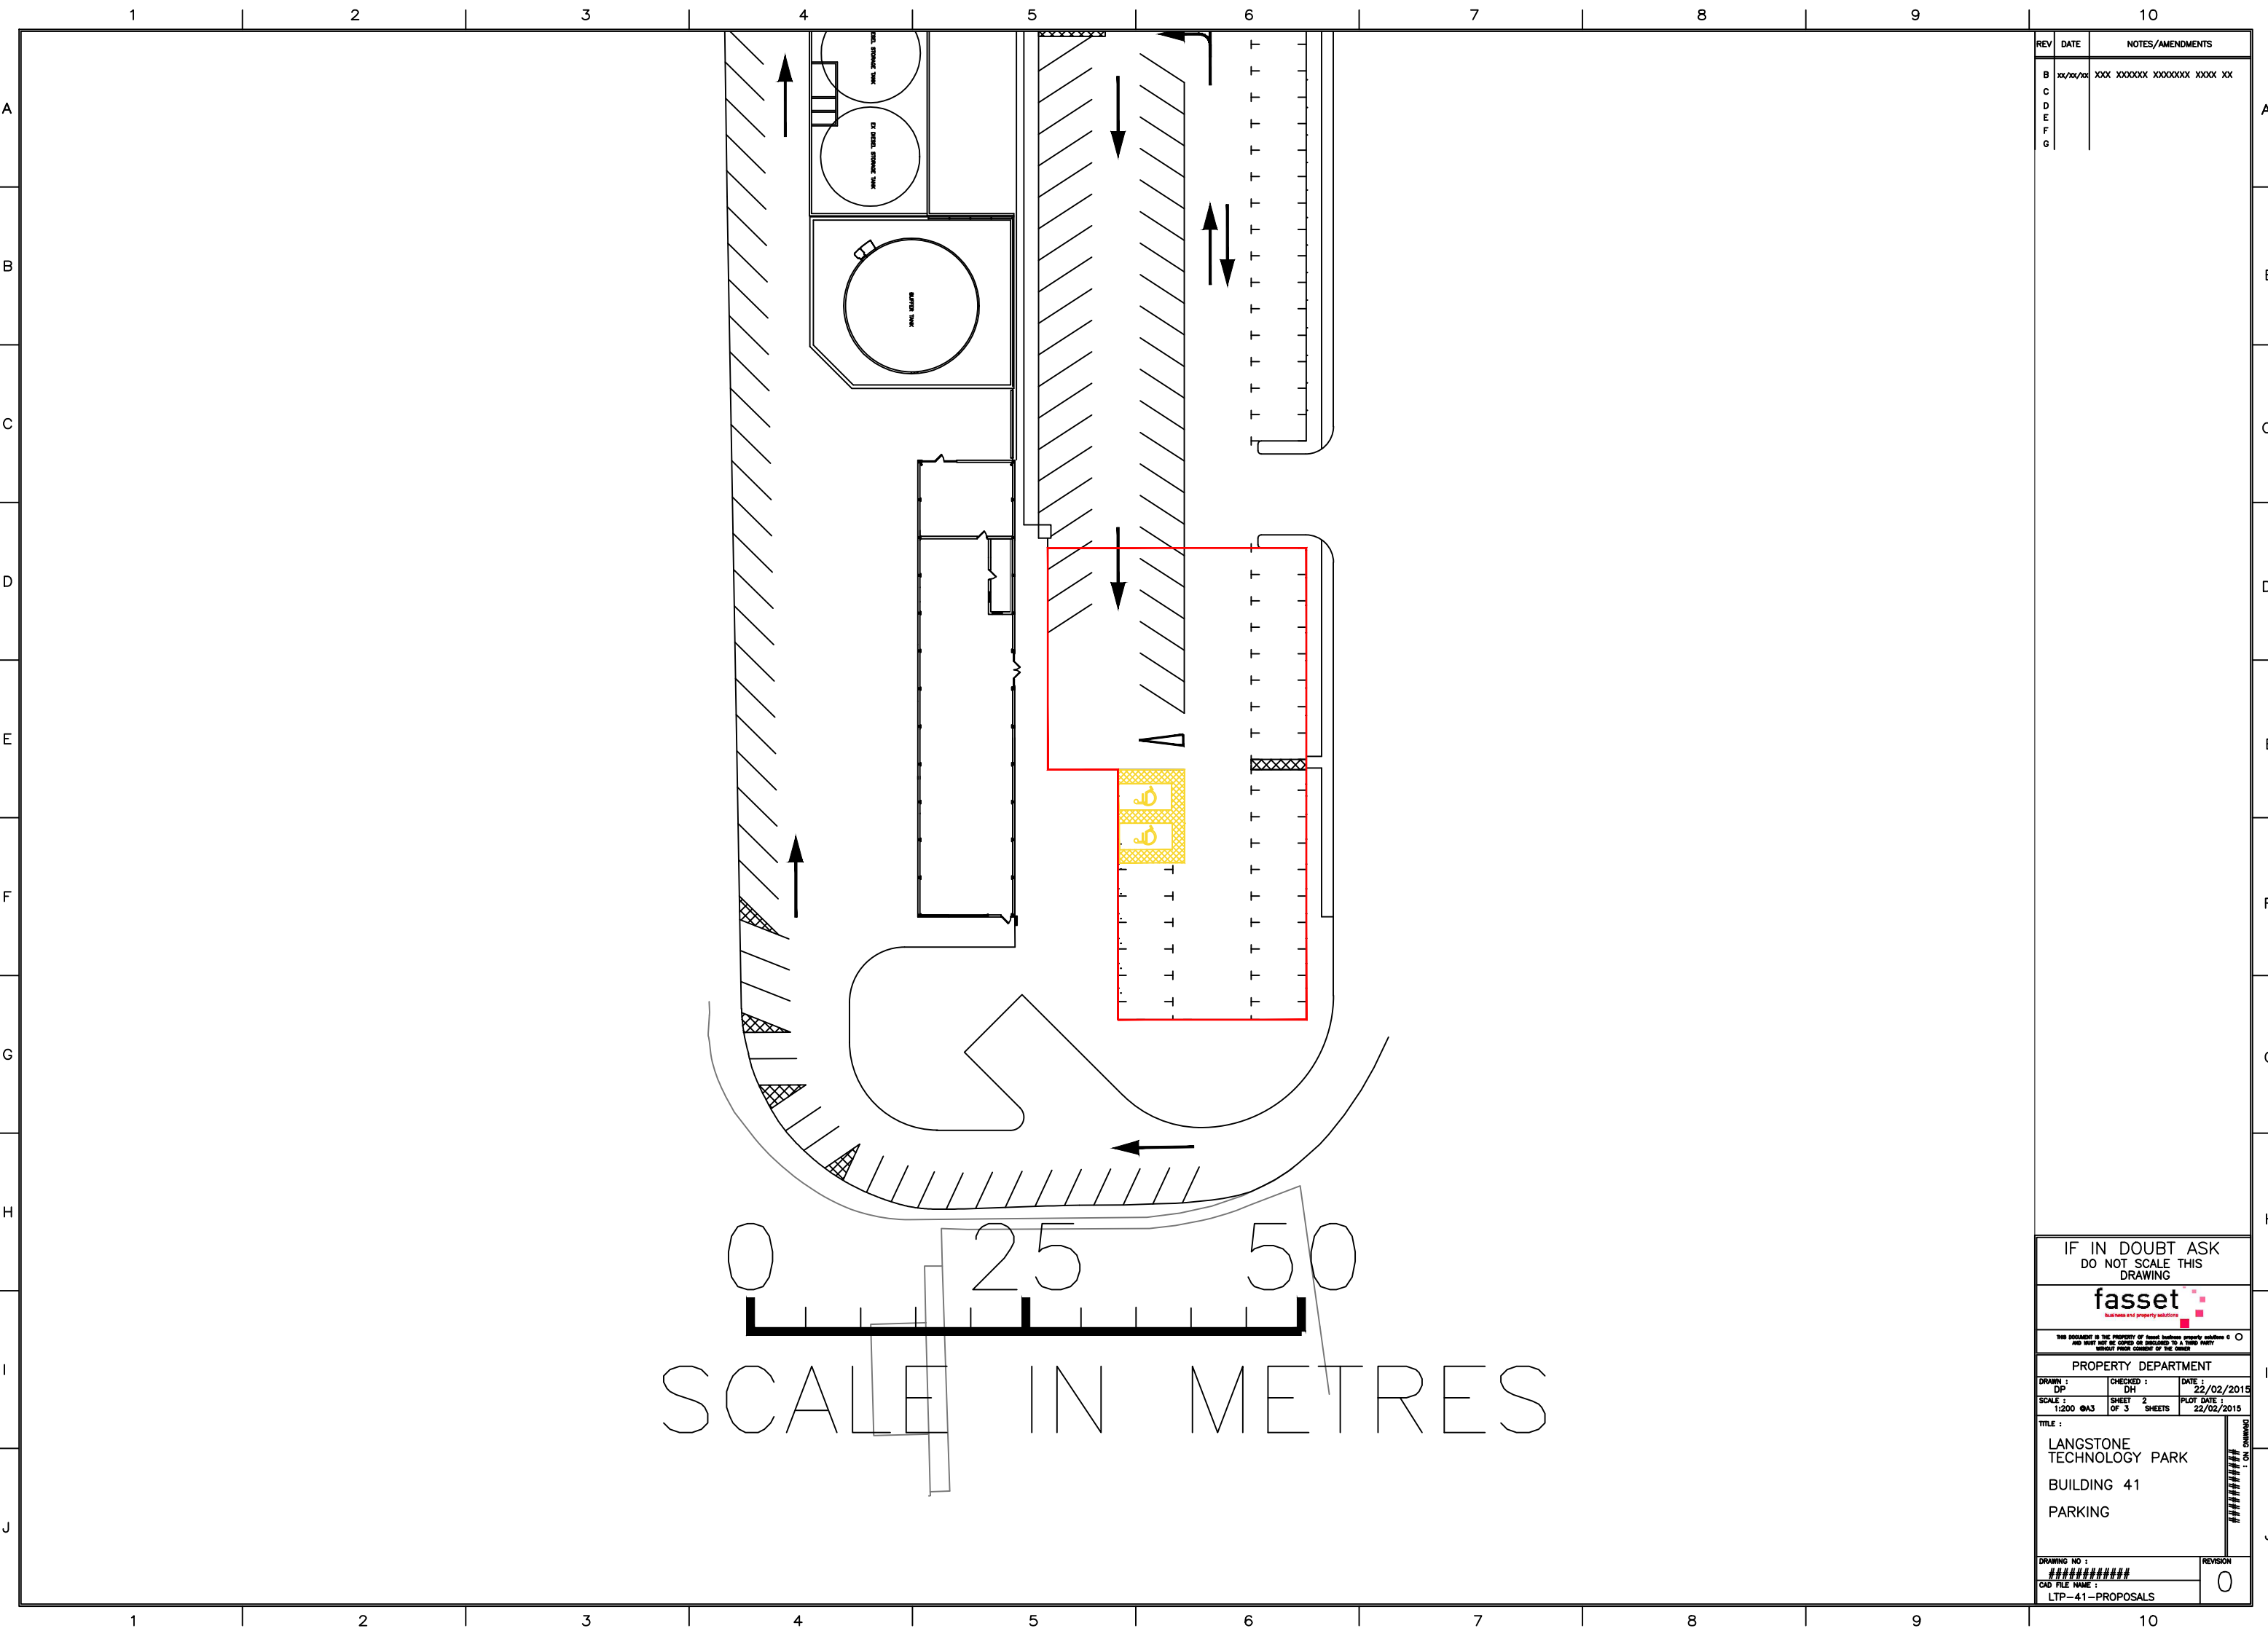

REV	DATE	NOTES/AMENDMENTS
B	xx/xx/xx	XXX XXXXXX XXXXXX XXXX XX
C		
D		
E		
F		
G		

IF IN DOUBT ASK
DO NOT SCALE THIS
DRAWING

fasset
business and property solutions

THIS DOCUMENT IS THE PROPERTY OF fasset business property solutions © O
AND MUST NOT BE COPIED OR DISCLOSED TO A THIRD PARTY
WITHOUT PRIOR CONSENT OF THE OWNER

PROPERTY DEPARTMENT

DRAWN : DP	CHECKED : DH	DATE : 22/02/2015
SCALE : 1:200 @A3	SHEET OF 3 SHEETS	PLOT DATE : 22/02/2015

TITLE :
LANGSTONE
TECHNOLOGY PARK

BUILDING 41

PARKING

DRAWING NO :

CAD FILE NAME :
LTP-41-PROPOSALS

REVISION
0

ON :
###