

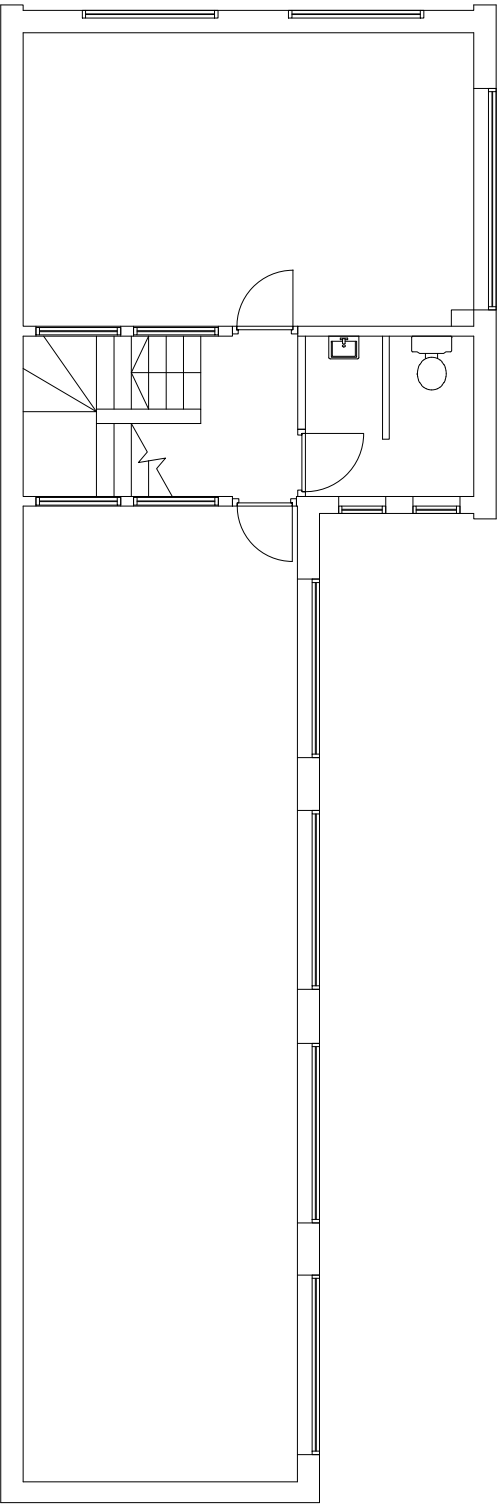


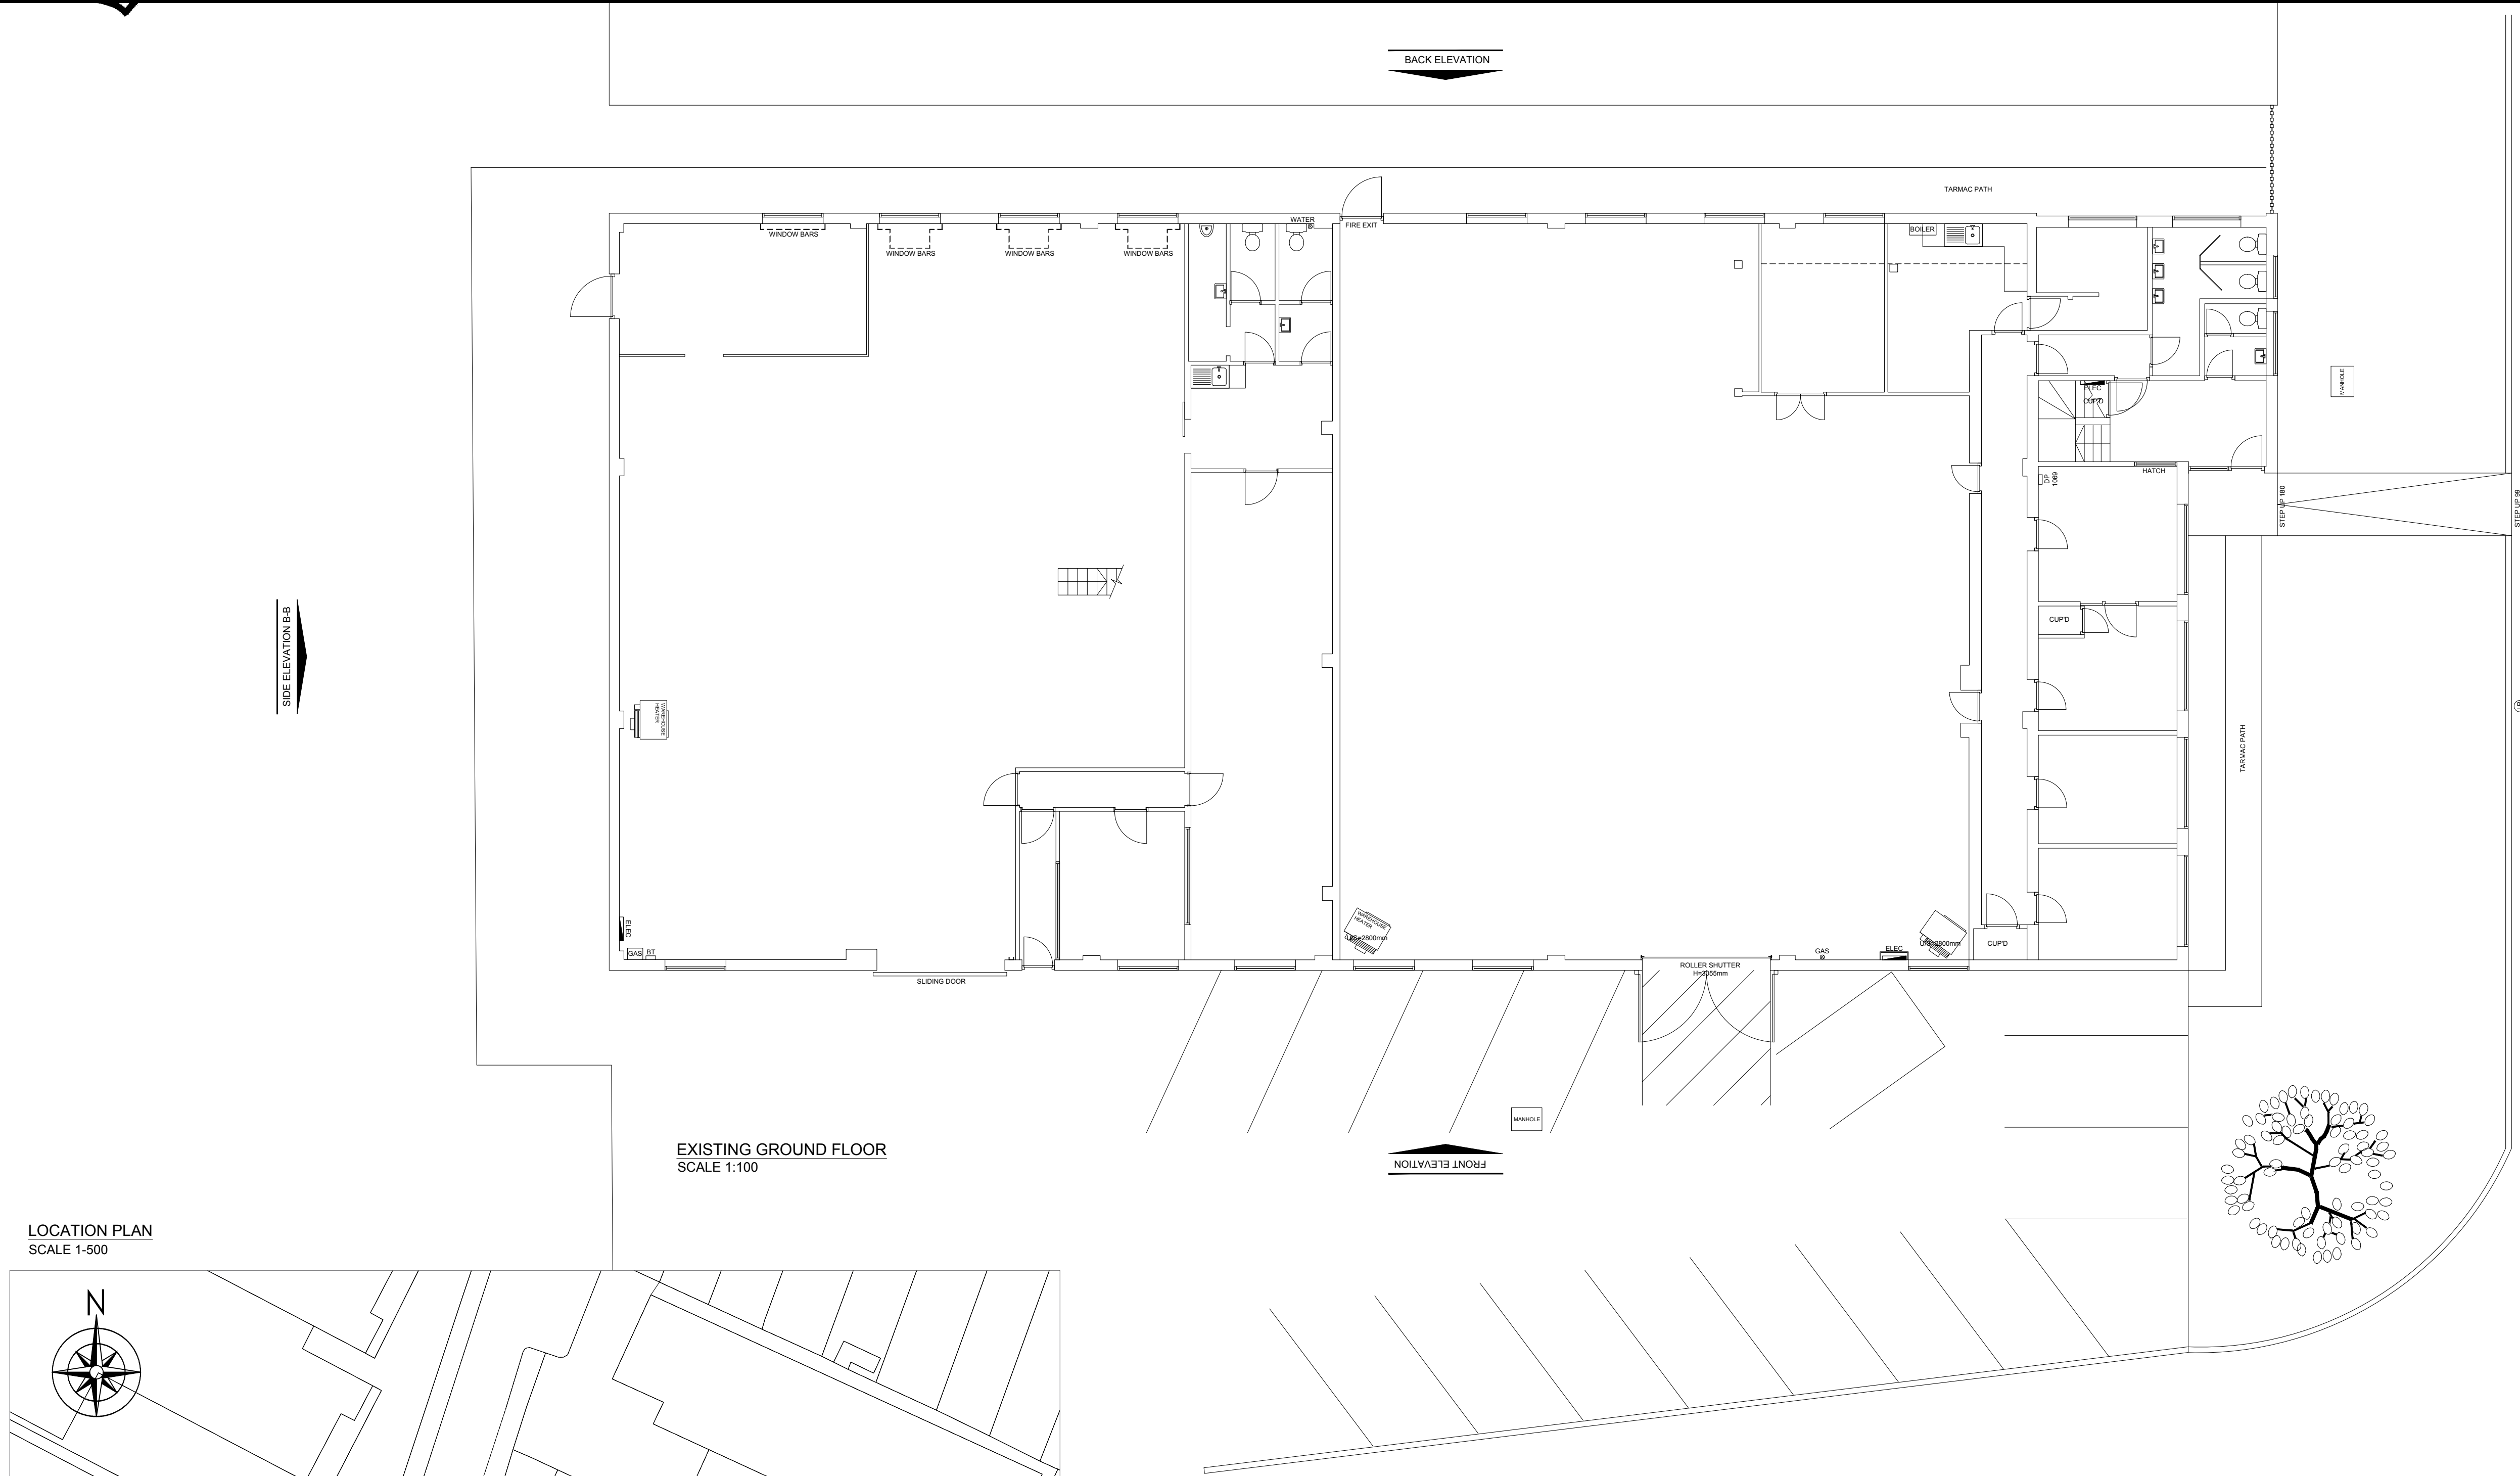

LOCATION PLAN
SCALE 1:500

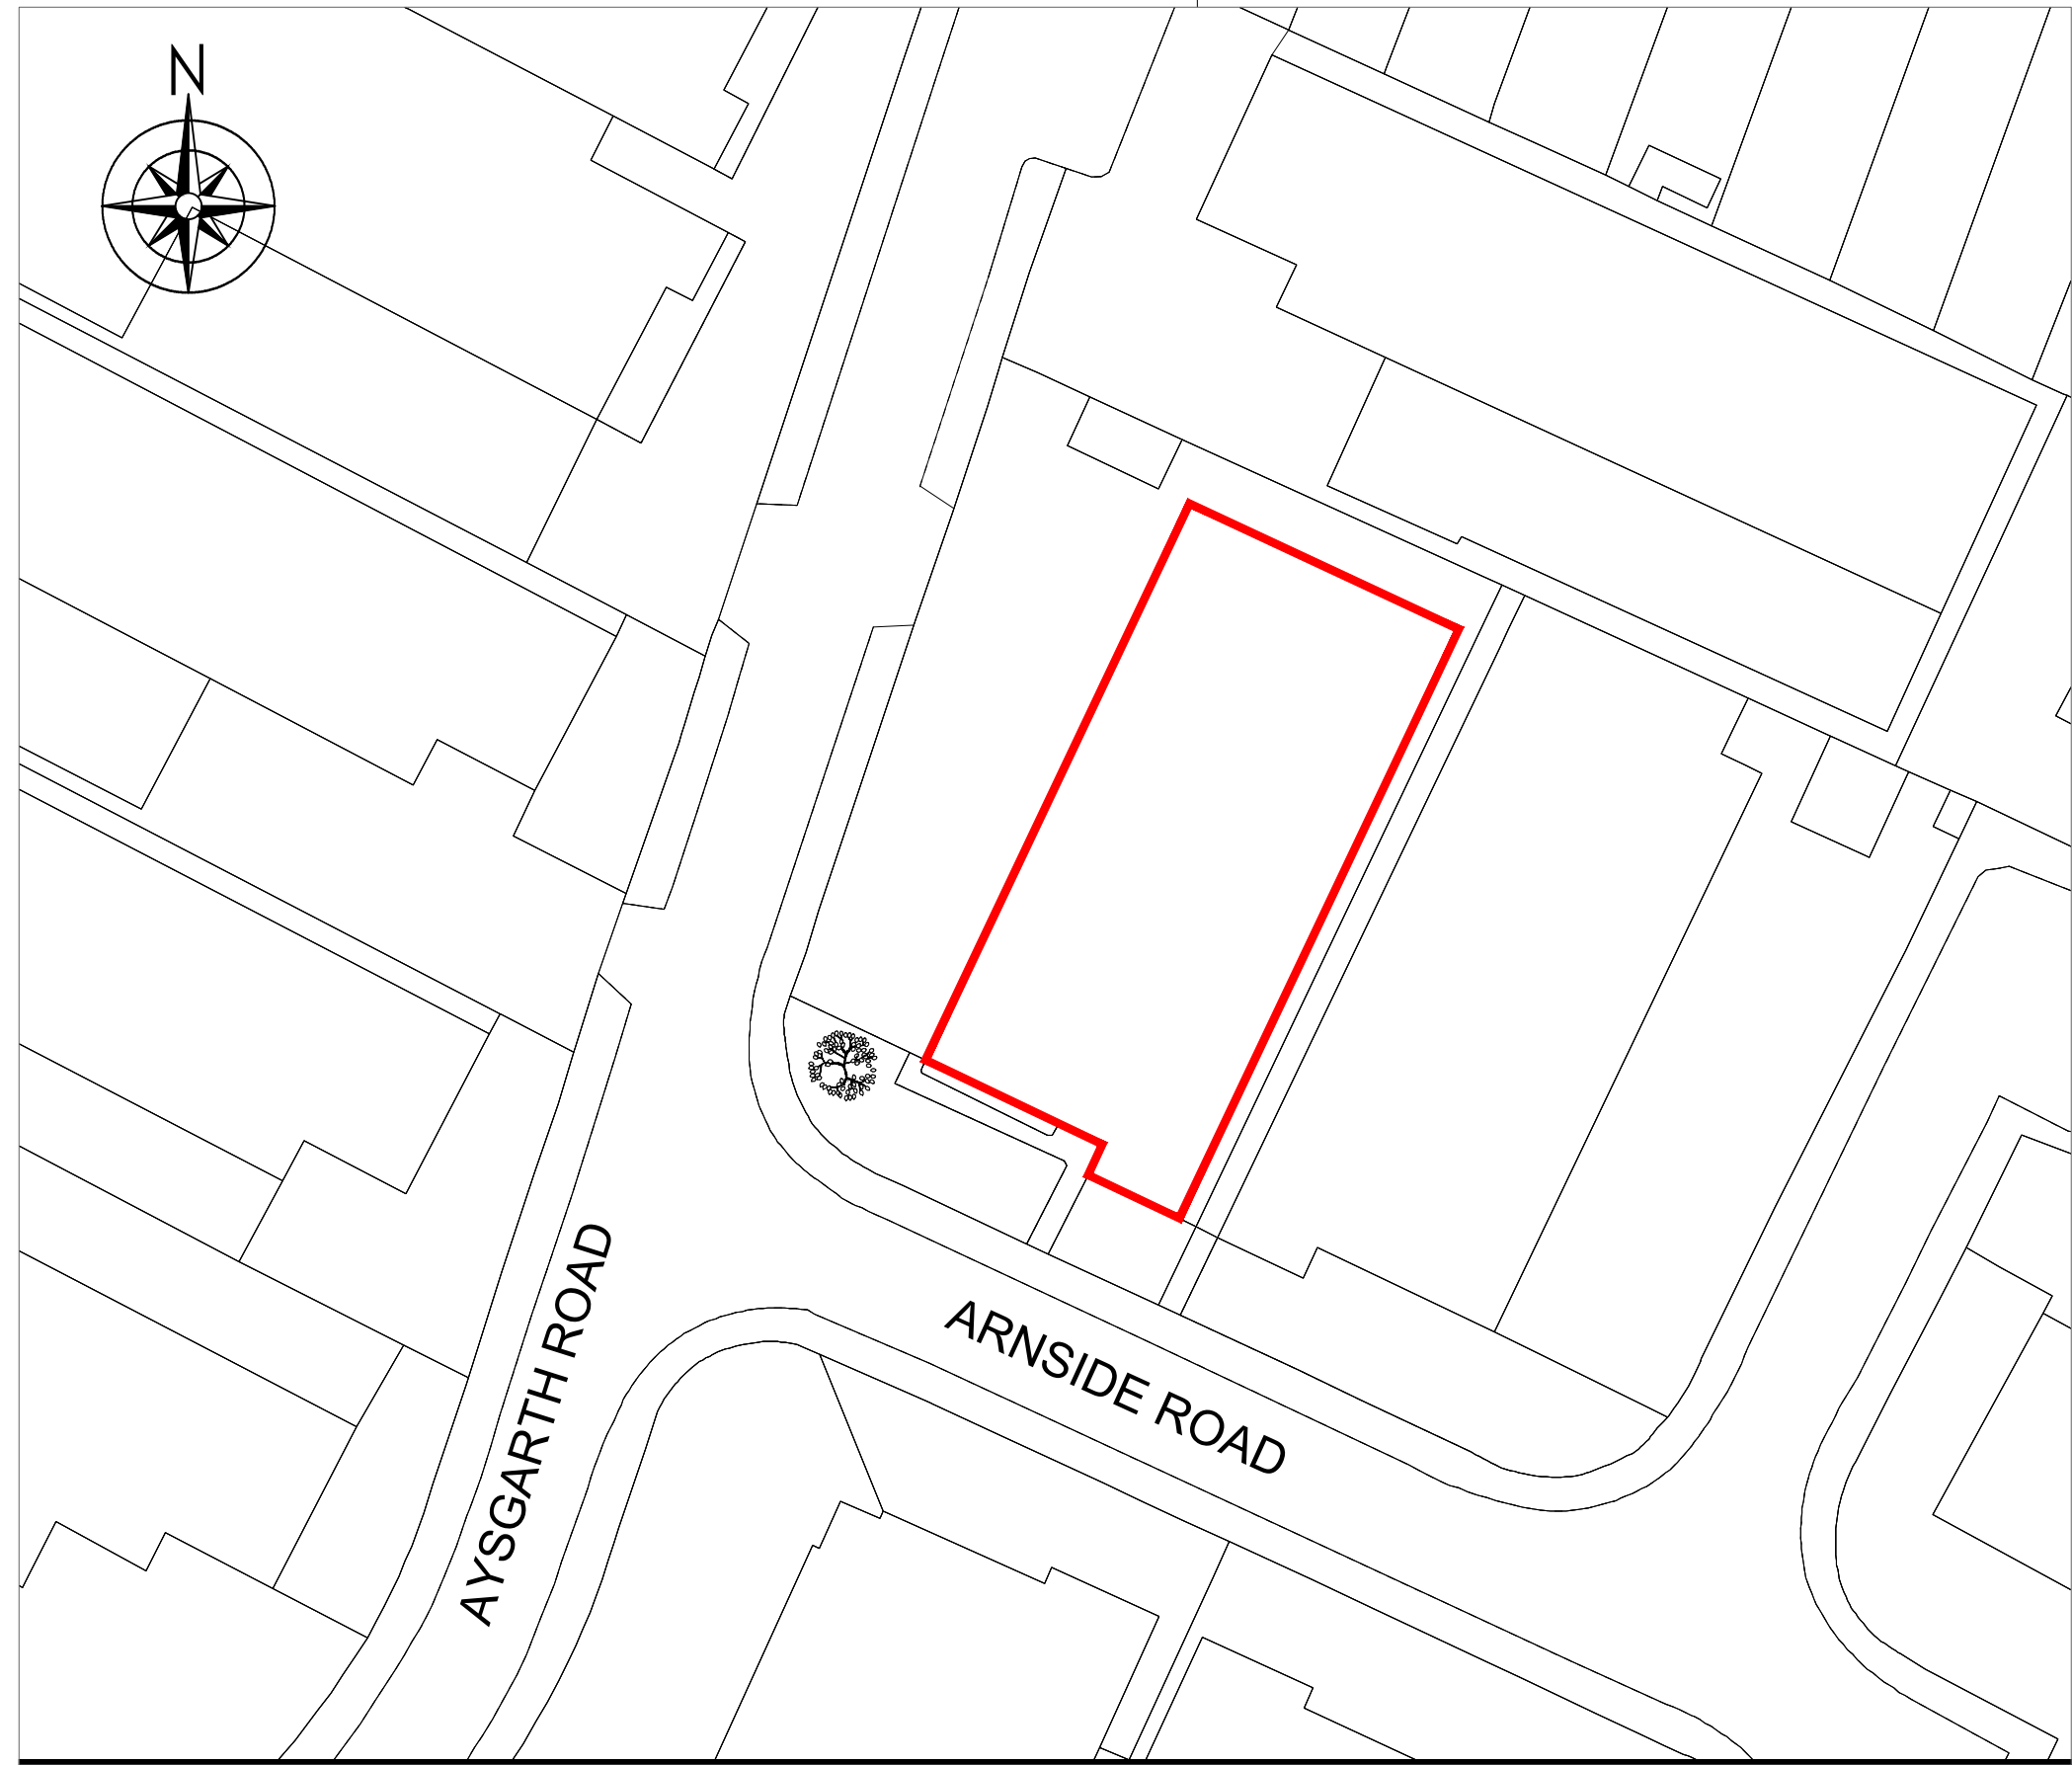

REVISIONS		DATE	INIT
Issued for PLANNING			
Drawing project 7 ARNSIDE ROAD, WATERLOOVILLE			
Drawing title FOR PLANNING EXISTING LAYOUT			
Client SCREWFIX			
Drawn by AF	Checked by EF	Scale 1:100 @ A1	Date 09.02.2016
Drawing number 1485 - 103 - 01			
Scale bar @ 1:100 0 1m 5m 10m			
 Company Registration No. 3678965. VAT Registration No. 723652245. Registered in England & Wales. Copyright of this drawing is reserved by Resolution Interiors. The drawing is issued on the condition that it is not copied, reproduced or disclosed to a third party without consent. Luton: 2000 Business Park, Yeovil, Somerset, BA22 8JH Call +44 1935 422700 Fax +44 1935 422704 Email - design@resolutioninteriors.com Website - www.resolutioninteriors.com			