



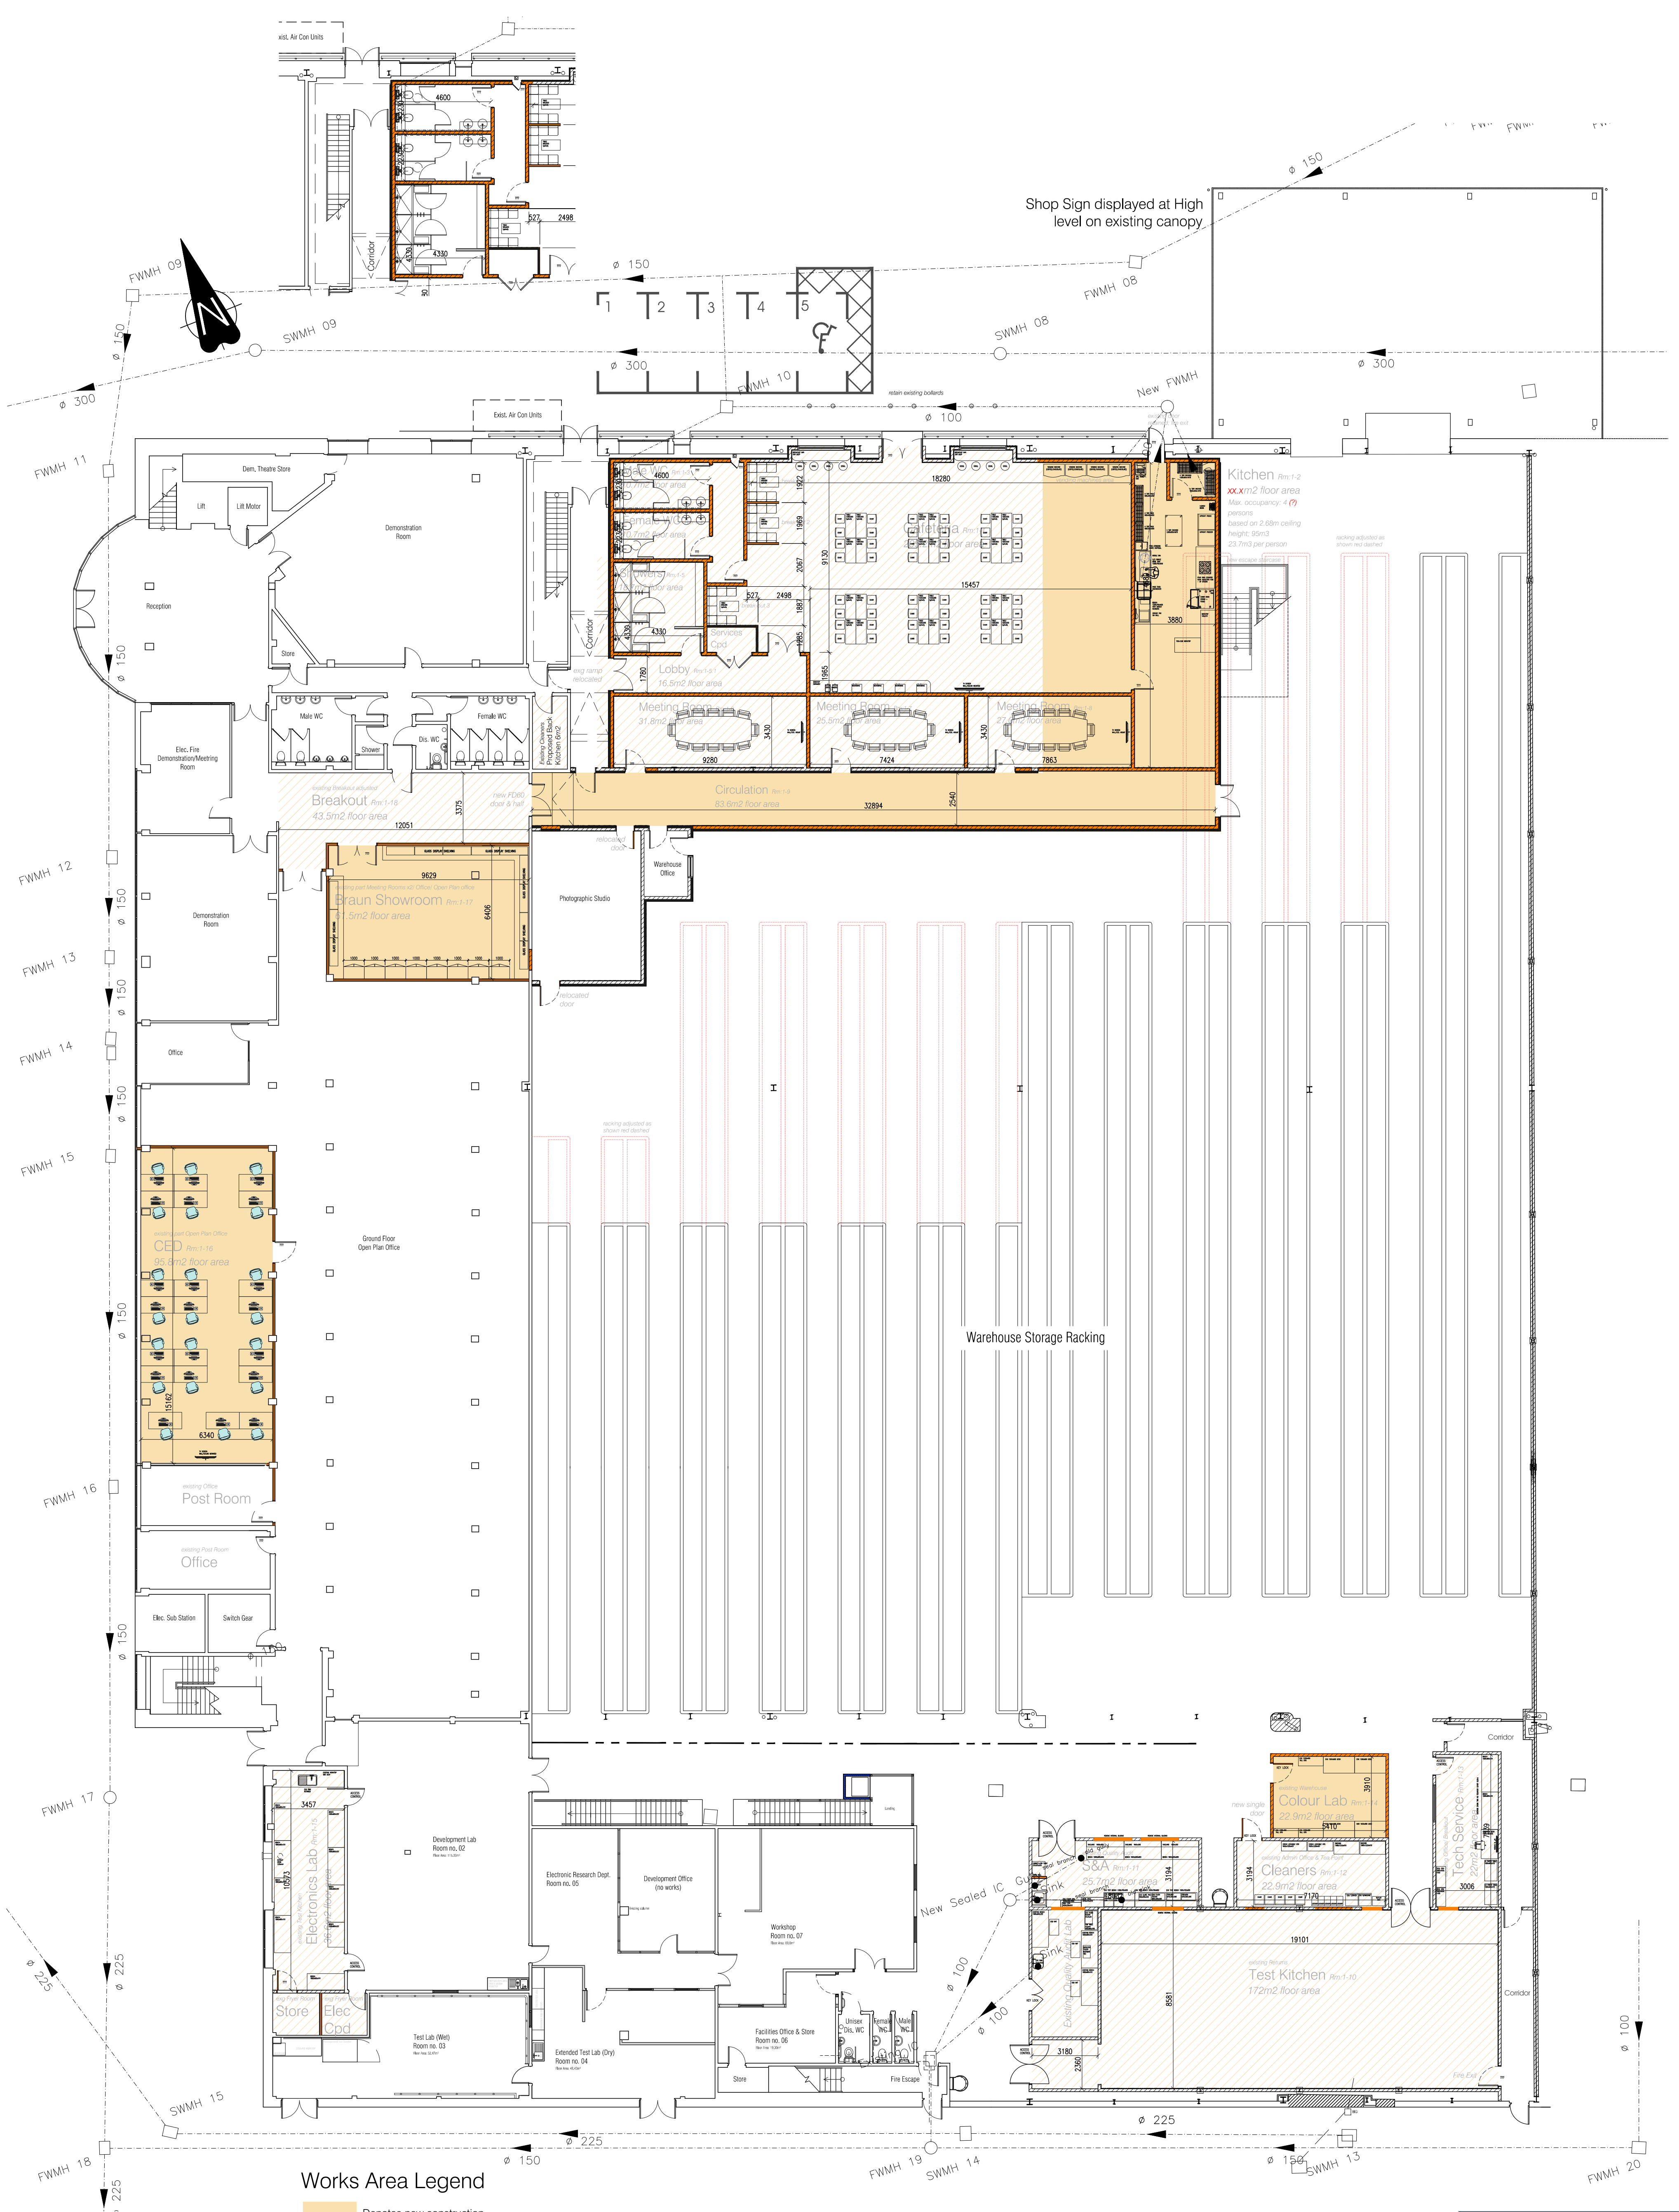

Works Area Legend

- Denotes new construction
- Denotes alterations to existing
- Denotes existing to be removed

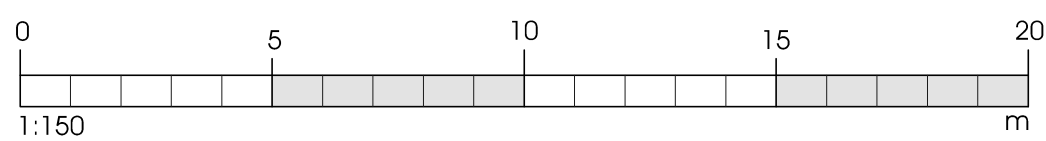

Rev PL1 - 03 Mar 15  
Issued for planning approval.

by ML checked SJT

PLANNING



Tollgate Estates, Stanbridge Earls, Romsey SO51 0HE  
t: 01794 511255 f: 01794 511215  
admin@studiofourarchitects-romsey.co.uk  
www.studiofourarchitects.com

client Kenwood Limited

project Kenwood Expansion  
Phase 8

title PHASE 2 & 3 : Unit 1  
Proposed Ground Floor Layout

date Nov '14 scale 1:150 @ A1 drawn SJT checked SJT

job no. 34179 dwg. no. 104 rev. no. PL1

file 34179 Planning Set RevPL1 Unit 1