


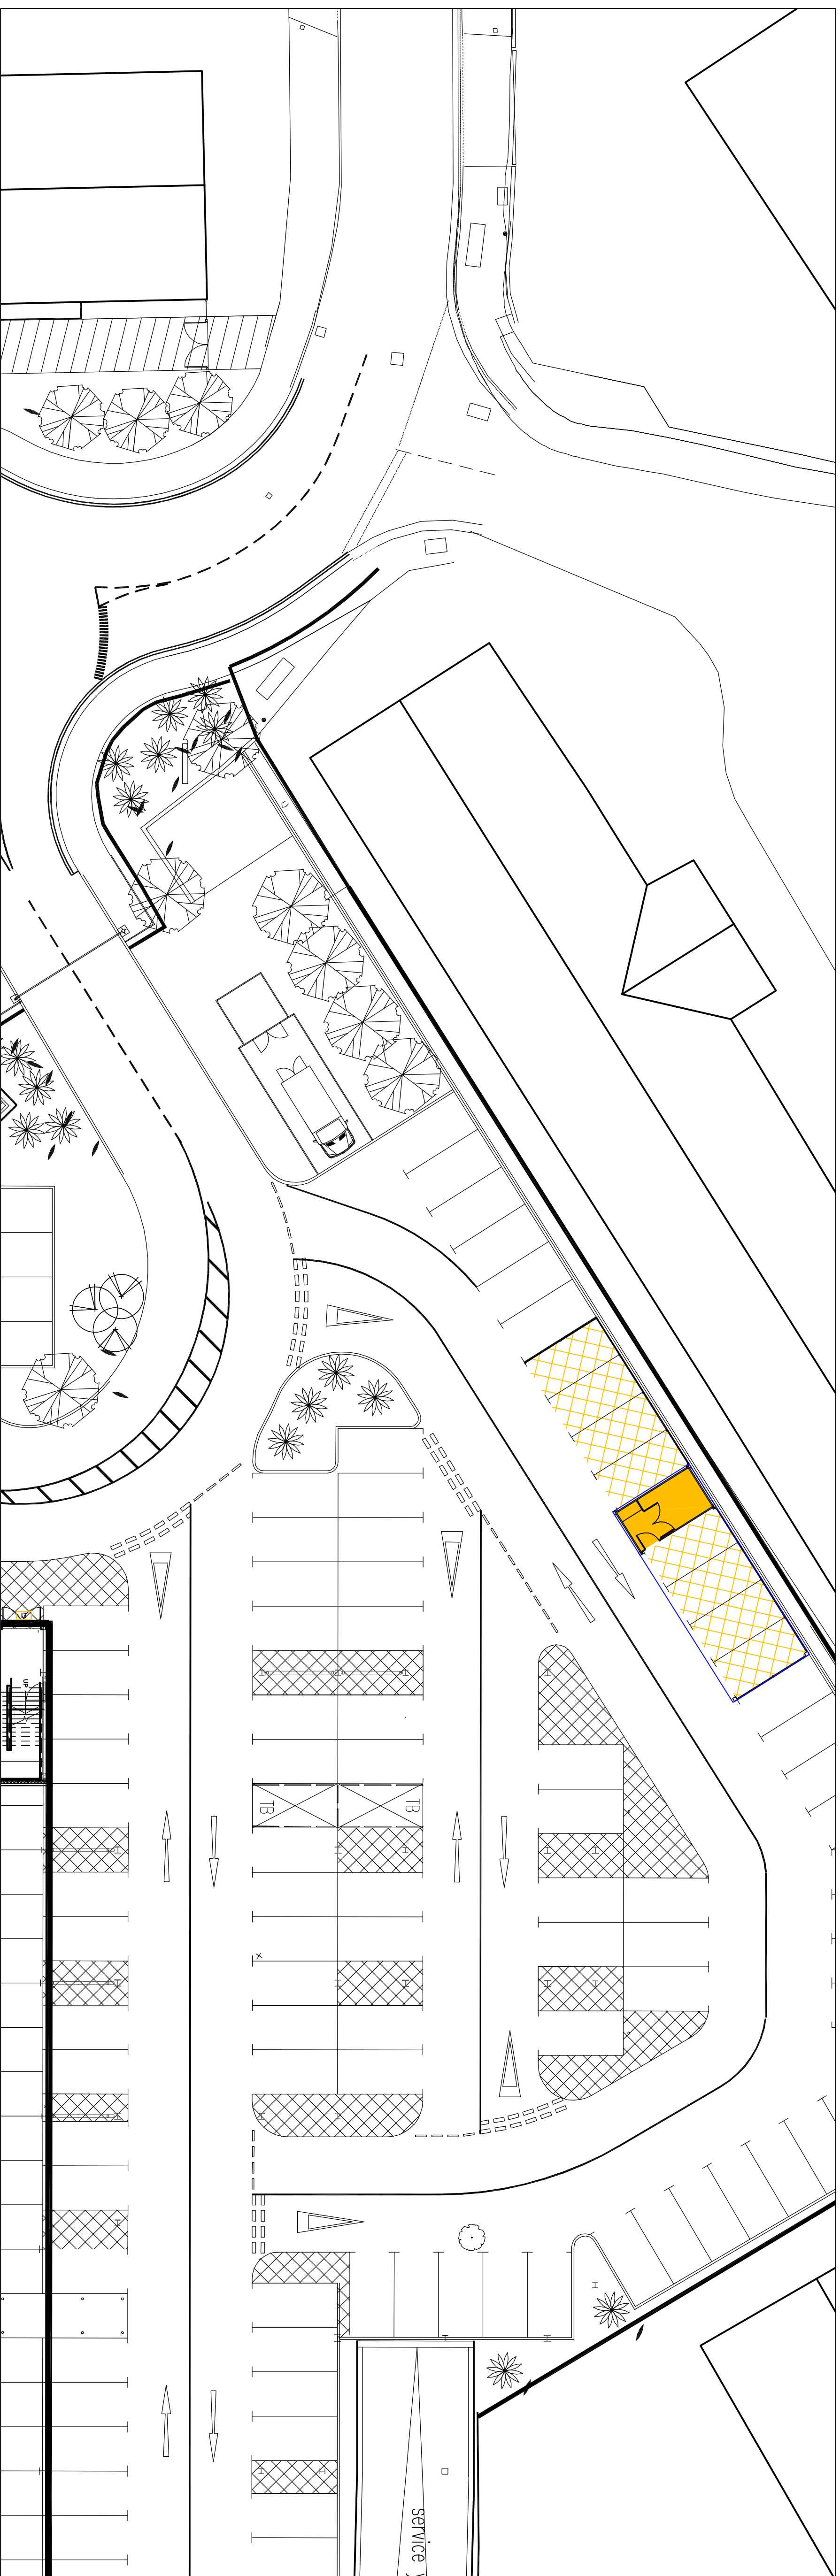


Existing Detail Site Plan

1:200 @ A1

Proposed We Want Any Car pod

- 6 No. standard car parking spaces lost.
- 4 No. dedicated parking spaces to WWAC pod

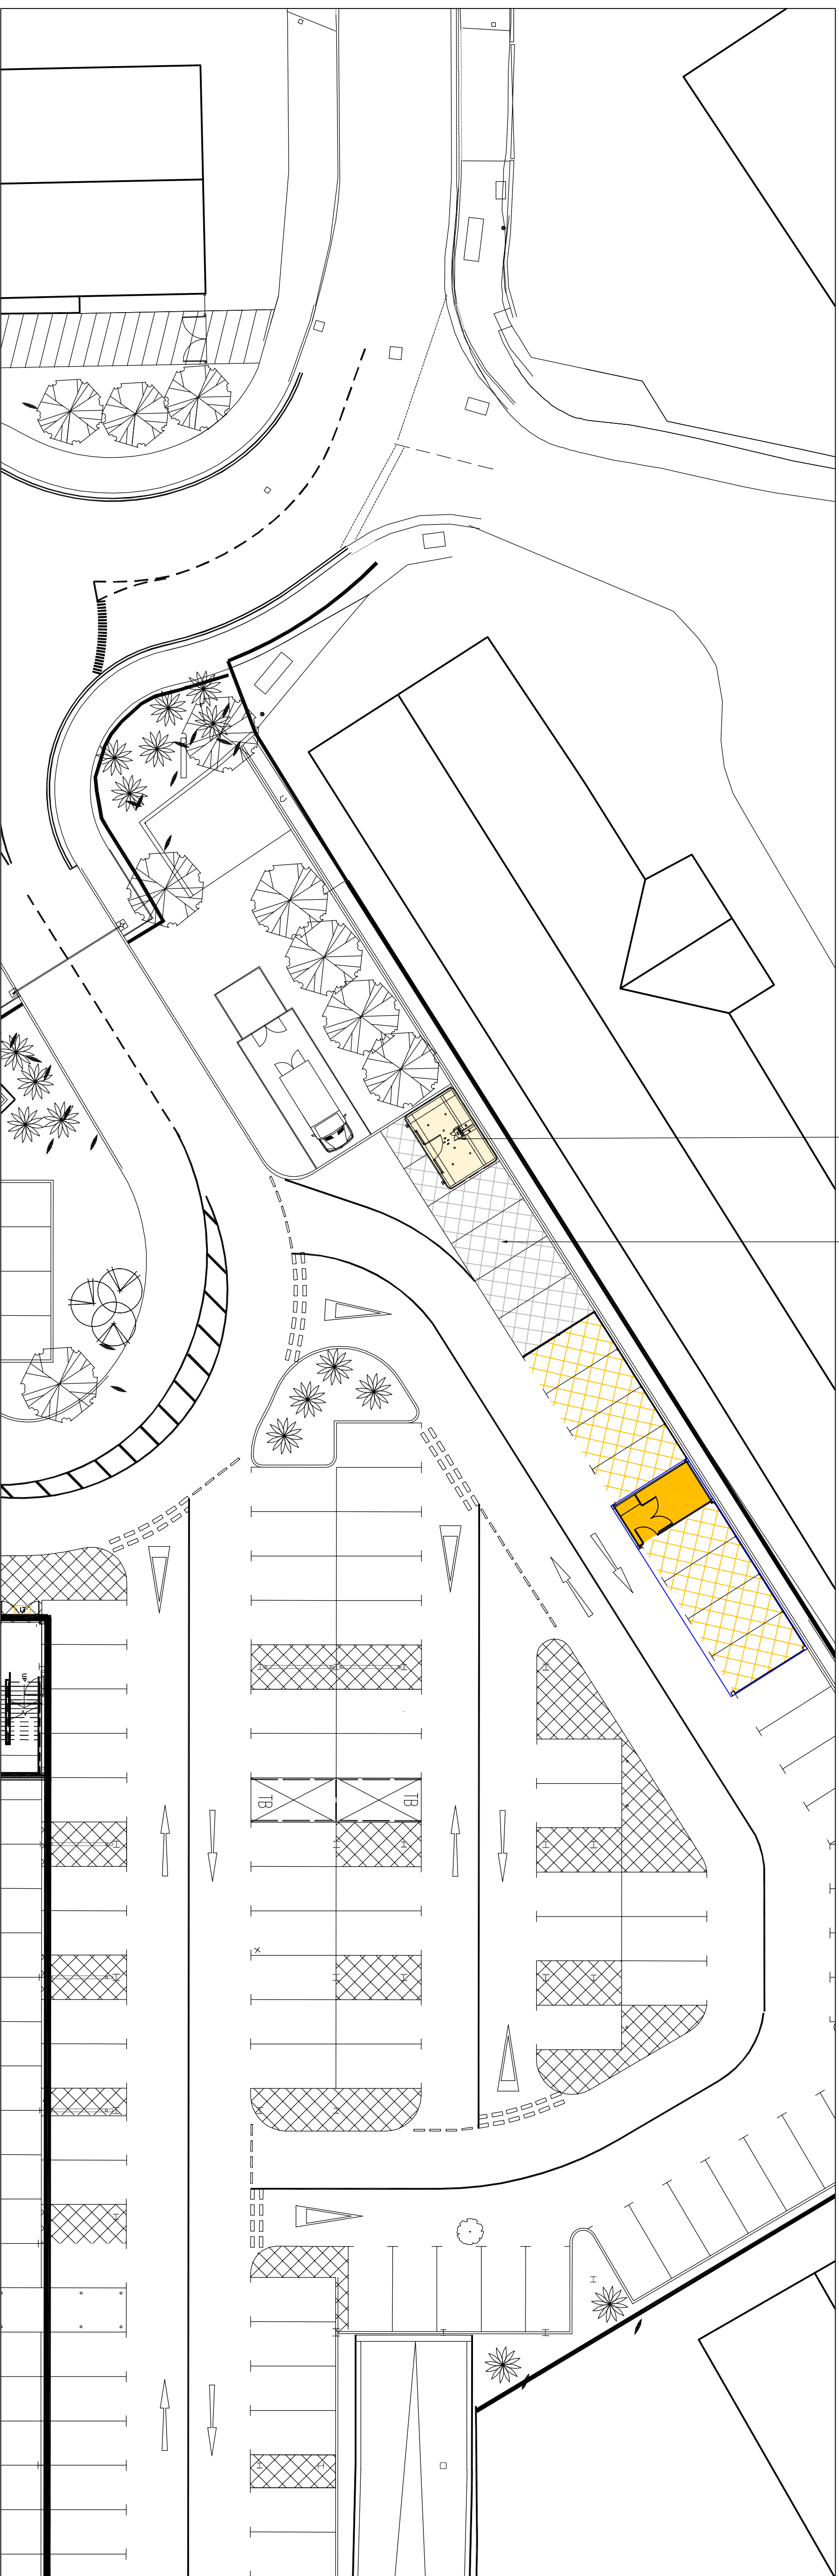

Proposed Detail Site Plan

1:200 @ A1

1:200 @ A1