



SECTION AA - PROPOSED
SCALE 1:100

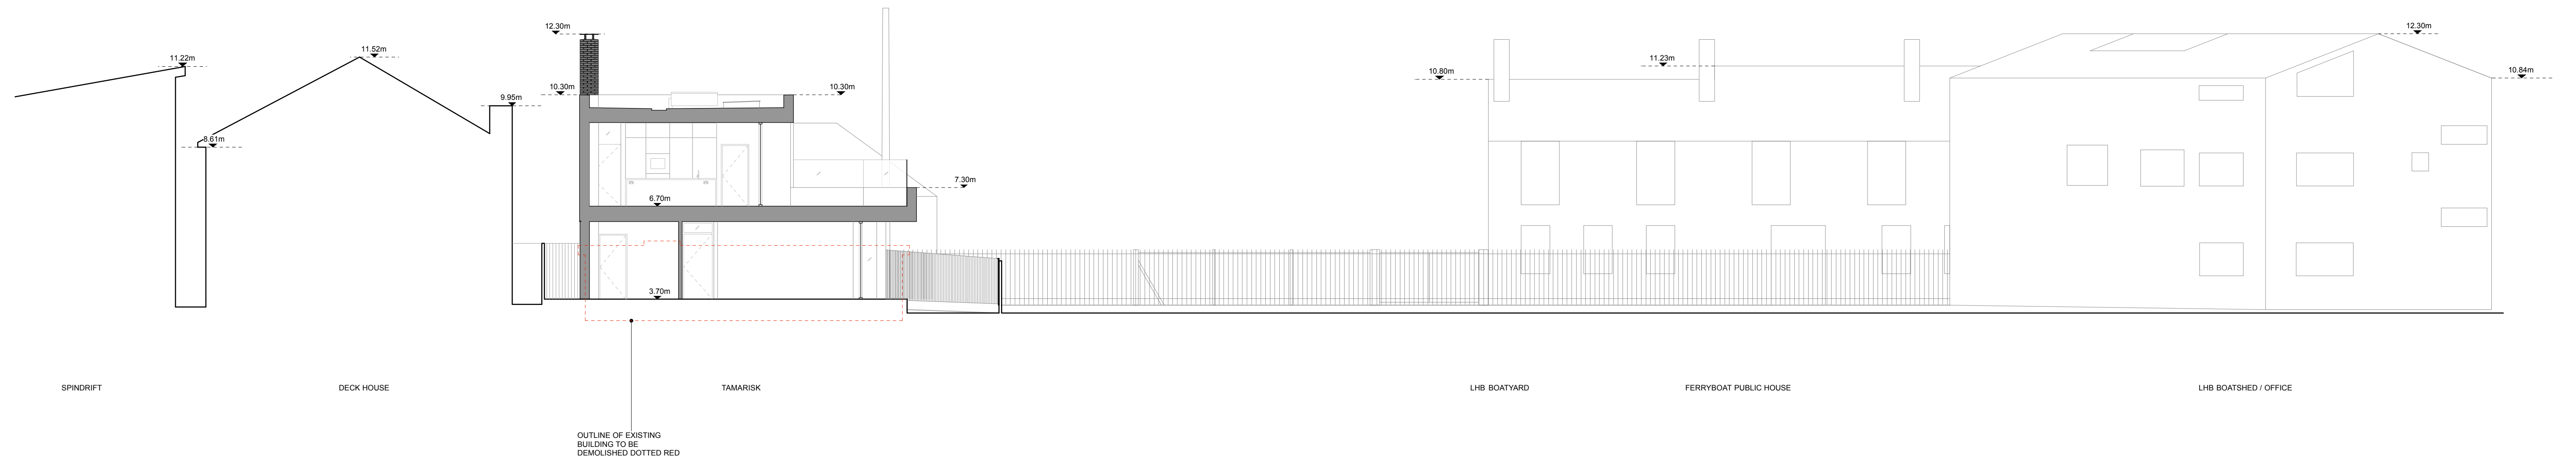

SECTION BB - PROPOSED
SCALE 1:100

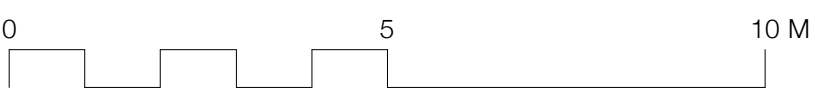

NOTES:

- LEVELS ARE GIVEN IN RELATION TO ORDNANCE SURVEY DATUM

STATUS: PLANNING	DRAWING NO: 1505-PP-300-RevA
SCALE: 1:100 @ A1	TITLE: SECTIONS
DATE: NOVEMBER 2015	PROJECT: TAMARISK, FERRY ROAD, HAYLING ISLAND PO11 0DG



john pardey architects
beck farm studio . st leonards road . east end
lymington . hampshire . SO41 5SR
t 01590 626 465 mail@johnpardeyarchitects.com
f 01590 626 547 www.johnpardeyarchitects.com