


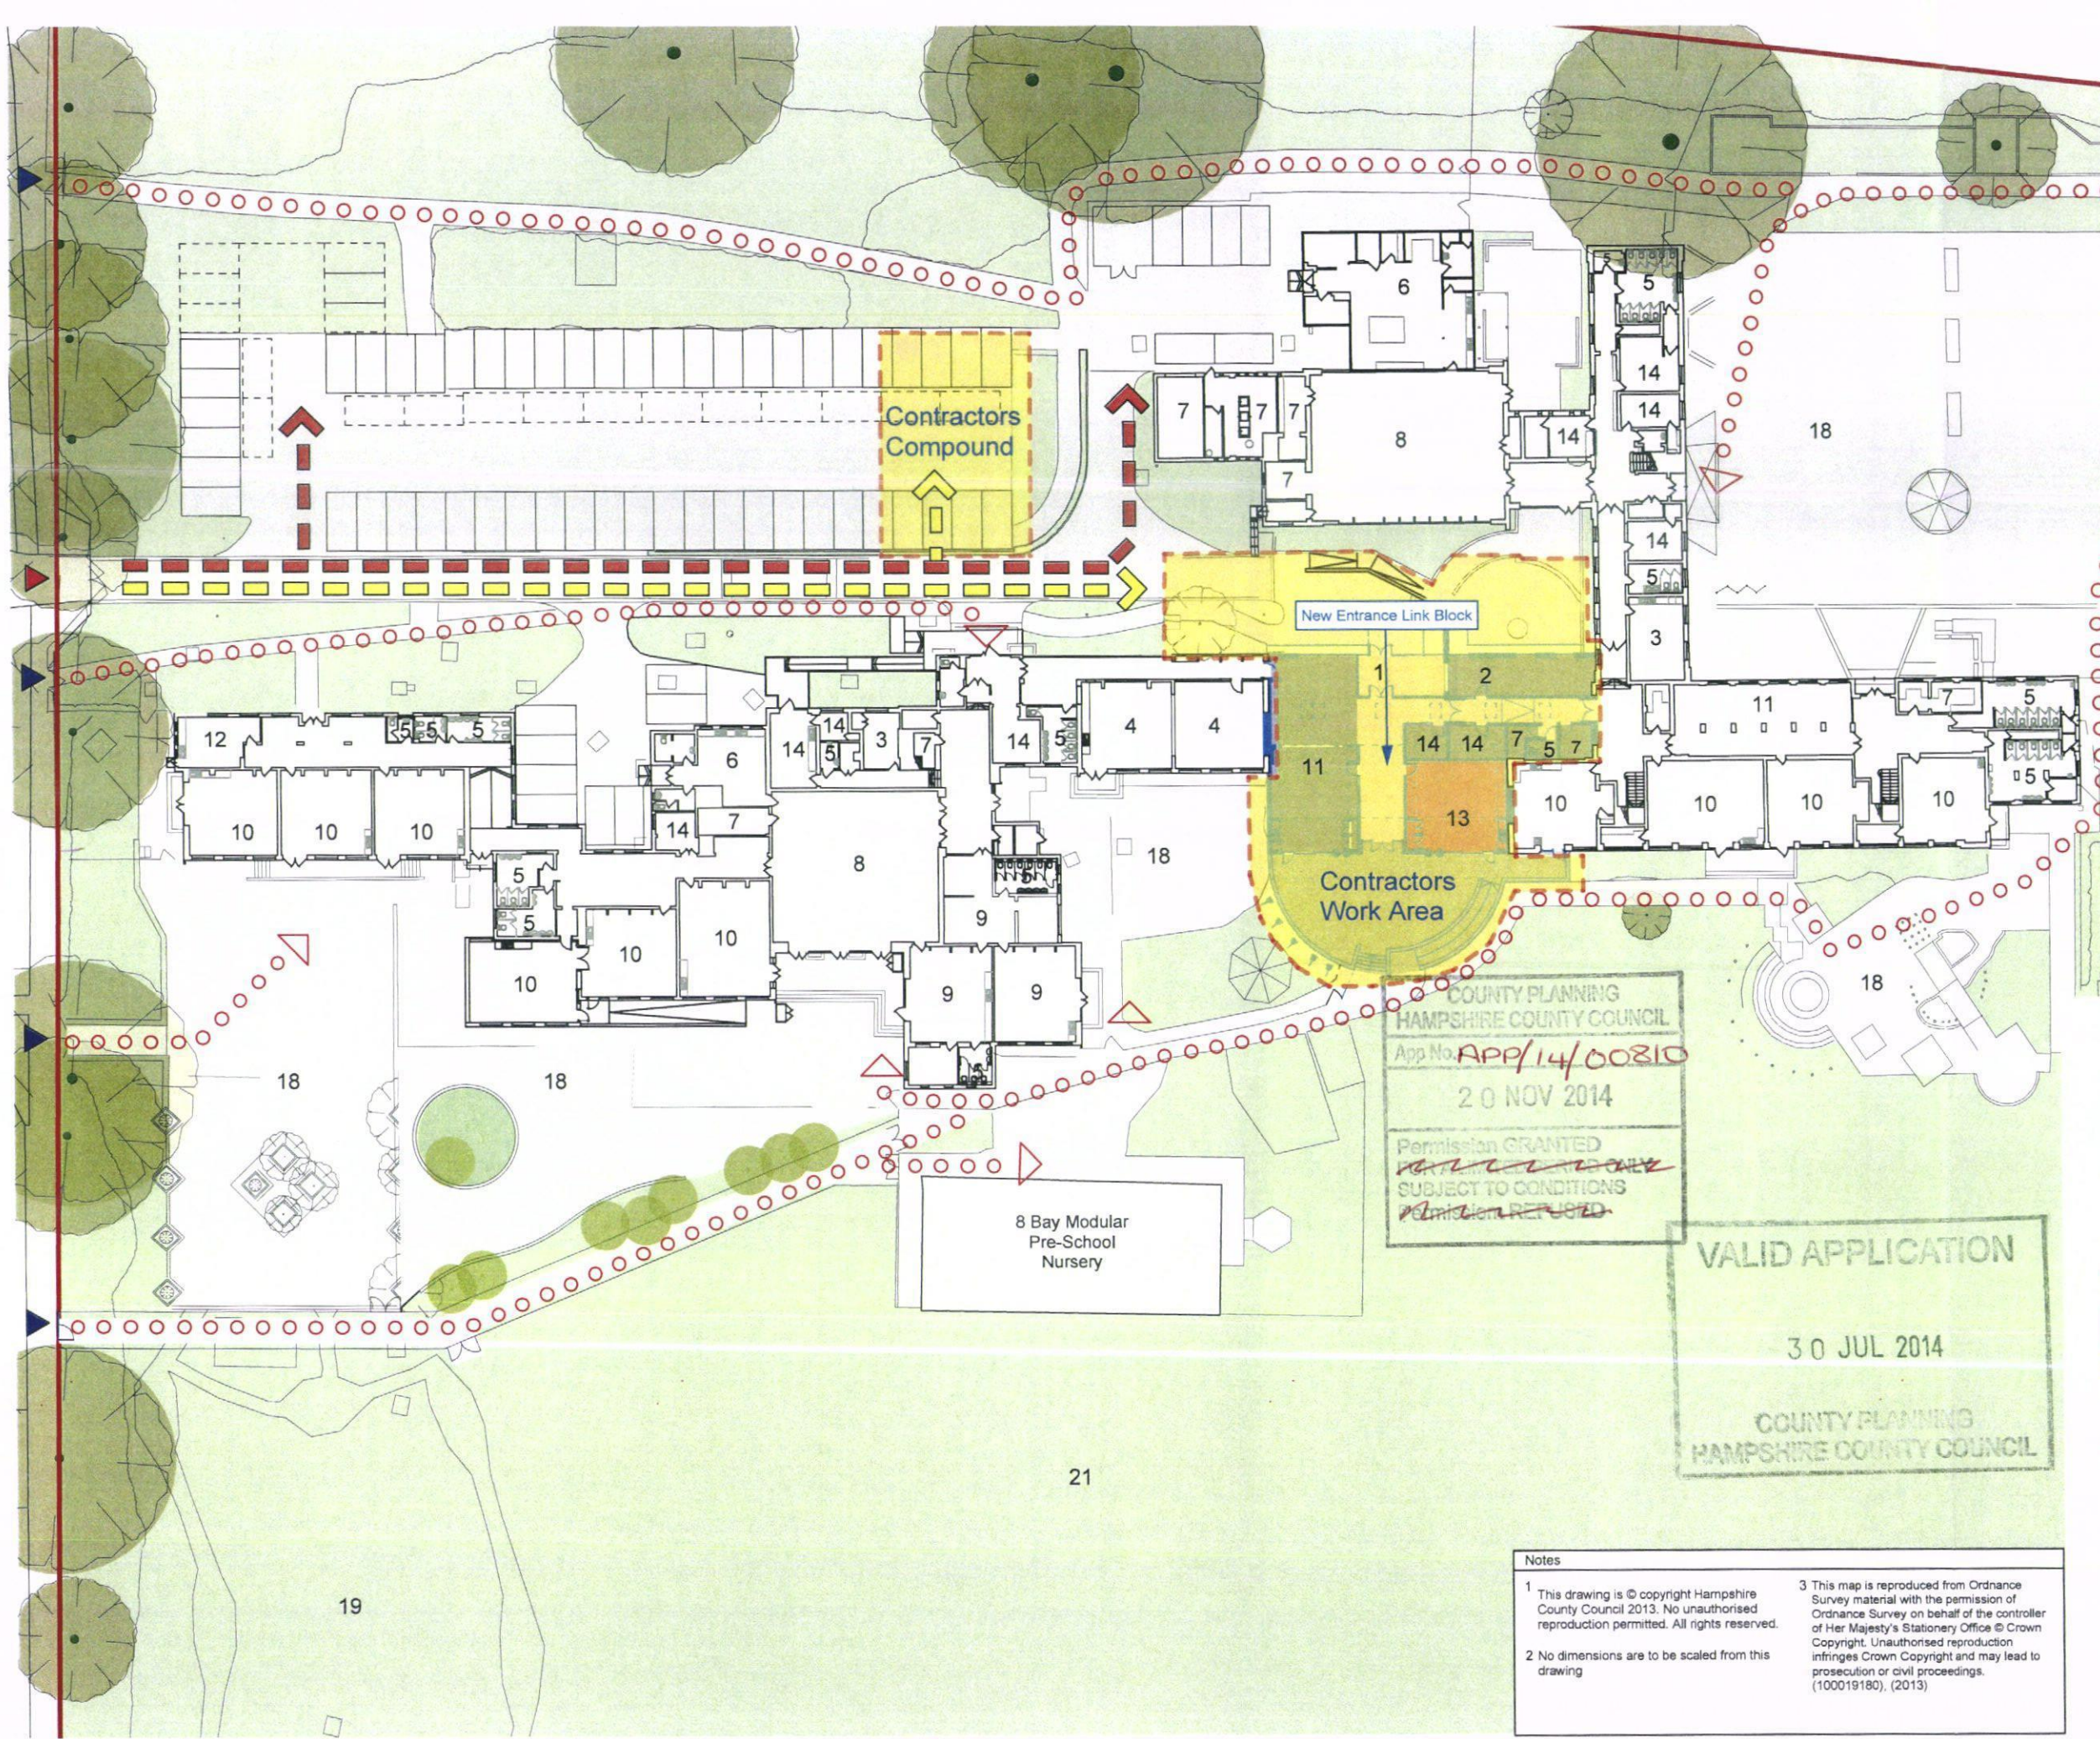

HAVANT BOROUGH COUNCIL
2 Property Services
Riders Infant & Junior School
RECEIVED
20 NOV 2014

Expansion from 2FE to 3FE

Proposed Floor Plans Phase 4 Sept - Oct 2015

- Key:
- 1. Reception & Waiting
 - 2. General Office
 - 3. Head Teacher
 - 4. Staff Room
 - 5. WCs
 - 6. Kitchen & Servery
 - 7. Plant & Non-teaching Stores
 - 8. Hall
 - 9. Classrooms - Reception
 - 10. Classrooms - Key Stage 1&2
 - 11. Learning Resource / Library
 - 12. Specialist Practical
 - 13. Studio
 - 14. Small Group Room (SEN)
 - 15. ICT Suite
 - 16. Car Park
 - 17. Games Court
 - 18. Hard Play
 - 19. Soft Play
 - 20. Habitat
 - 21. Pitch

- Contractor Compound
- Contractor Vehicular Access
- Staff Vehicular Access
- Pedestrian Access
- Site Boundary
- New build
- Existing Retained
- Existing Removed

COUNTY PLANNING
HAMPSHIRE COUNTY COUNCIL
App No. APP/14/00810
20 NOV 2014
Permission GRANTED
SUBJECT TO CONDITIONS
PERMISSION REFUSED

VALID APPLICATION
30 JUL 2014
COUNTY PLANNING
HAMPSHIRE COUNTY COUNCIL

Notes

1 This drawing is © copyright Hampshire County Council 2013. No unauthorised reproduction permitted. All rights reserved.

2 No dimensions are to be scaled from this drawing

3 This map is reproduced from Ordnance Survey material with the permission of Ordnance Survey on behalf of the controller of Her Majesty's Stationary Office © Crown Copyright. Unauthorised reproduction infringes Crown Copyright and may lead to prosecution or civil proceedings. (100019180), (2013)